

Project Name - Moralee Farm West Chiltington

Detail - Exterior Lighting

Scheme Number - Rev 5

Date - 24.11.25

Perpared By - Katy Smith

Contact Name - Graham Taylor


Customer - Eco Design Consultants

Contact - Miguel Suarez

Tel - 01908 886854

Email - miguel@edc.eco




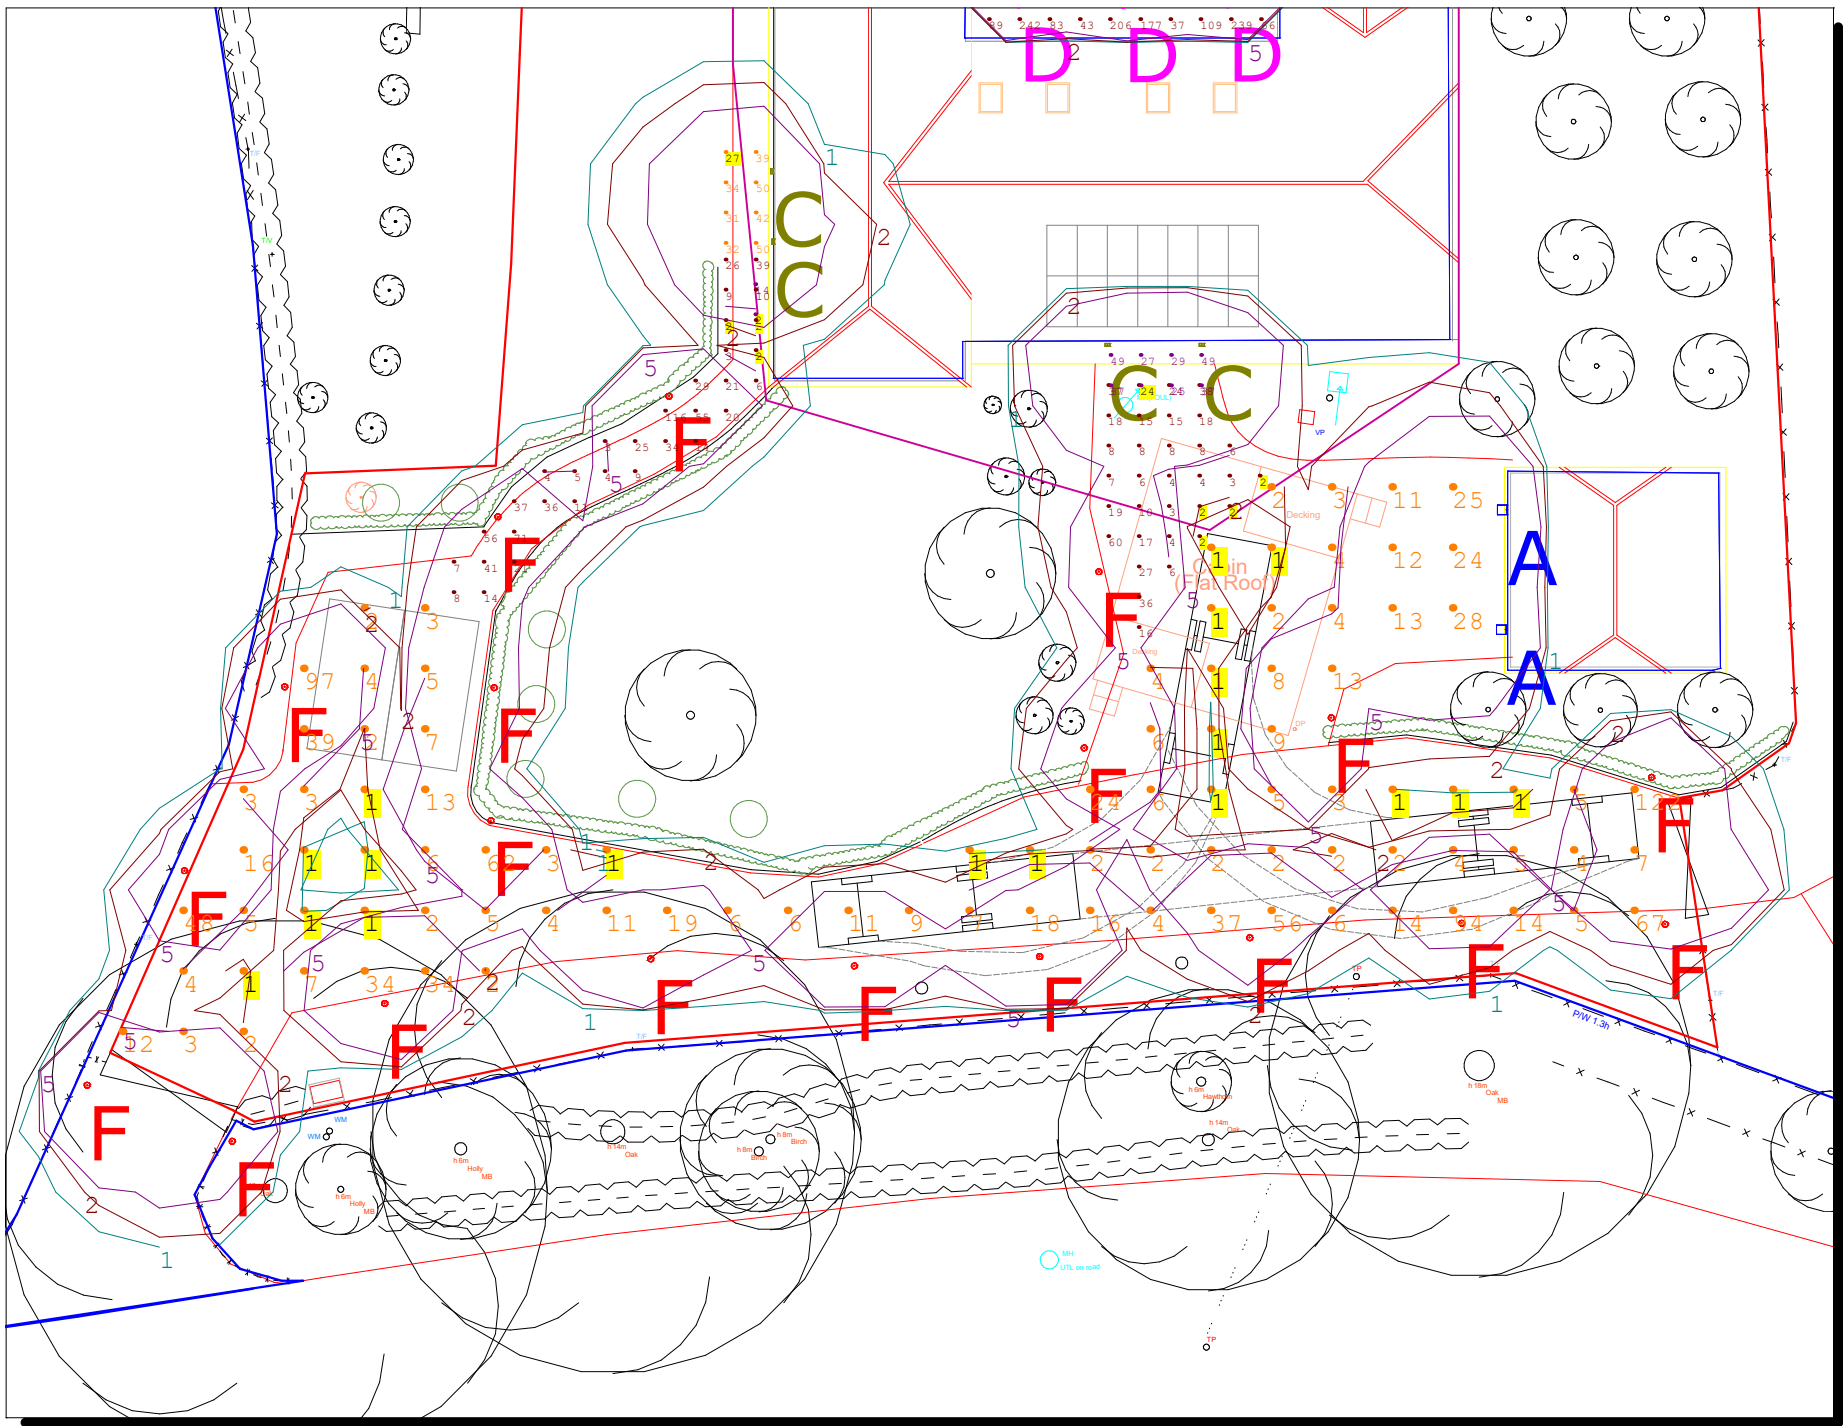

Luminaire Schedule					
Symbol	Qty	Label	Description	LLF	Height
	19	F	WE-EF MRY224 [S60.2.7K] LED 11W (115-9789)	0.500	1m
	3	D	WE-EF DOC110 [B.2.7K] 6LED 12W (134-1907)	0.800	2.2m
	6	C	WE-EF VLS410 [A60.2.7K] 3LED 13W (131-9947)	0.800	2m
	2	A	WE-EF PLS430 [A60.2.7K] 12LED 24W (131-9641)	0.300	2.2m

Notes:
- Grid values in Lux
- Grid intervals: 1 & 2m
- Contour values in Lux
- Contour intervals: 1, 2 & 5 Lux
- Luminaires used have zero upward light
- 2700K used


Calculation Summary					
Label	Avg	Max	Min	Min/Avg	Min/Max
Covered Patio	118.70	242	32	0.27	0.13
Driveway	12.60	122	1	0.08	0.01
Entrance	8.00	14	2	0.25	0.14
Entrance_1	34.63	49	24	0.69	0.49
Iso Lines	1.76	143	0	0.00	0.00
Path	14.31	60	2	0.14	0.03
Path_1	23.13	116	2	0.09	0.02
Sliding door entrance	38.13	50	27	0.71	0.54

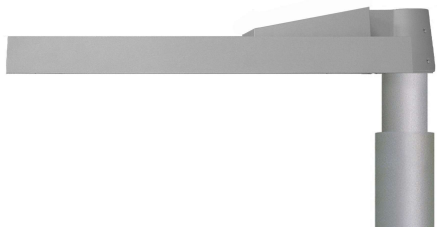

VFL520



DOC110

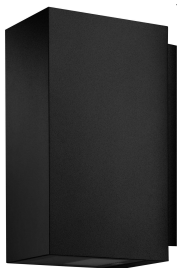

VLS410



MRY224



PLS430

Drawing Title: Moralee Farm West Chiltonton	
Drawing Number: Rev 5	
Customer: Eco Design Consultants	
Designed By: Katy Smith	
Date: 24.11.25	Scale: 1:250 @ A3



WE-EF LIGHTING UK
33 - 34 Dolben Street
London
SE1 0UQ
Tel: 020 7403 4123
e-mail: info.uk@we-ef