


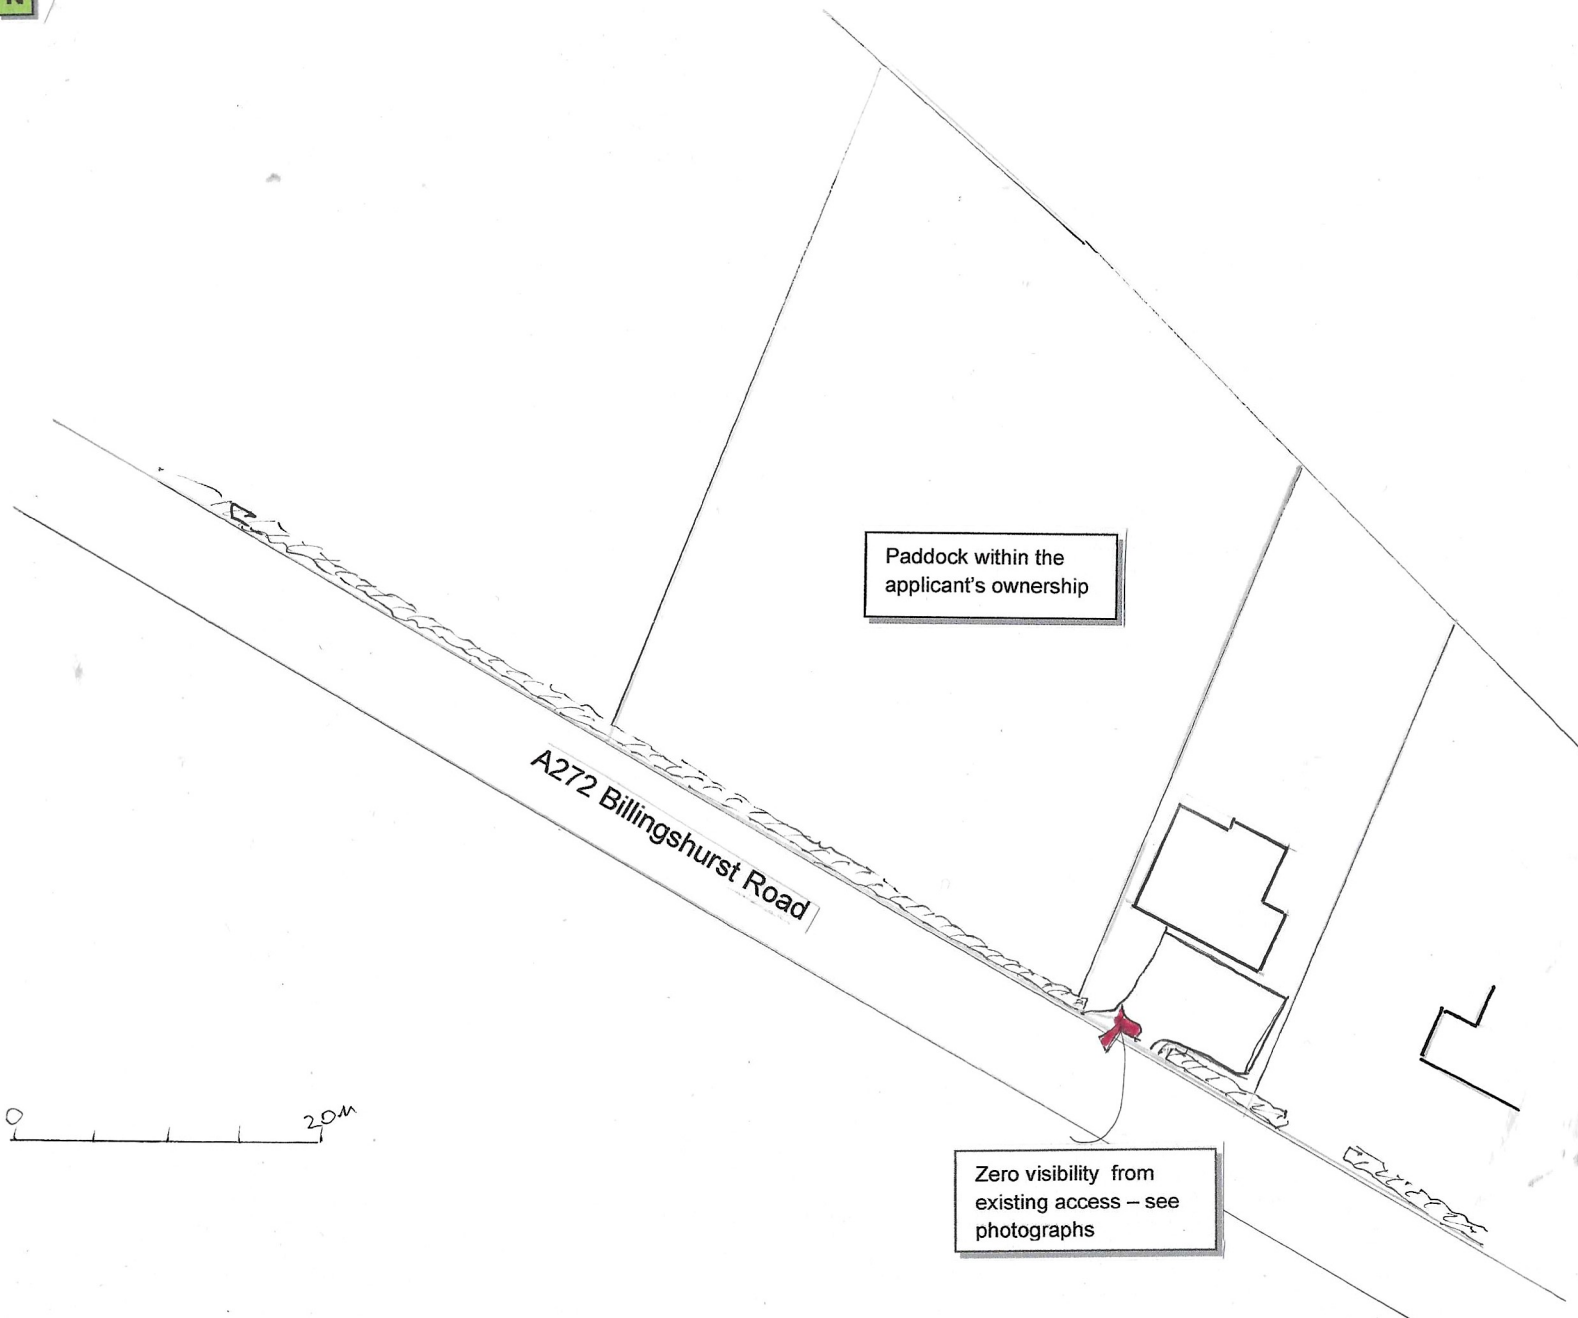

Licence number AC0000868924

Mark Leedale Planning
Chartered Town Planning
Consultants

**20 Hurlands Place,
Farnham,
Surrey GU9 9HX
01252 718855
markleedale4@gmail.com**

Revision notes:

A
B
C

Client:
Mrs A Daw & Ms S MacGill

Location:
Chandos, Billingshurst Road, Coolham
RH13 8QN

Drawing title:
Site plan as existing

Scale:
1:500@A4

Date:
February 2026

Drawing number:
MLP/02