


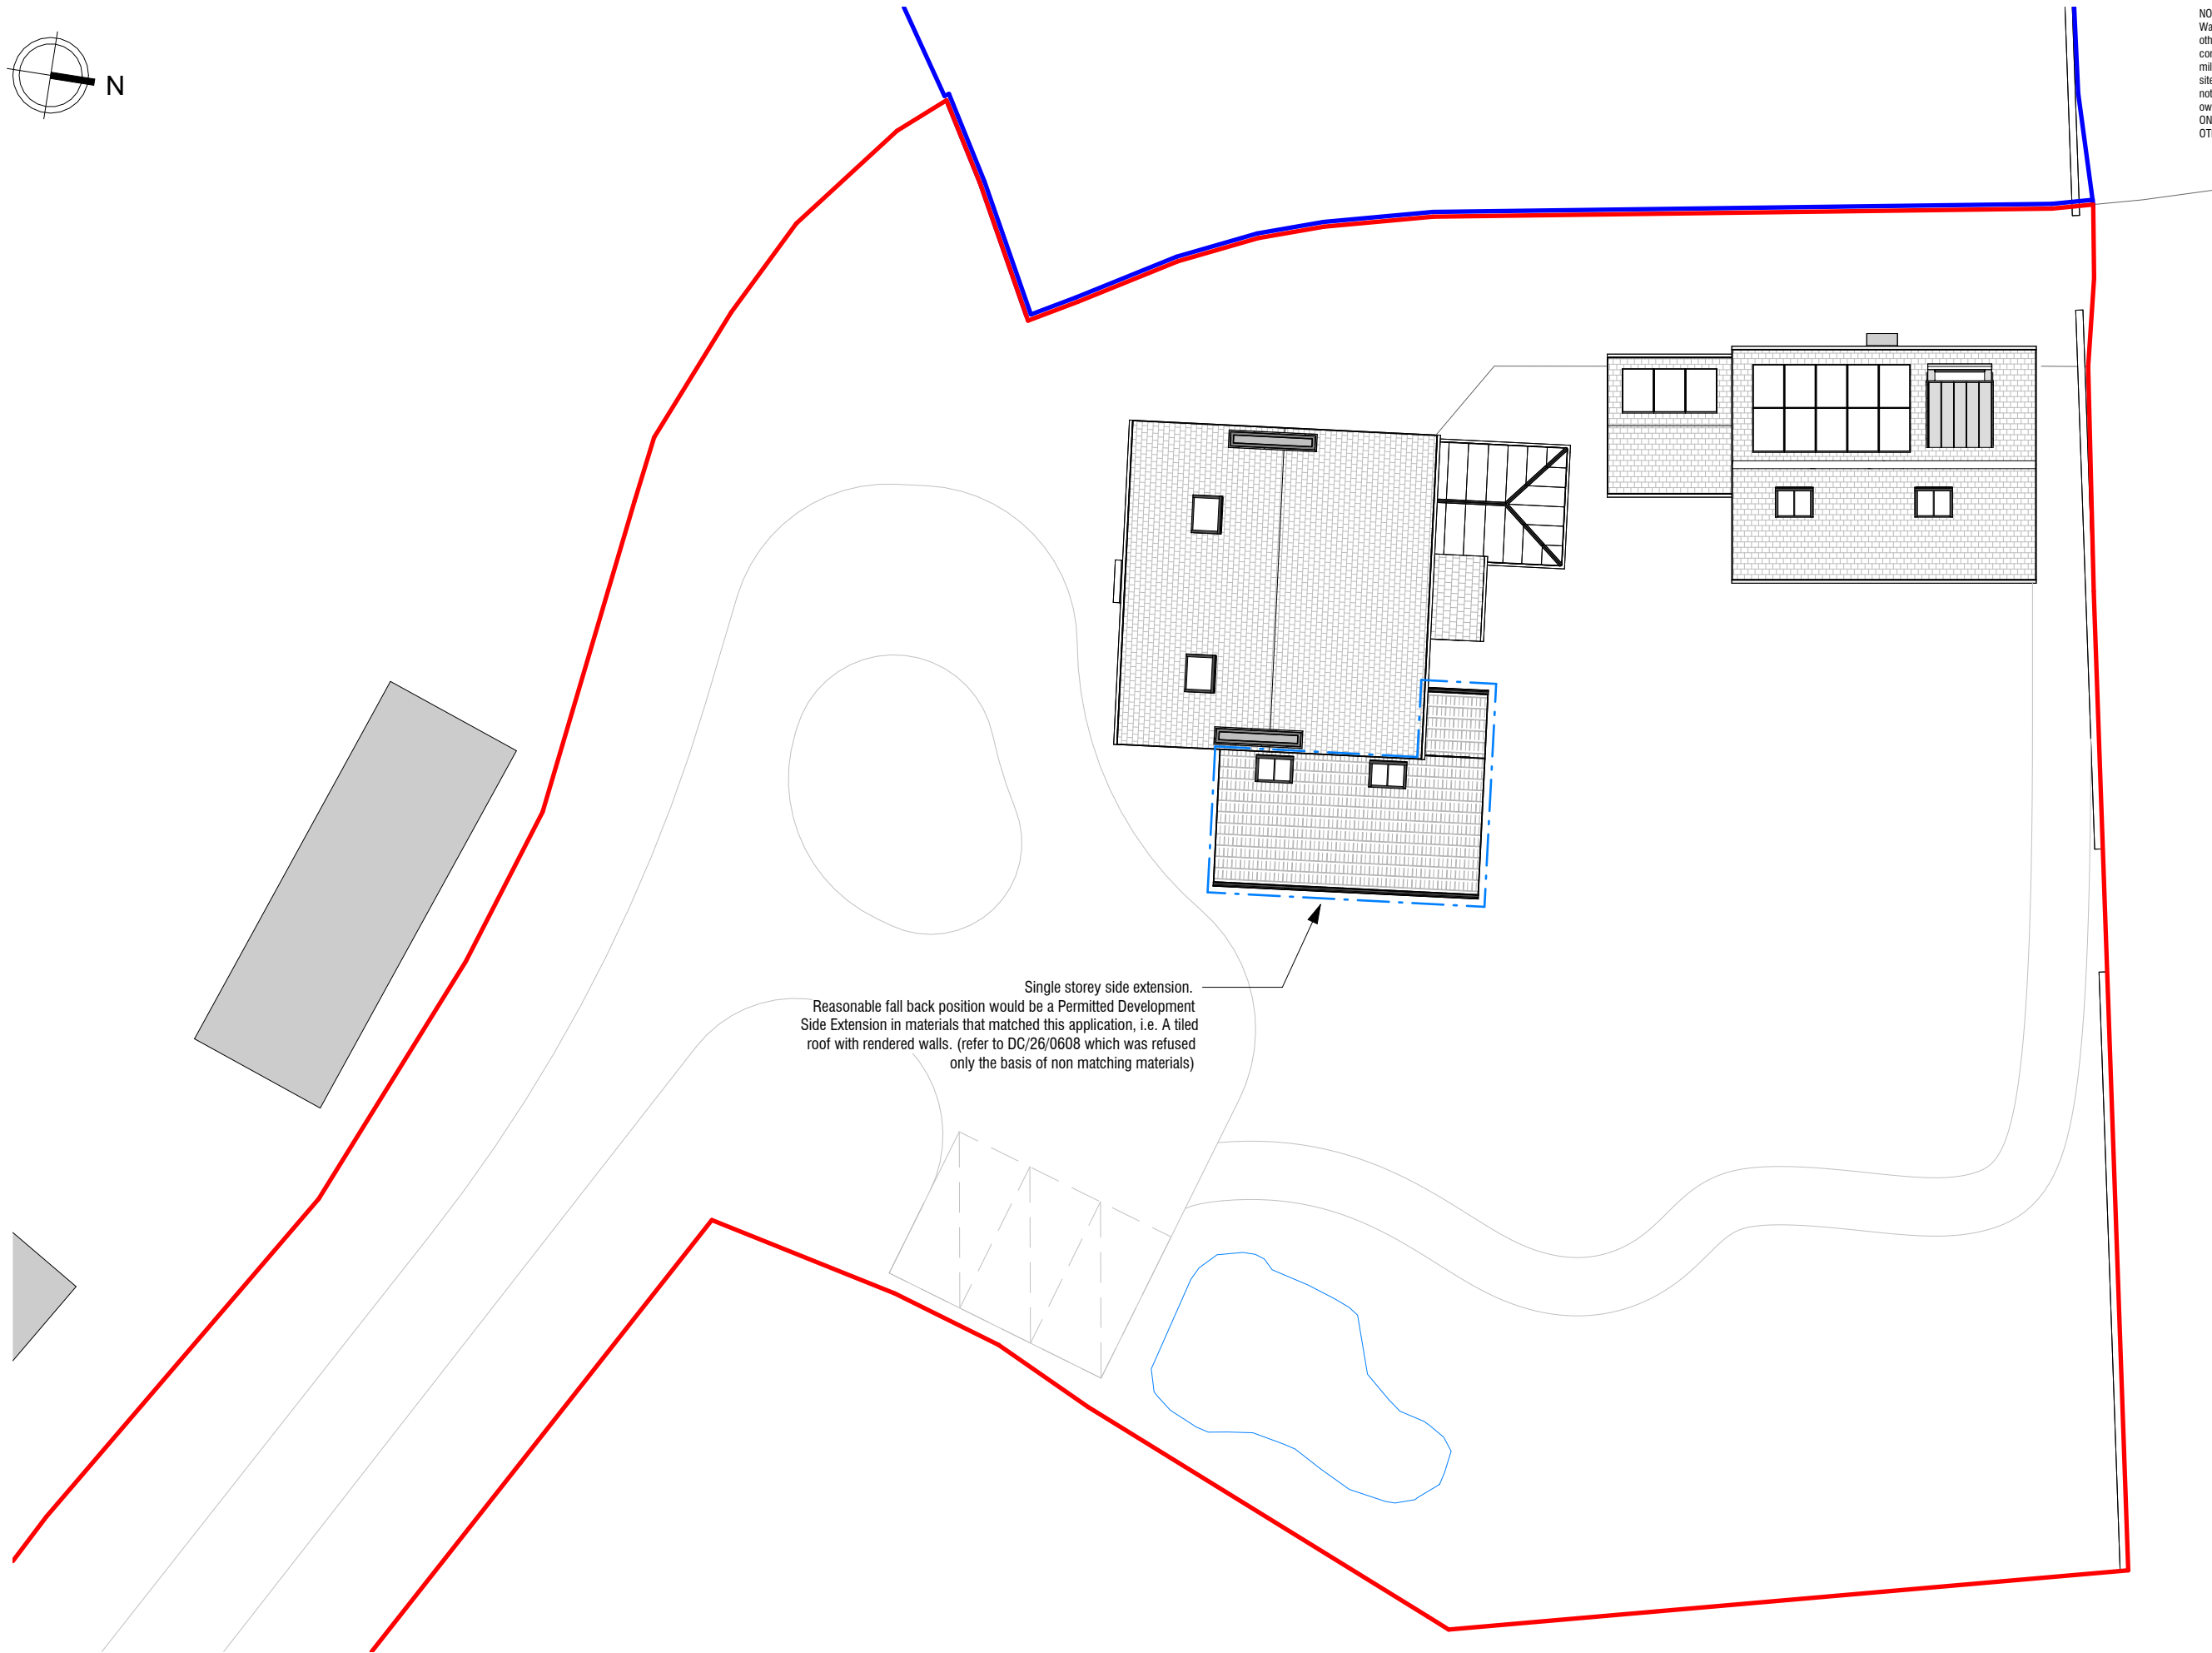

NOTES: rjha is a Limited Liability Company registered in England and Wales (8017333). This drawing is to be read in conjunction with other drawings and specifications produced by rjha and other consultants and supplier information. All dimensions are in millimeters unless otherwise stated. All information subject to detail site survey. This drawing is copyright © 2026 of rjha Ltd. It must not be copied or reproduced without the express approval of the owner.
ONLY SCALE FROM DRAWINGS FOR PLANNING PURPOSES ONLY. OTHERWISE DO NOT SCALE FROM THE DRAWINGS



FERN LODGE, RH20 1BL
BRUCE HUTT

PROPOSED SITE PLAN
As indicated @ A3

395
JOB NUMBER:
DATE:
16/6/2026

GA0002
DRAWING NO:
DRAWN BY:
BC

REVISION:
rjha
t: 01344 374469
e: email@rjha.co.uk
w: www.rjha.co.uk
6a Station Parade
London Road
Sunningdale
SL5 0EP

Rev:	Description	By:	Date
------	-------------	-----	------