

Notes:

1. THE COPYRIGHT OF THIS DRAWING IS VESTED IN ARCHEVOLVE AND IT MAY NOT BE REPRODUCED IN WHOLE OR PART OR USED FOR THE MANUFACTURE OF ANY ARTICLE WITHOUT THE EXPRESS PERMISSION OF THE COPYRIGHT HOLDERS.

2. WORK TO FIGURED DIMENSIONS ONLY.

3. THIS DRAWING IS TO BE READ IN CONJUNCTION WITH ALL RELEVANT ARCHITECT'S, SERVICE ENGINEER'S AND ARCHEVOLVE AND SPECIFICATIONS.

LEGEND

Property Boundary

Revision Number	Revision Description	Issued by	Revision Date
-----------------	----------------------	-----------	---------------

DATE: 02/01/24 STATUS: PLANNING ISSUE SHEET SIZE: A1

SCALE: As indicated DRAWN: AP CHECKED:

CLIENT: Nigel Dyer SITE ADDRESS: 31 West Street Storrington RH20 4DZ

REVISION:

DRAWING NO: ARC/153/ 25/06

PROJECT NO:

Change of Use

Proposed Floor Plans 1 of 2




ARCHEVOLVE


// design @archevolve.co.uk

// www. archevolve.co.uk

// 01798 879894

 


VISUAL SCALE 1:50 @ A1

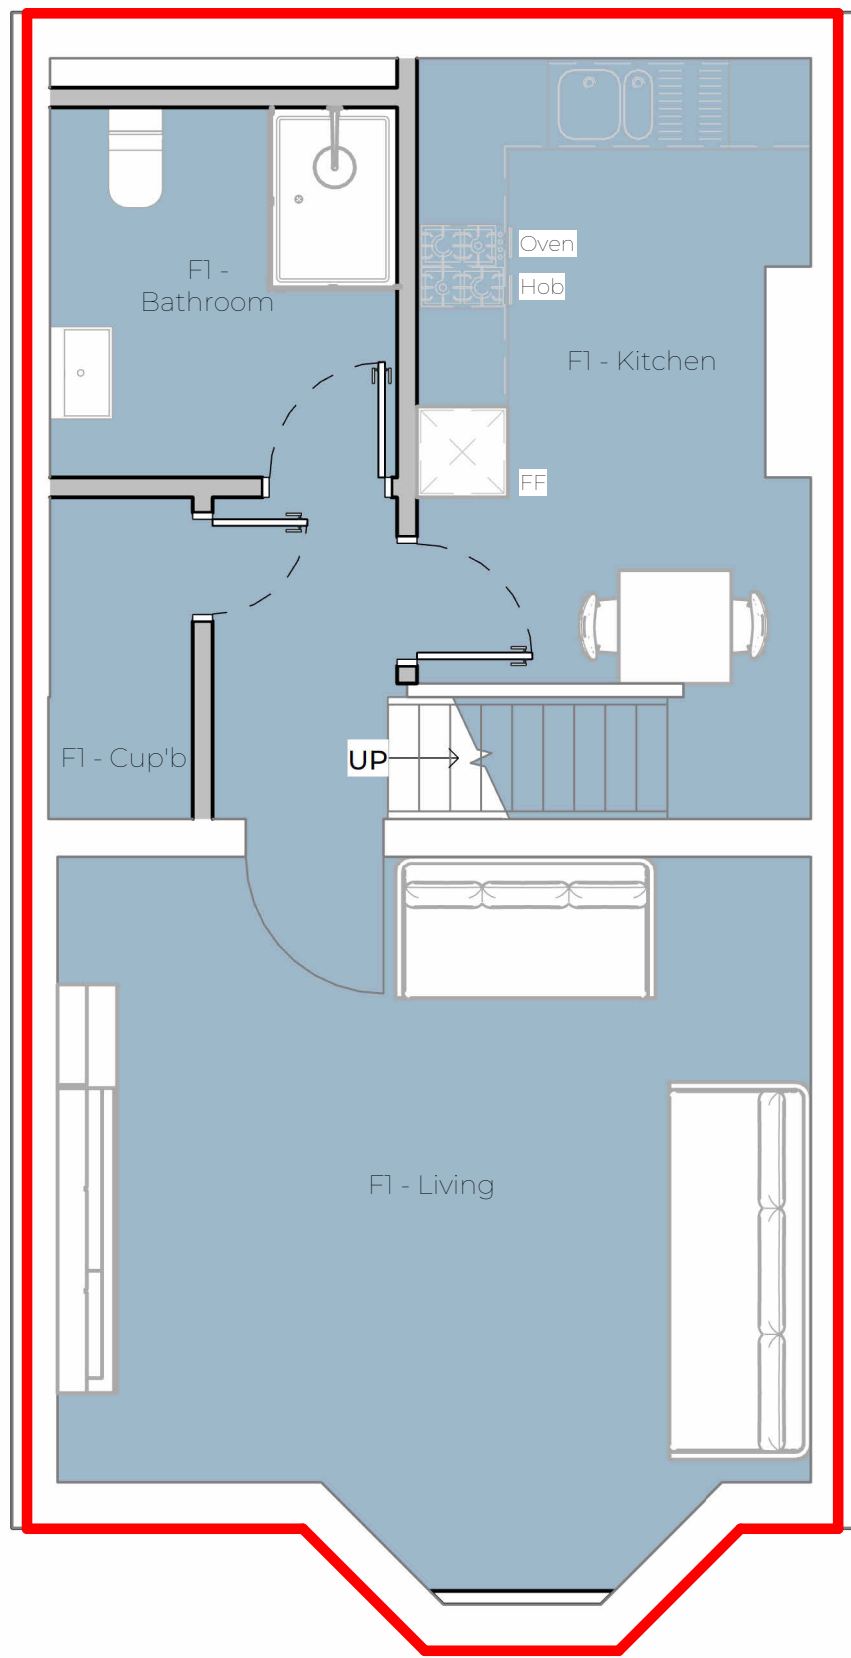

Proposed Basement Floor
1 : 50


Resi GIA		
Name	Level	Area
Bathroom	Proposed First Floor	6 m ²
Bedroom 1	Second Floor	18 m ²
Bedroom 2	Second Floor	16 m ²
Bedroom 3	Proposed First Floor	10 m ²
Courtyard	Proposed Ground Floor	8 m ²
Cup'b	Proposed First Floor	0 m ²
Demise of Another Unit	Proposed First Floor	22 m ²

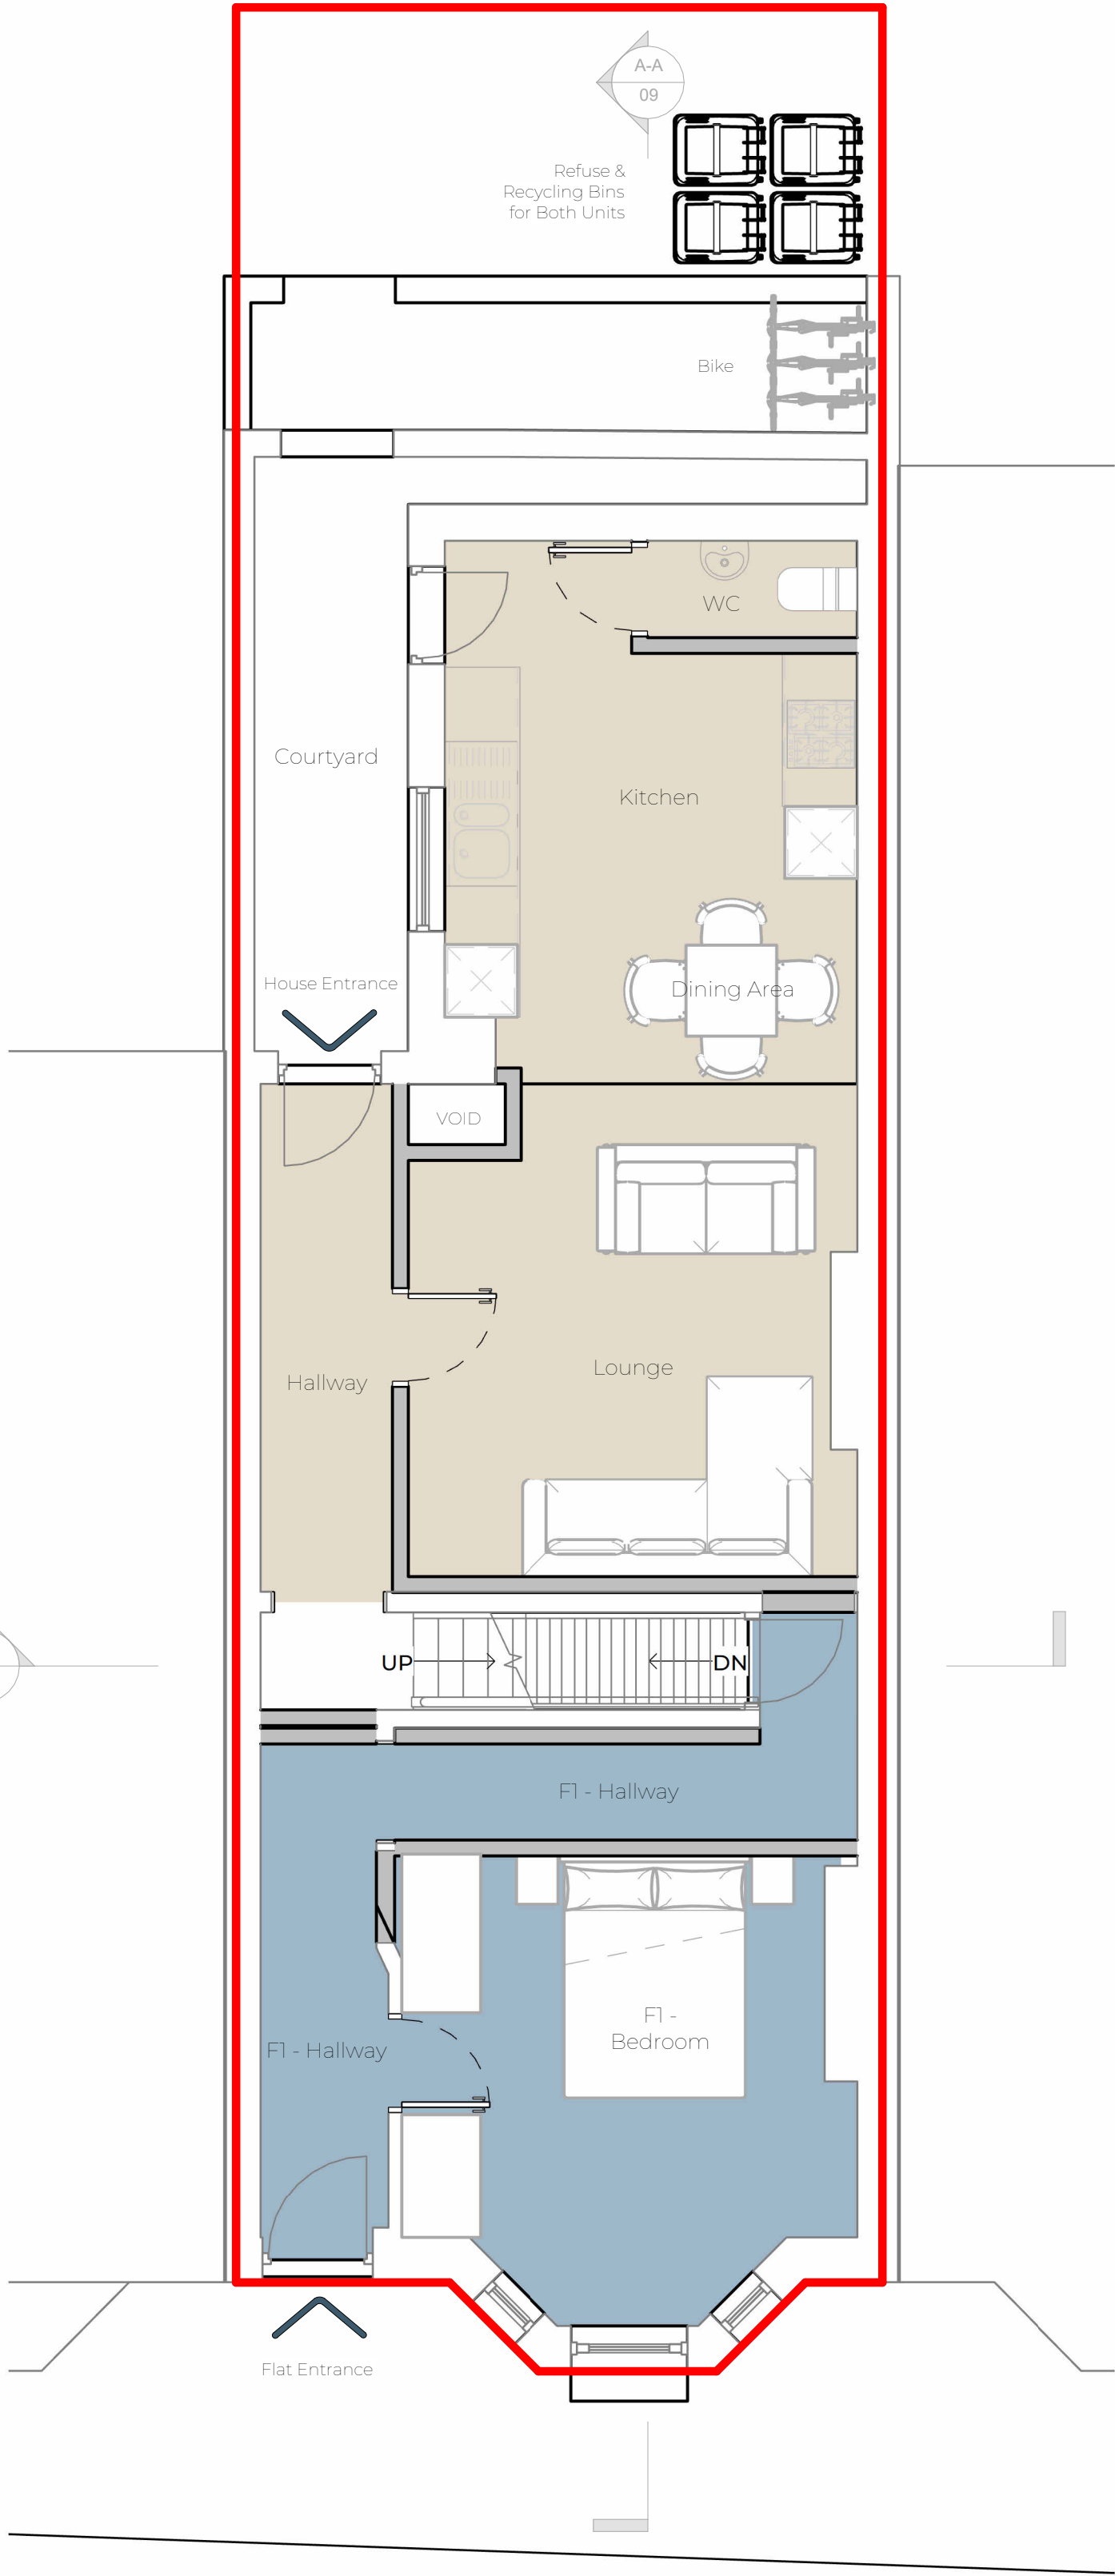

Proposed Ground Floor Plan
1 : 50

Resi GIA		
Name	Level	Area
Dining Area	Proposed Ground Floor	10 m ²
En-suite	Second Floor	3 m ²
En-suite	Second Floor	4 m ²
Hallway	Proposed Ground Floor	5 m ²
Kitchen	Proposed Ground Floor	9 m ²
Landing	Proposed First Floor	8 m ²
Landing	Second Floor	4 m ²
Lounge	Proposed Ground Floor	9 m ²
WC	Proposed Ground Floor	1 m ²
Grand total: 16		133 m ²

Flat 1 GIA	
Name	Area
F1	1 m ²
F1 - Bathroom	6 m ²
F1 - Bedroom	13 m ²
F1 - Cup'b	2 m ²
F1 - Hallway	7 m ²
F1 - Kitchen	15 m ²
F1 - Living	22 m ²
Grand total: 8	66 m ²

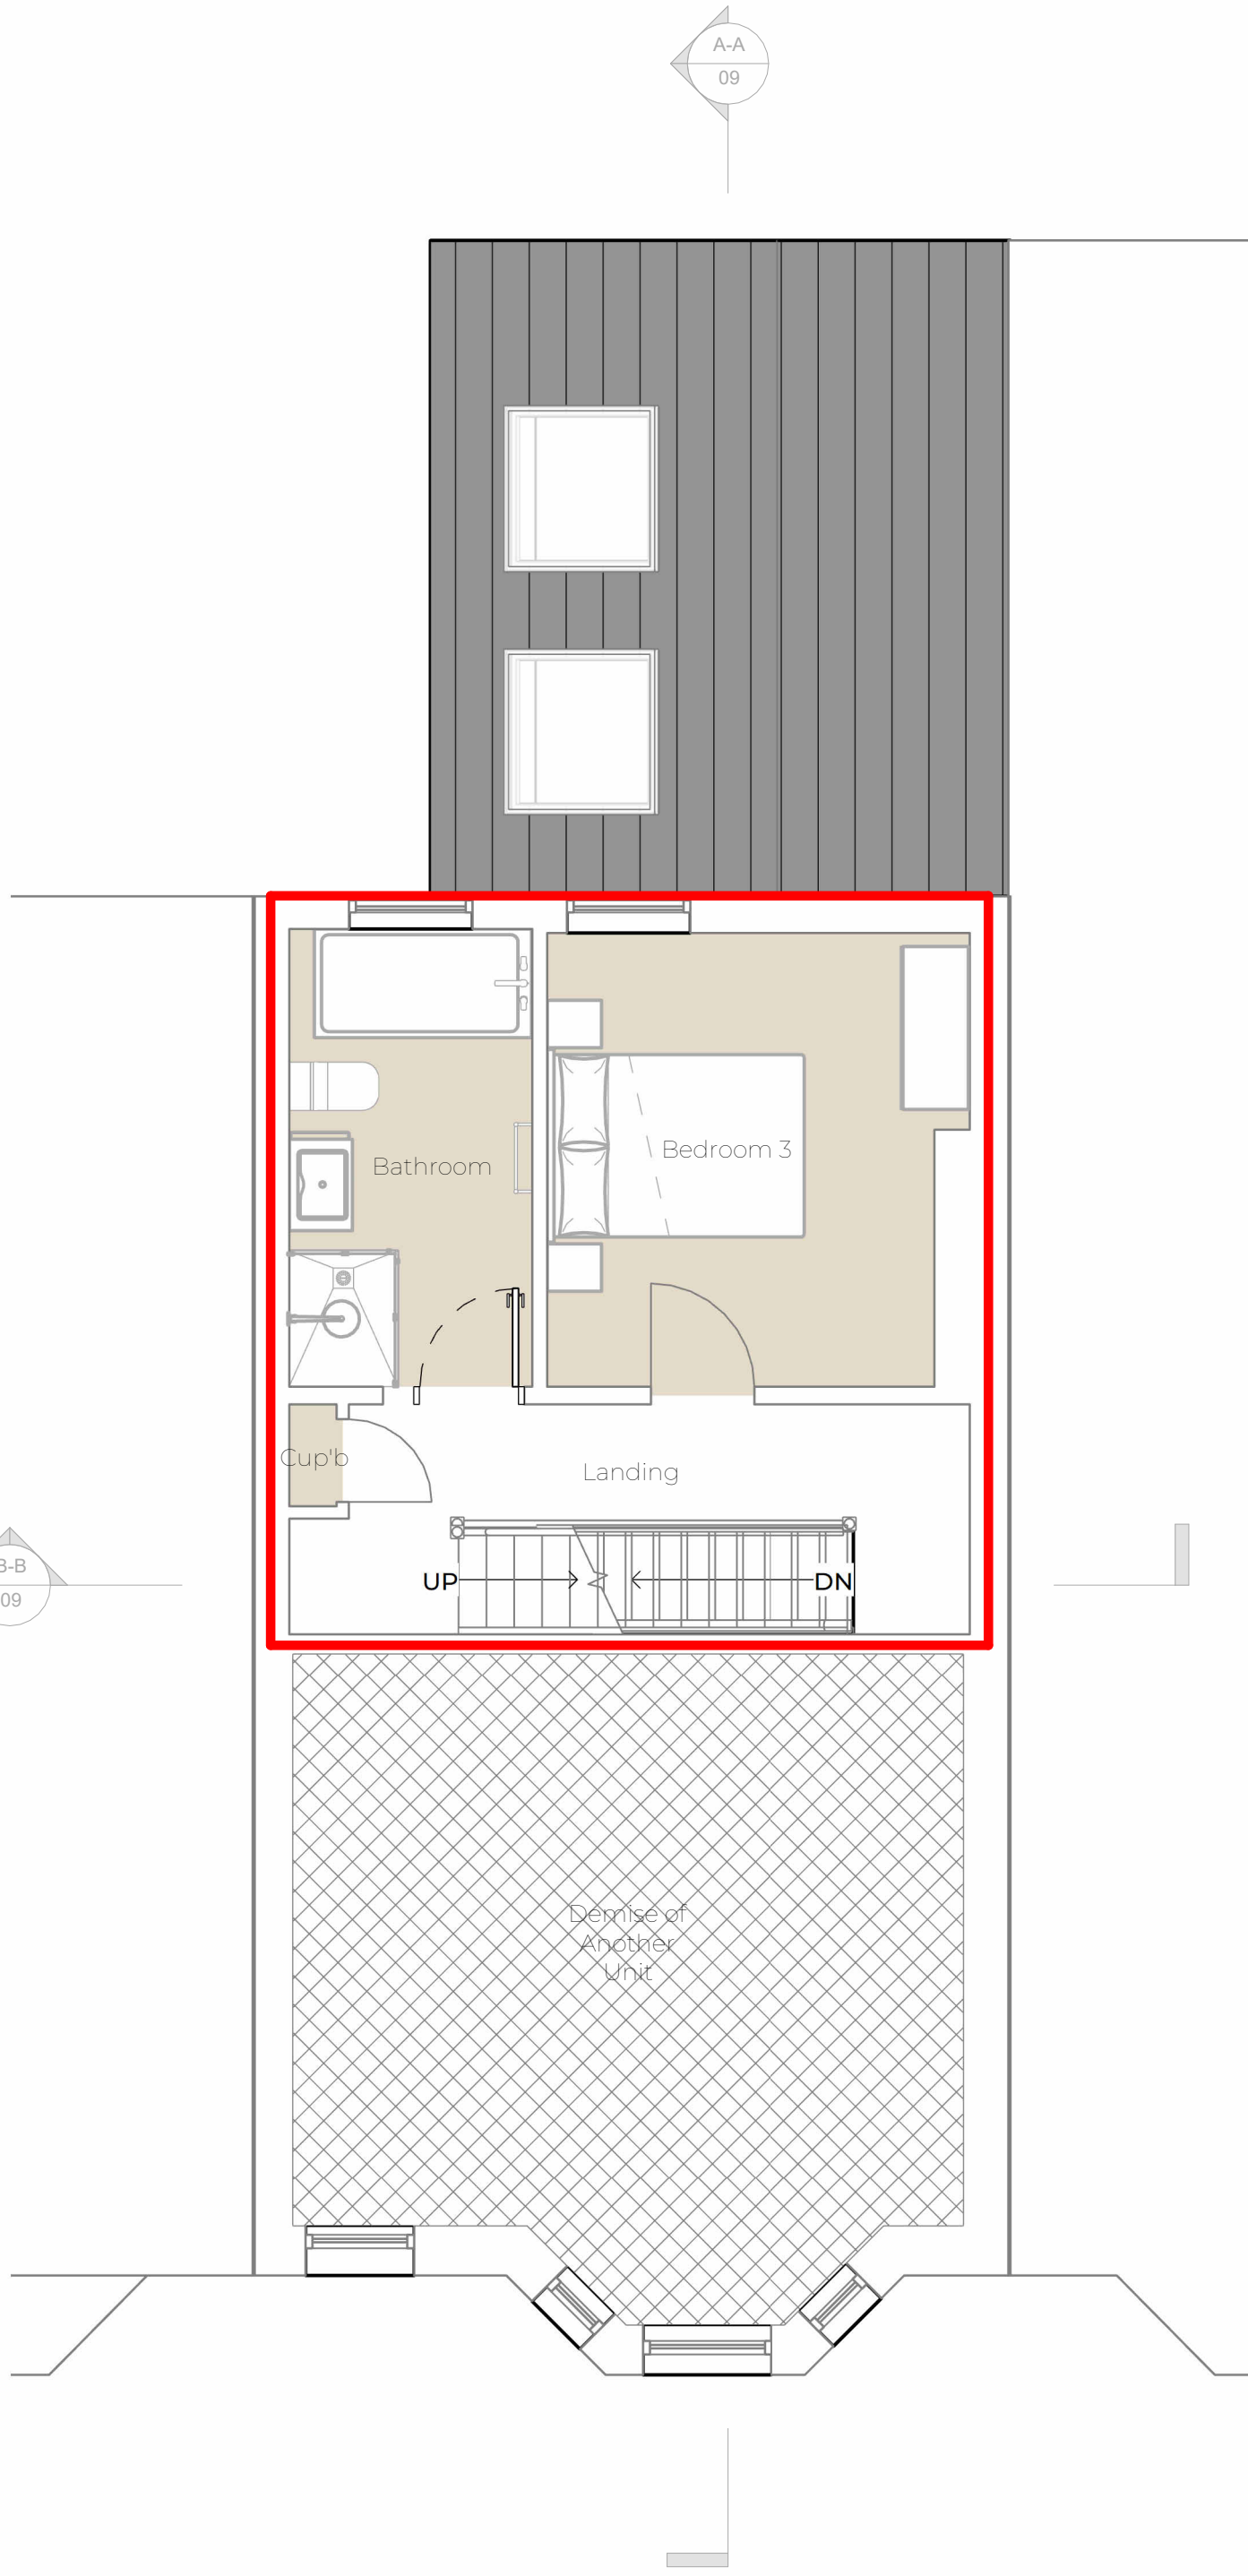

Proposed First Floor Plan
1 : 50