



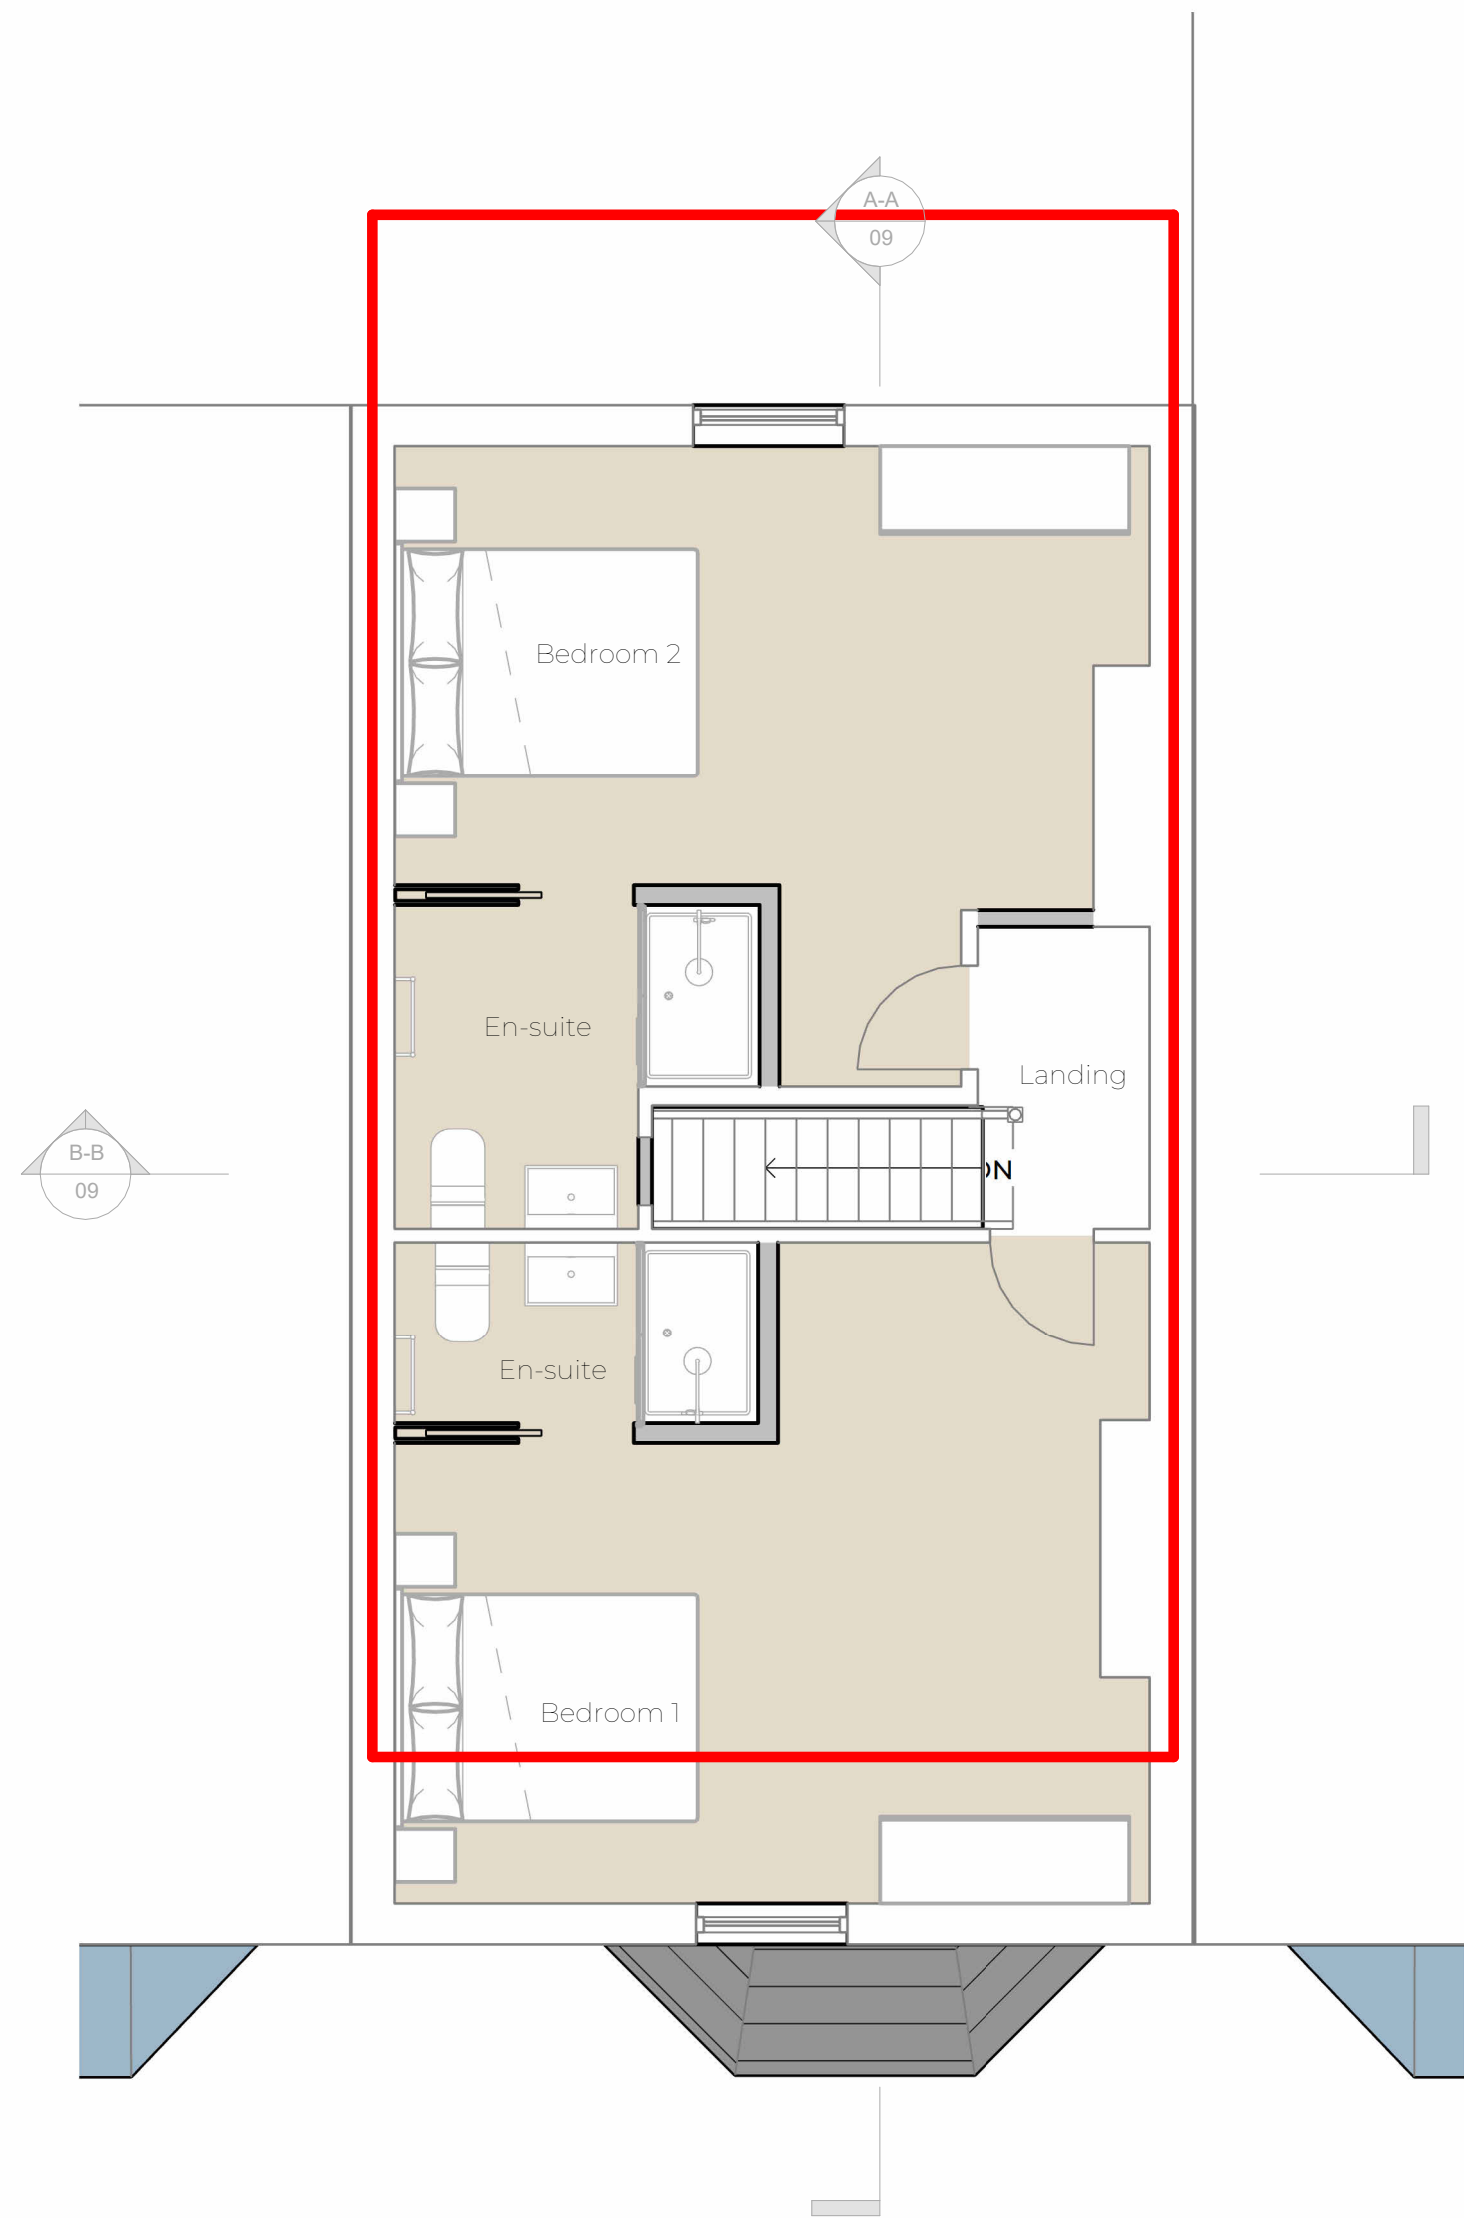

Second Floor
1 : 50

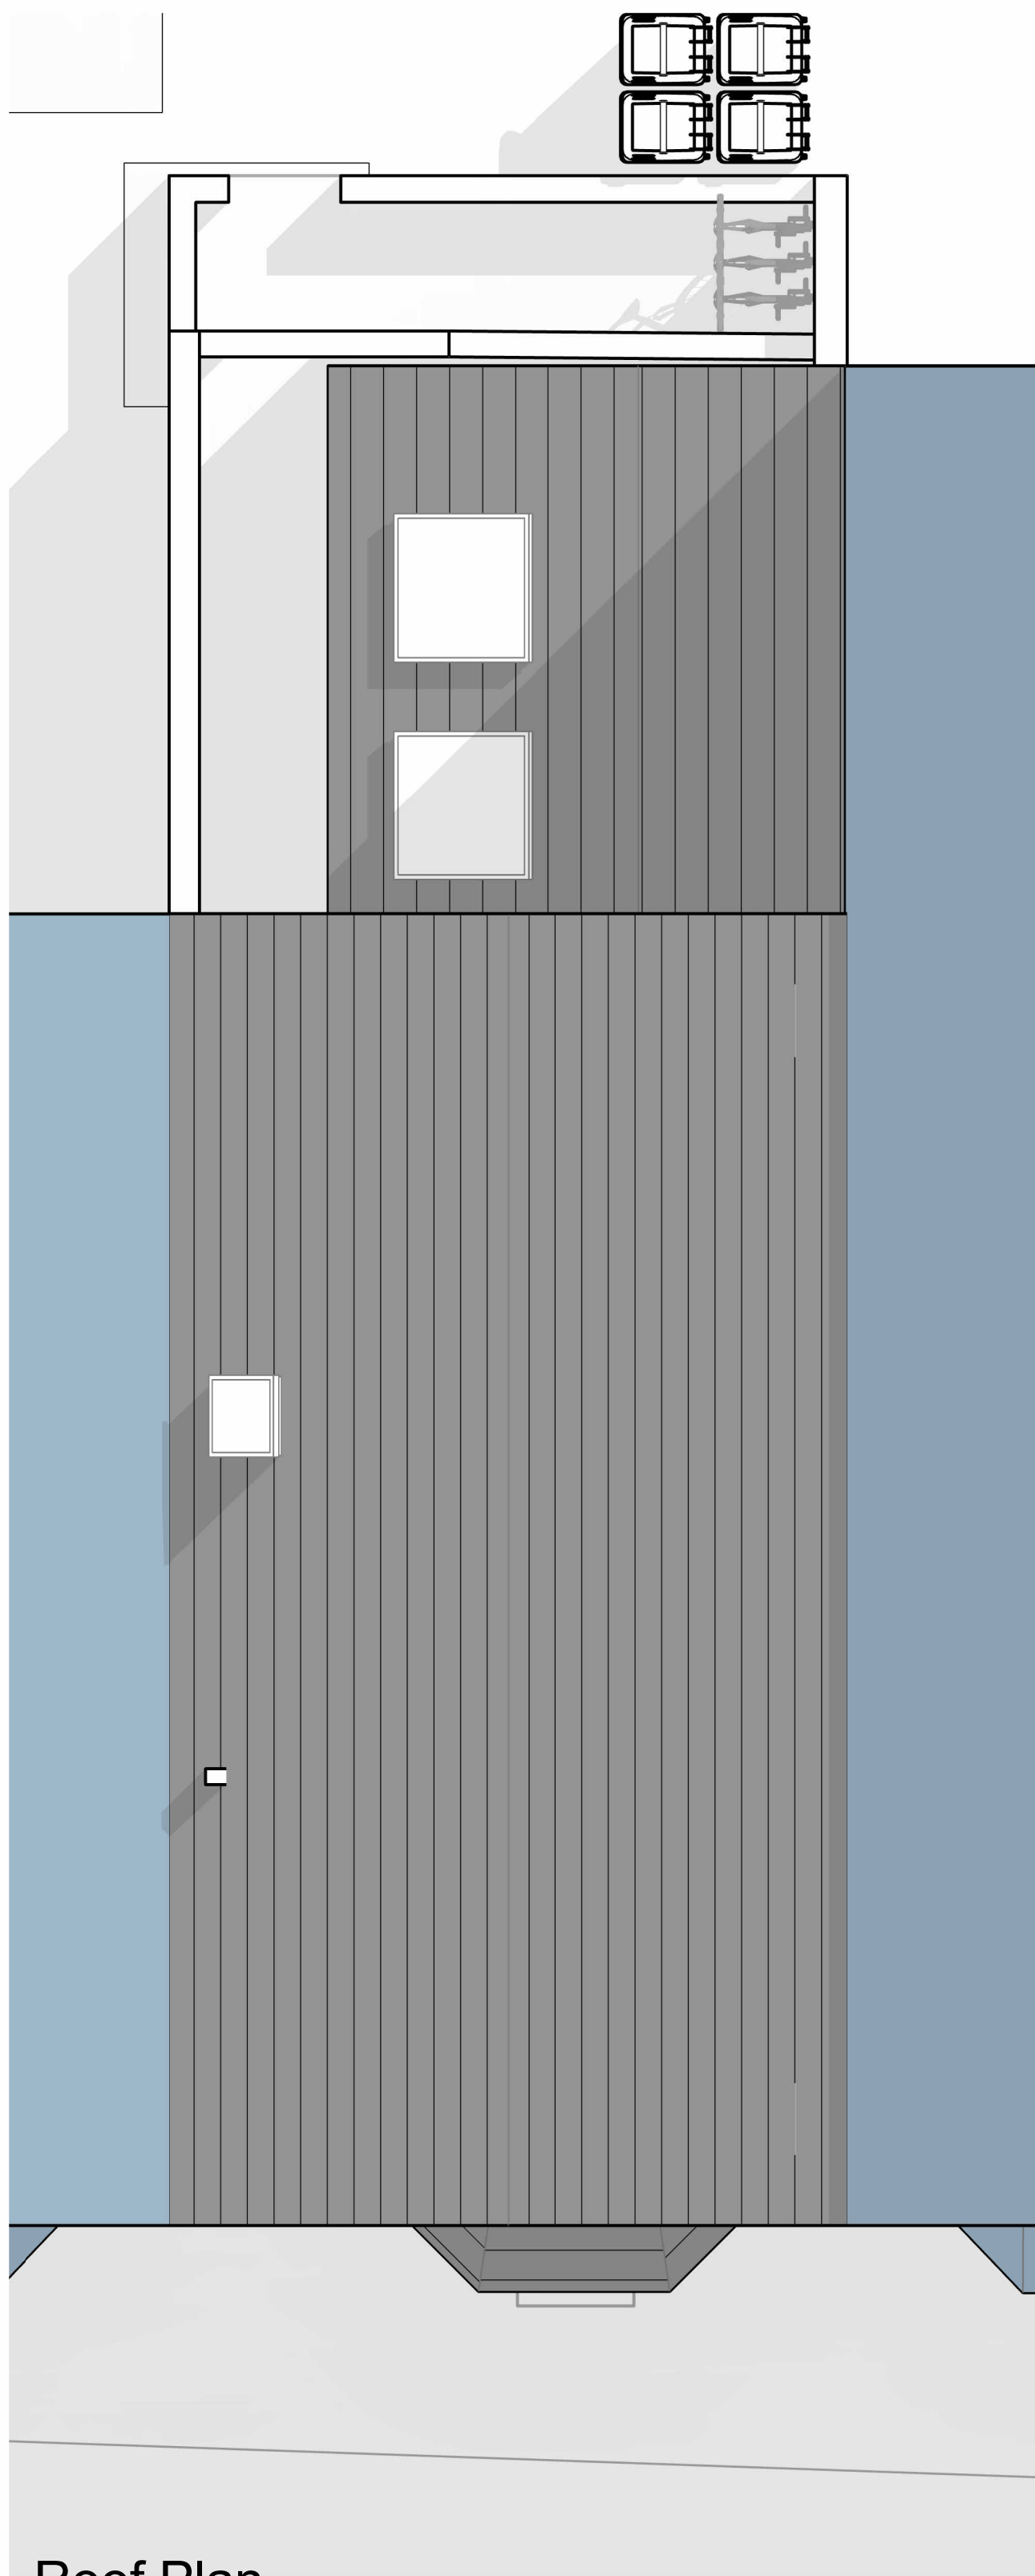

Roof Plan
1 : 50

Resi GIA		
Name	Level	Area
Bathroom	Proposed First Floor	6 m²
Bedroom 1	Second Floor	18 m²
Bedroom 2	Second Floor	16 m²
Bedroom 3	Proposed First Floor	10 m²
Courtyard	Proposed Ground Floor	8 m²
Cup'b	Proposed First Floor	0 m²
Demise of Another Unit	Proposed First Floor	22 m²

Resi GIA		
Name	Level	Area
Dining Area	Proposed Ground Floor	10 m²
En-suite	Second Floor	3 m²
En-suite	Second Floor	4 m²
Hallway	Proposed Ground Floor	5 m²
Kitchen	Proposed Ground Floor	9 m²
Landing	Proposed First Floor	8 m²
Landing	Second Floor	4 m²
Lounge	Proposed Ground Floor	9 m²
WC	Proposed Ground Floor	1 m²
Grand total: 16		133 m²

Resi GIA			
Name	Name	Level	Area
F1			1 m²
F1 - Bathroom			6 m²
F1 - Bedroom			13 m²
F1 - Cup'b			2 m²
F1 - Hallway			7 m²
F1 - Kitchen			15 m²
F1 - Living			22 m²
Grand total: 8			66 m²

- Notes:
1. THE COPYRIGHT OF THIS DRAWING IS VESTED IN ARCHEVOLVE AND IT MAY NOT BE REPRODUCED IN WHOLE OR PART OR USED FOR THE MANUFACTURE OF ANY ARTICLE WITHOUT THE EXPRESS PERMISSION OF THE COPYRIGHT HOLDERS.

2. WORK TO FIGURED DIMENSIONS ONLY.

3. THIS DRAWING IS TO BE READ IN CONJUNCTION WITH ALL RELEVANT ARCHITECT'S, SERVICE ENGINEER'S AND ARCHEVOLVE AND SPECIFICATIONS.

LEGEND

Property Boundary

Revision Number	Revision Description	Issued by	Revision Date
DATE: 02/01/24 STATUS: PLANNING ISSUE SHEET SIZE: A1			
SCALE: As indicated DRAWN: AP CHECKED:			
CLIENT: Nigel Dyer		SITE ADDRESS: 31 West Street Storrington RH20 4DZ	

Change of Use

Proposed Floor Plans 2
of 2




ARCHEVOLVE

// design @archevolve.co.uk

// www. archevolve.co.uk

// 01798 879894

 

VISUAL SCALE 1:50 @ A1