




Notes:


1. THE COPYRIGHT OF THIS DRAWING IS VESTED IN ARCHEVOLVE AND IT MAY NOT BE REPRODUCED IN WHOLE OR PART OR USED FOR THE MANUFACTURE OF ANY ARTICLE WITHOUT THE EXPRESS PERMISSION OF THE COPYRIGHT HOLDERS.
2. WORK TO FIGURED DIMENSIONS ONLY.
3. THIS DRAWING IS TO BE READ IN CONJUNCTION WITH ALL RELEVANT ARCHITECT'S, SERVICE ENGINEER'S AND ARCHEVOLVE AND SPECIFICATIONS.




Proposed Site Plan
1 : 500

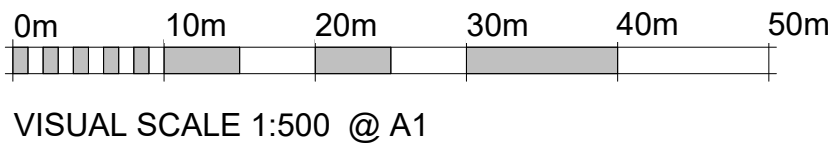

VISUAL SCALE 1:500 @ A1

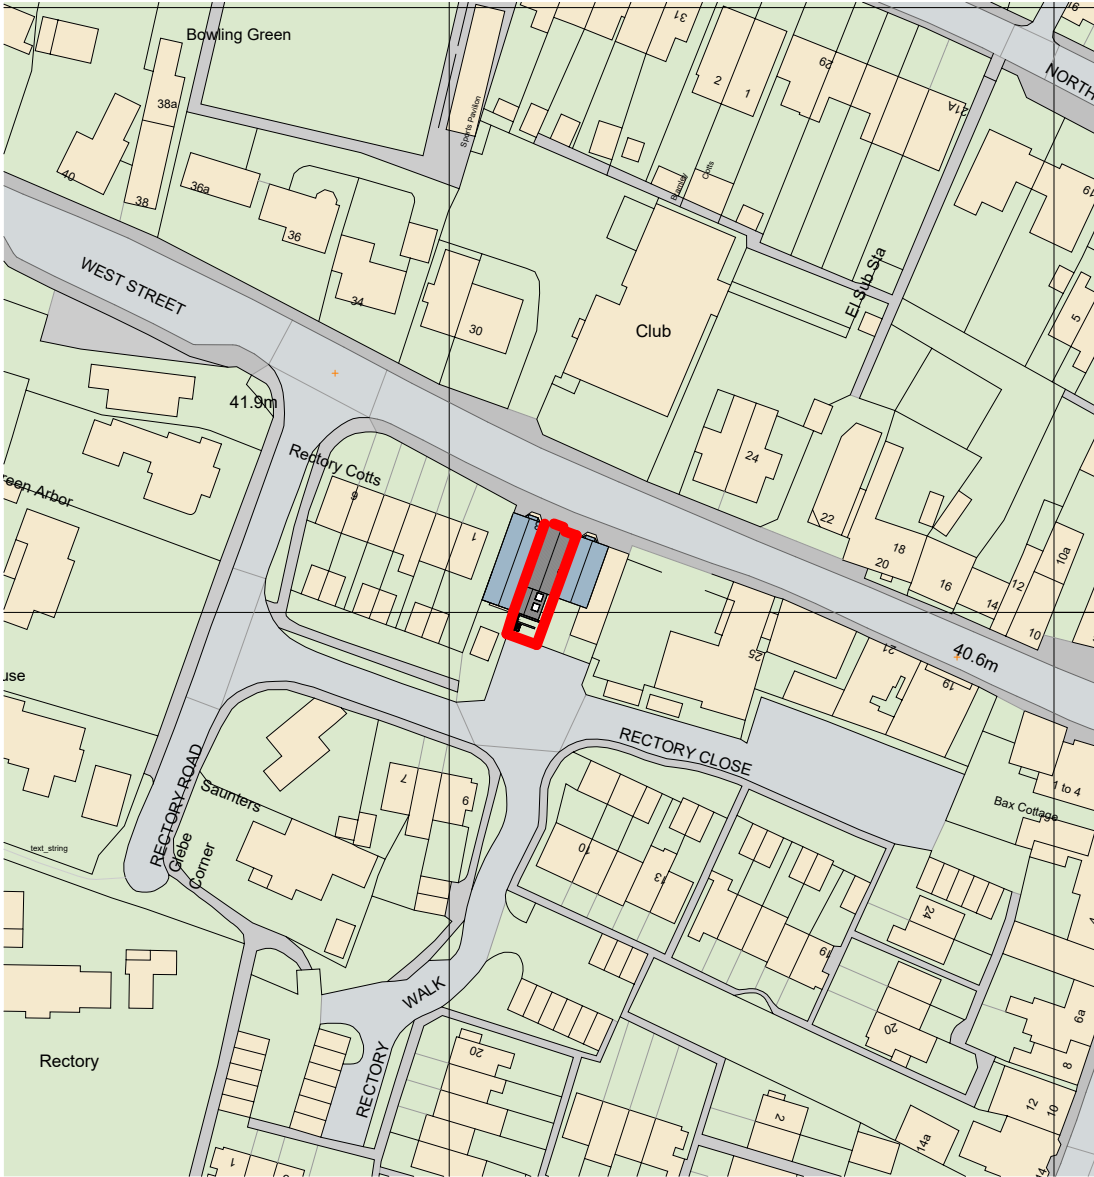

Proposed Location Plan
1 : 1250

 

VISUAL SCALE 1:1250 @ A1

Revision Number	Revision Description	Issued by	Revision Date
-----------------	----------------------	-----------	---------------

DATE:	STATUS:	SHEET SIZE:
16/12/24	PLANNING ISSUE	A1

SCALE:	DRAWN:	CHECKED:
As indicated	AP	

CLIENT:	SITE ADDRESS:
Nigel Dyer	31 West Street Storrington RH20 4DZ

DRAWING:

Change of Use

TITLE:

Proposed Site &
Location Plan

PROJECT NO:

APC/153/ 25/10

DRAWING NO:

APC/153/ 25/10

REVISION:



ARCHEVOLVE

✉ // design @archevolve.co.uk

🌐 // www. archevolve.co.uk

☎ // 01798 879894

