
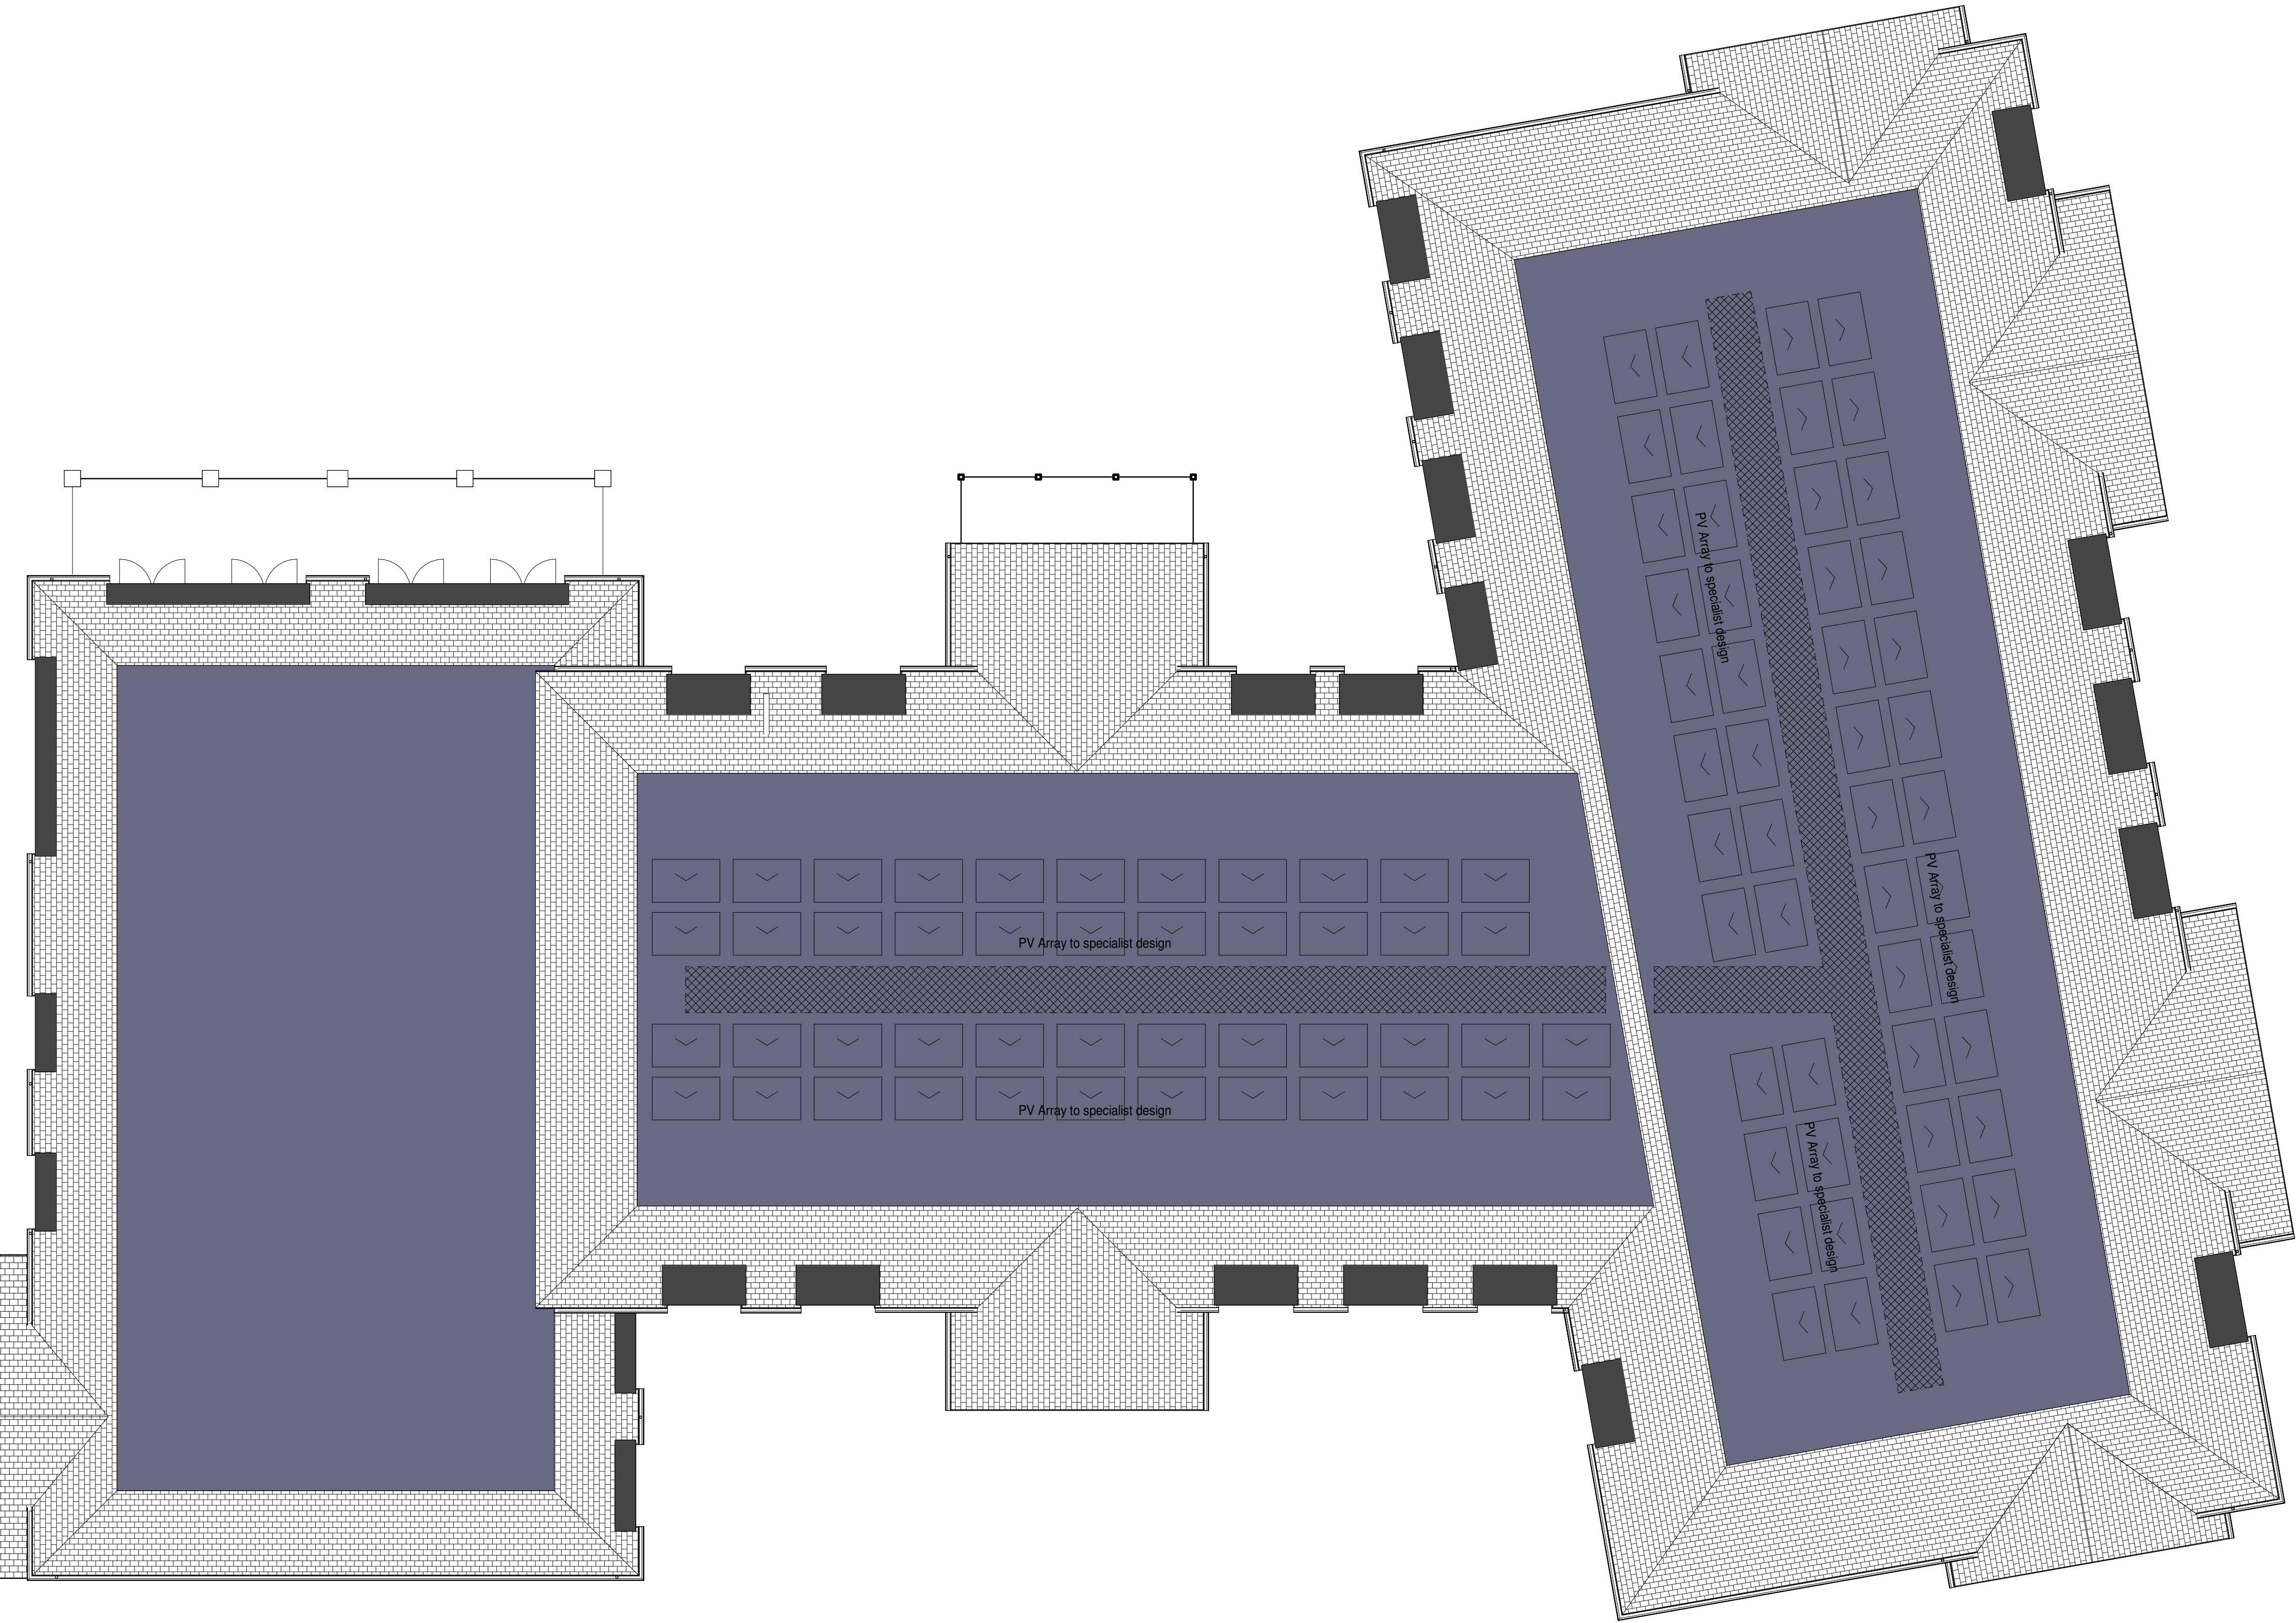


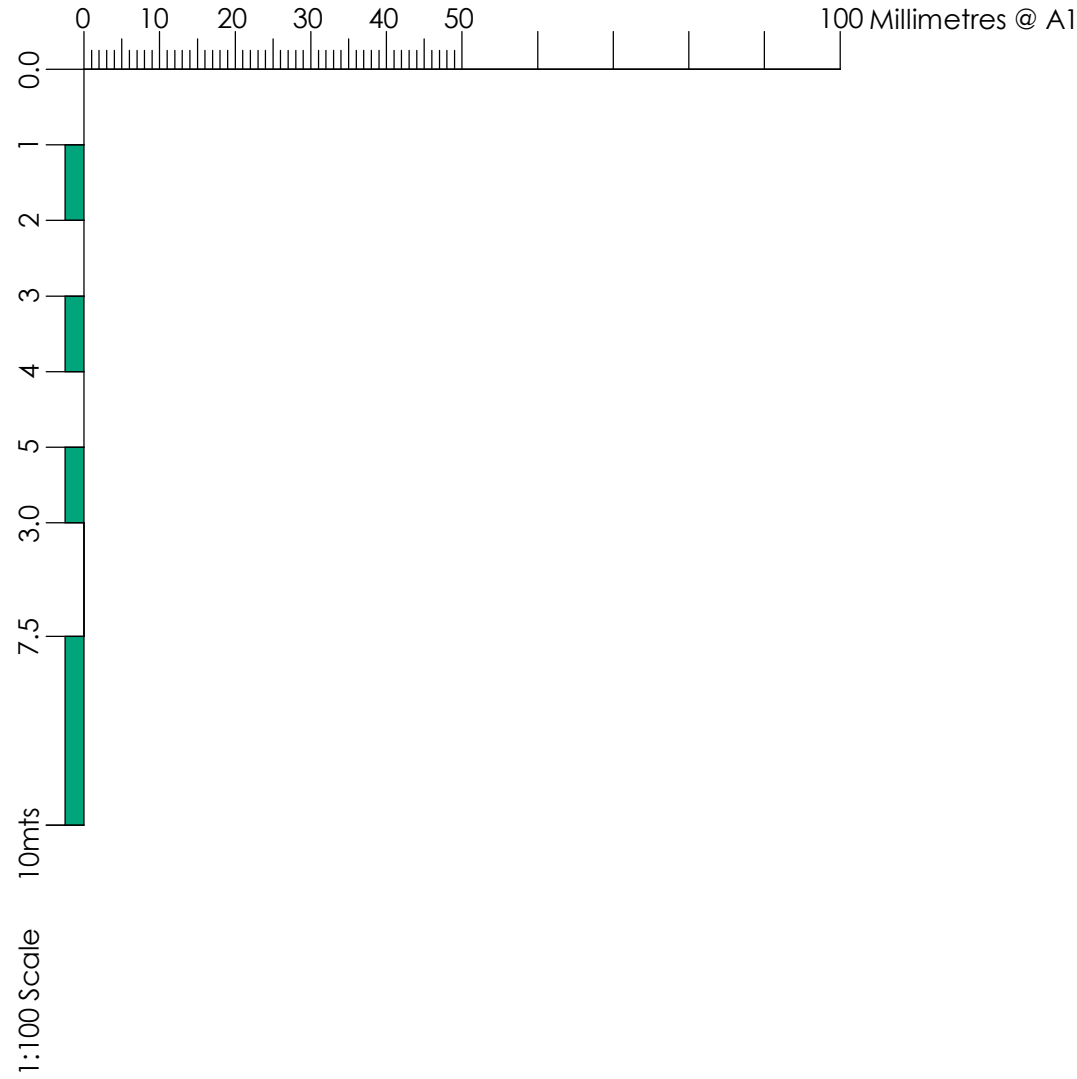

Roof Plan
1 : 100

Notes

Do not scale, use figured dimensions only.

All dimensions to be verified on site prior to the commencement of any work or the production of any shop drawing. All discrepancies to be reported to the Architect.

This drawing is to be read in conjunction with all related Architect's and Engineer's drawings and any other relevant information.

This drawing is copyright © of TDC Architects Ltd.

Revision numbering:
P= RIBA Stage 0-3, T = RIBA Stage 4, C = RIBA Stage 5,
R = RIBA Stage 6

REV	DATE	REVISION	INITIALS	CHECK
P1	06.05.26	Planning Issue	id	SEL
P2	05.06.26	Revised Planning Issue	AJS	RB

DRAWING STATUS

FOR DISCUSSION (RIBA STAGE 0-2) ☐

FOR PLANNING (RIBA STAGE 3) ☒

FOR TENDER (RIBA STAGE 4) ☐

FOR CONSTRUCTION (RIBA STAGE 5) ☐

AS-BUILT (RIBA STAGE 6) ☐

AS-RECORDED (RIBA STAGE 6) ☐

TDC ARCH DESIGN
The Design Collective Architects

2nd Fl. | 13 Museum St.
York | YO1 7DT
info@tdc-arch.design

www.tdc-arch.design

Client

BARCHESTER
Celebrating life

Project
Worthing Road, Horsham

Drawing Title
Roof Plan

Scale Date
March 2026

Drawn by Checked by
id SEL

Job No. Drawing No. Rev.
B252128 AL(1)104 P2