



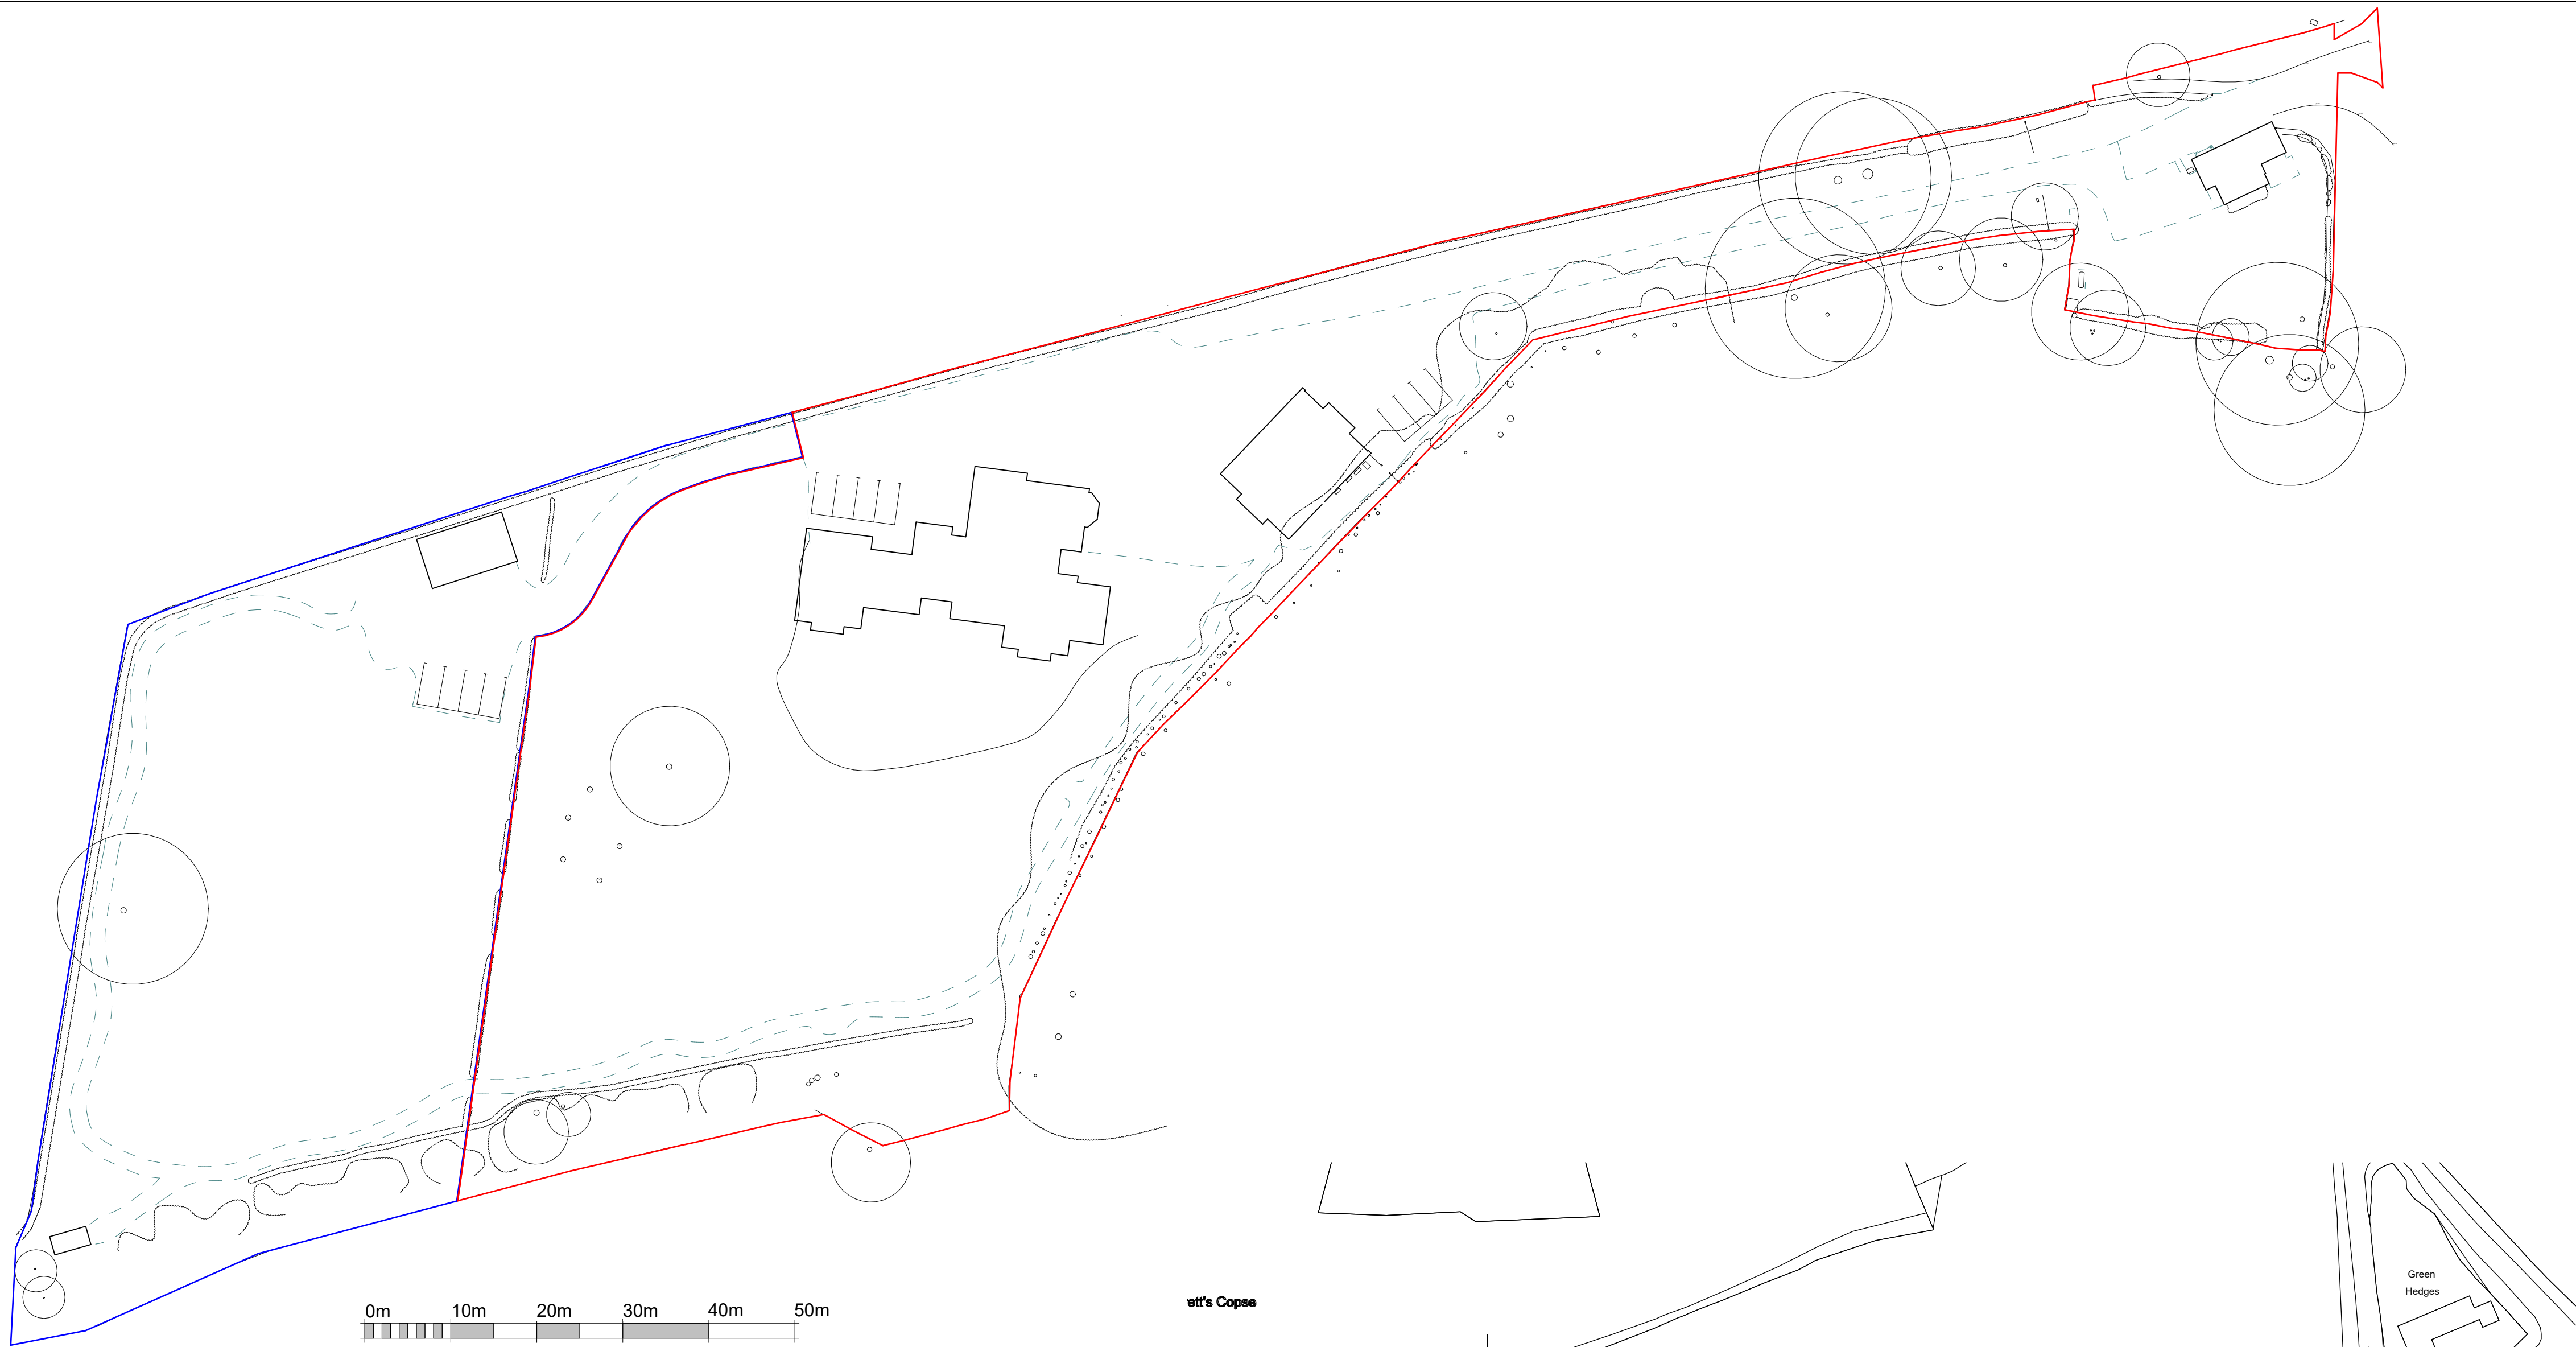


0m 10m 20m 30m 40m 50m
VISUAL SCALE 1:500 @ A1

Site Plan
1 : 500

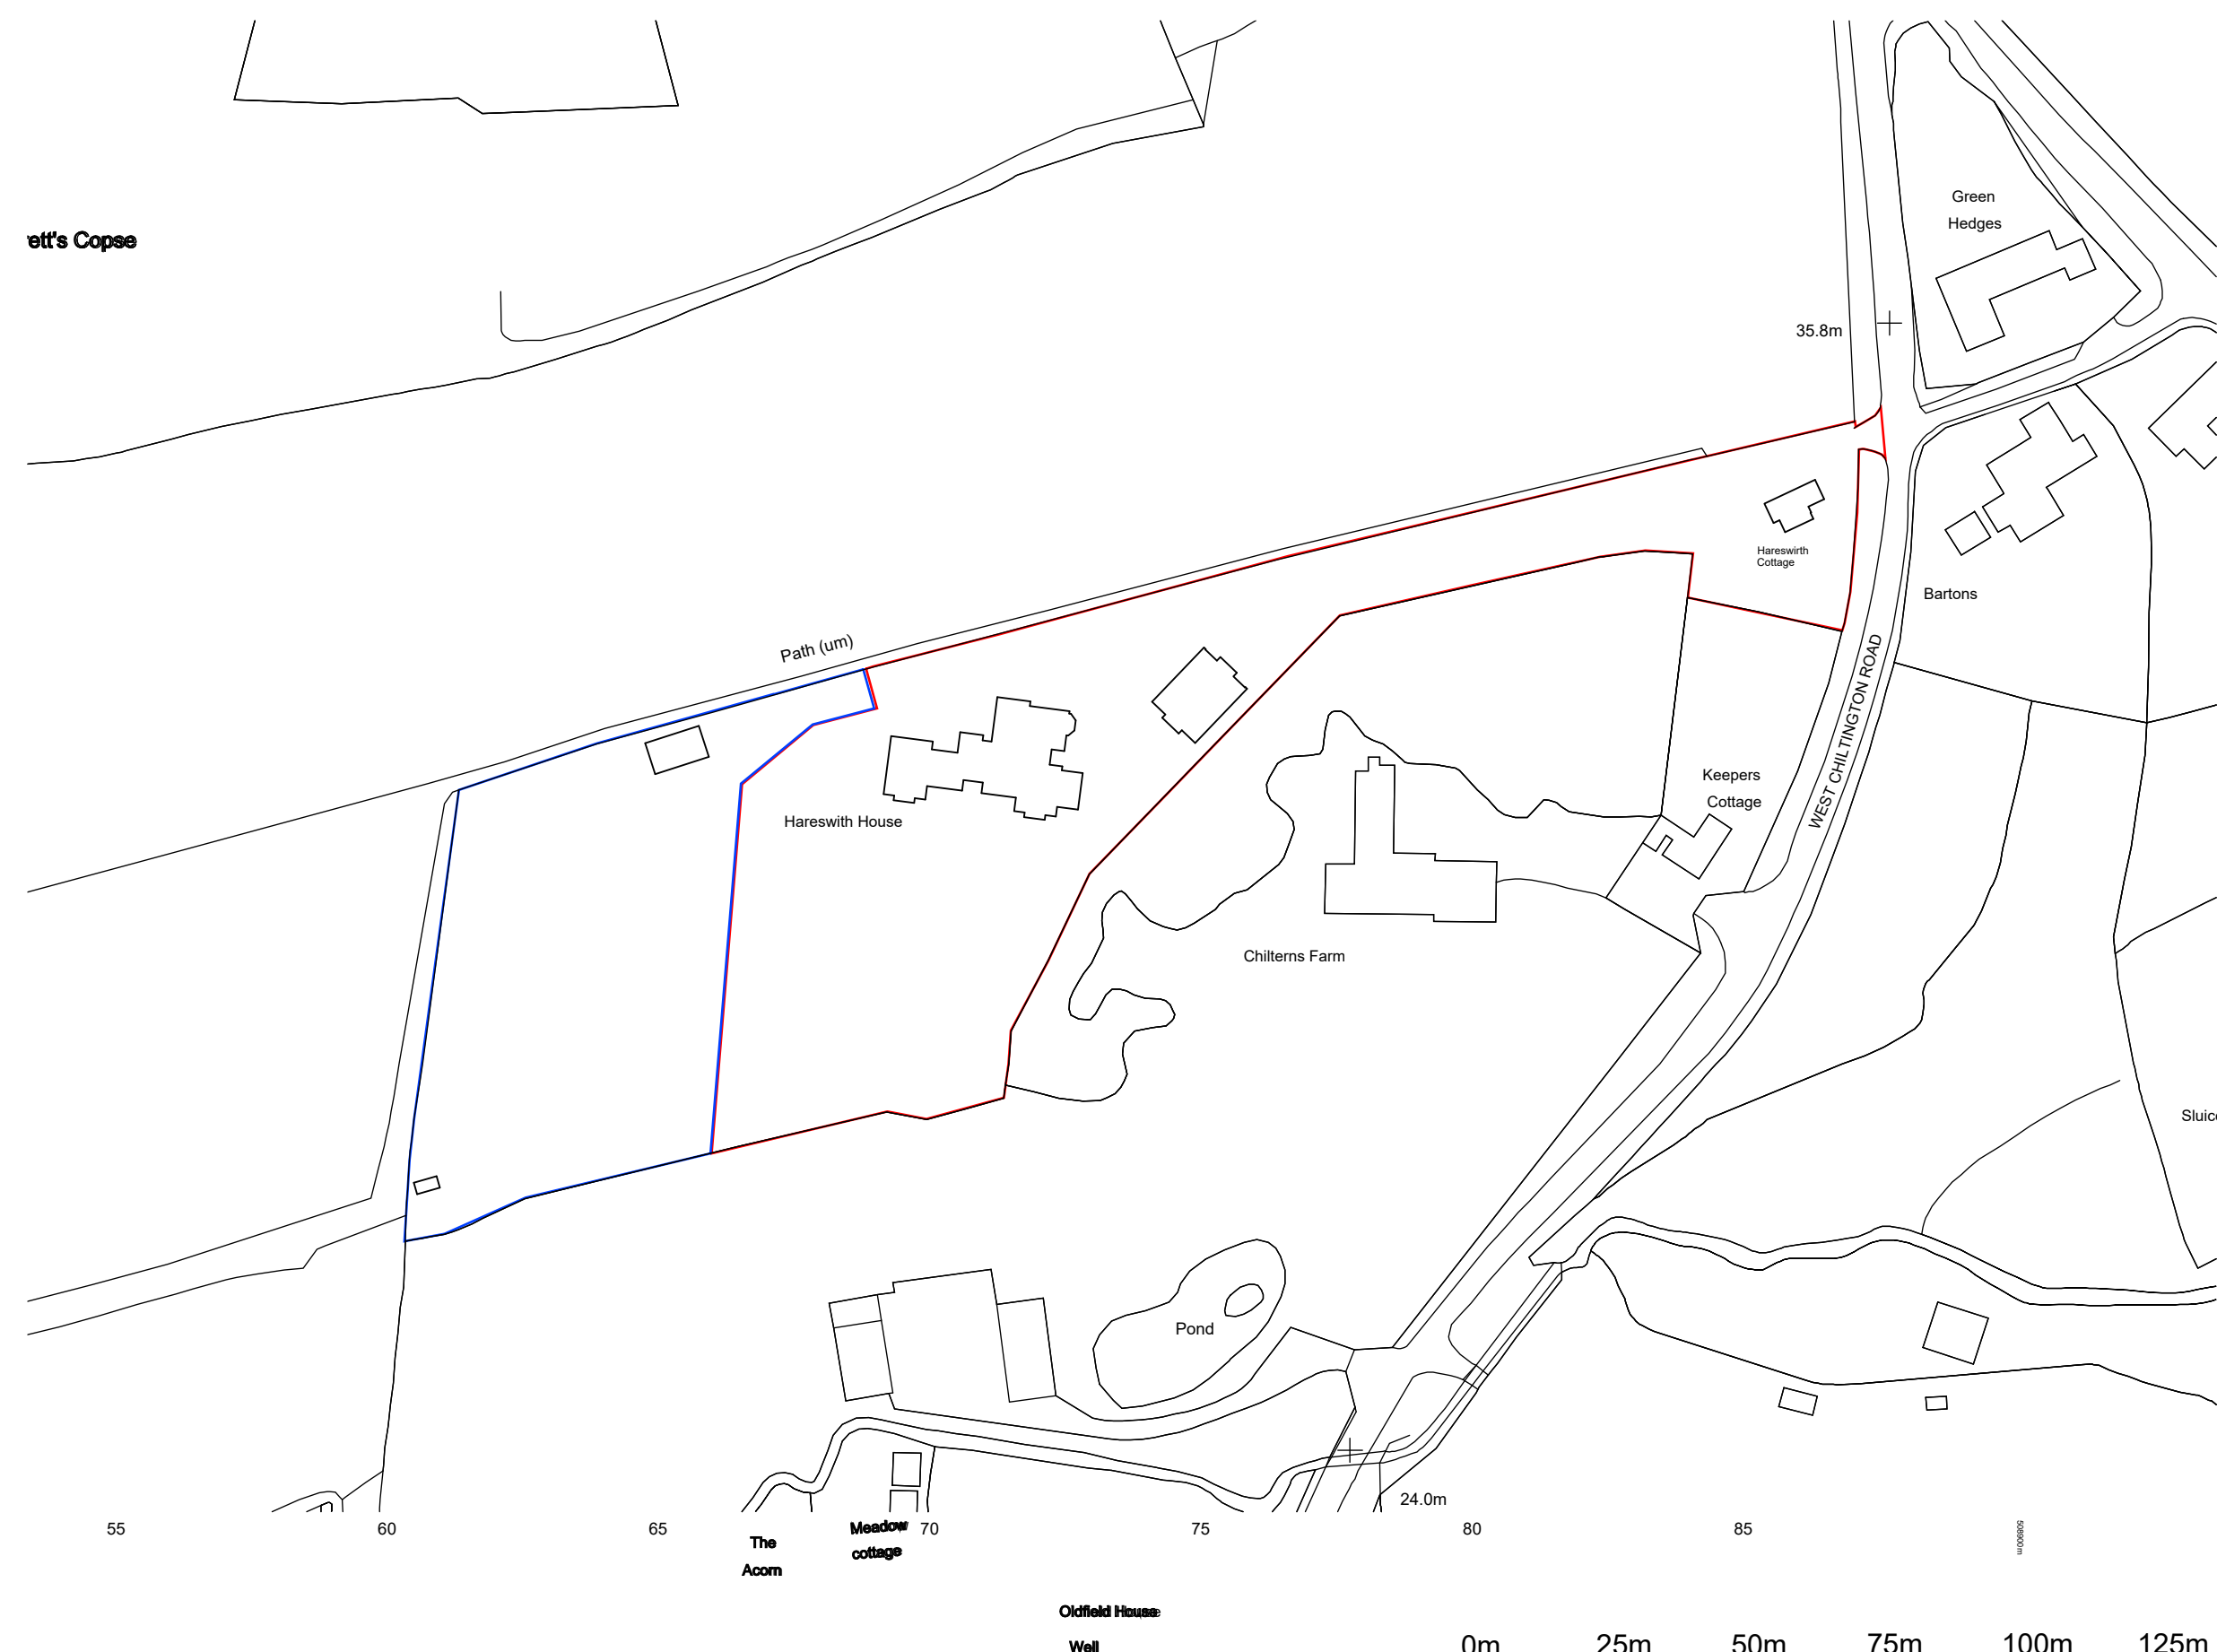

0m 25m 50m 75m 100m 125m
VISUAL SCALE 1:1250 @ A1

Location Plan
1 : 1250

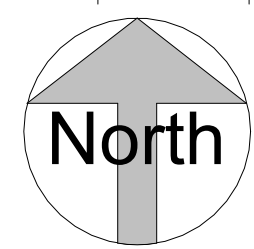

Rev	Description	Date
P-1	Planning	30/07/25
P-2	provisional Planning	31/07/25
P-3	Provisional Planning	03/08/25
P-4	Provisional Planning	04/08/25
P-5	Planning	22/08/25
P-6	Planning	03/09/25
P-7	Proposed amendments	18/05/26

CODE	SUITABILITY DESCRIPTION
STATUS	PURPOSE OF ISSUE

PROJECT		
Haresworth House		
TITLE		
Site and Location Plans		
CLIENT		
Julia Pyper		
DRAWN BY	CHECKED BY	DATE 01/08/25
SCALE (@ A1) As indicated	PROJECT NUMBER 25-01	
DRAWING NUMBER A-105	REV P-7	