




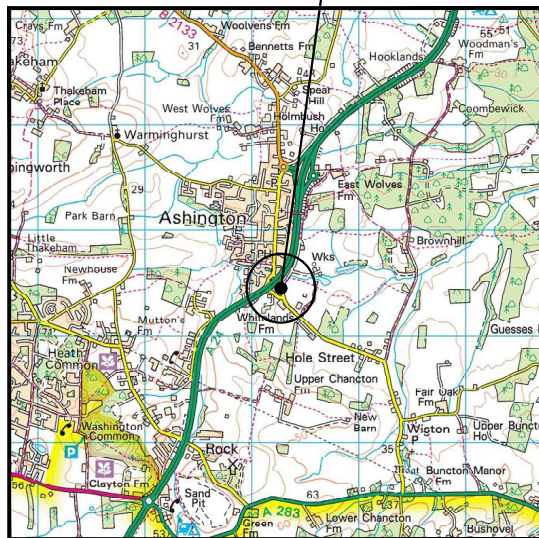


SITE LOCATION
(Scale 1:50000)

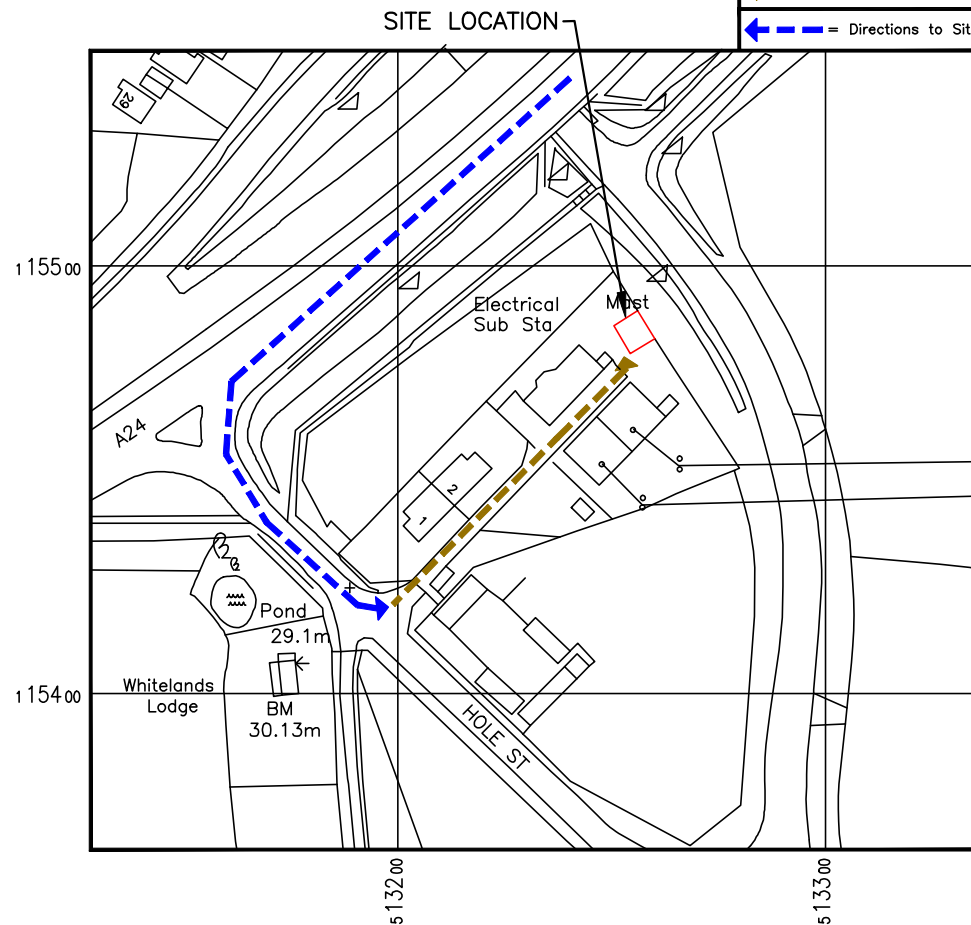

SITE PHOTOGRAPH

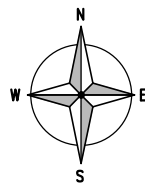


DETAILED SITE LOCATION
(Scale 1:1250)

 

Based upon Ordnance Survey map extract
with the permission of the Controller of
His Majesty's Stationery Office.
Crown copyright.
Licence No. AC0000813445

W3W COMPOUND
redouble.reinforce.piglets
W3W START OF ACCESS TRACK
weary.joked.decreased

ALL DIMENSIONS ARE IN mm UNLESS NOTED OTHERWISE			
N.G.R		E:513254	N: 115487
SITE DIRECTIONS:			
← = Access Route ← = Directions to Site			
1A	CONSTRUCTION ISSUE	APS RN	09.04.26
REV	MODIFICATION	BY CH	DATE
telent Part of M Group			
cornerstone			
Cell Name			Opt.
SEEBOARD SUBSTATION			-
Cell ID No			
CSID	-	VF	- TEF
10993123	-	5926vf	- N/A
Project No.	-	N/A	- N/A
12273894	-	SWS_CST036	-
Site Address / Contact Details			
HOLE STREET ASHINGTON PULLBOROUGH WEST SUSSEX RH20 3DE			
Drawing Title:			
SITE LOCATION MAPS			
Purpose of issue:			Dwg Rev:
CONSTRUCTION			
Drawing Number:			1A
100			
Surveyed By:		Original Sheet Size:	Pack Issue:
SL		A3	
Drawn:	Date:	Checked:	Date:
APS	09/04/26	AGM	09/04/26
		2A	

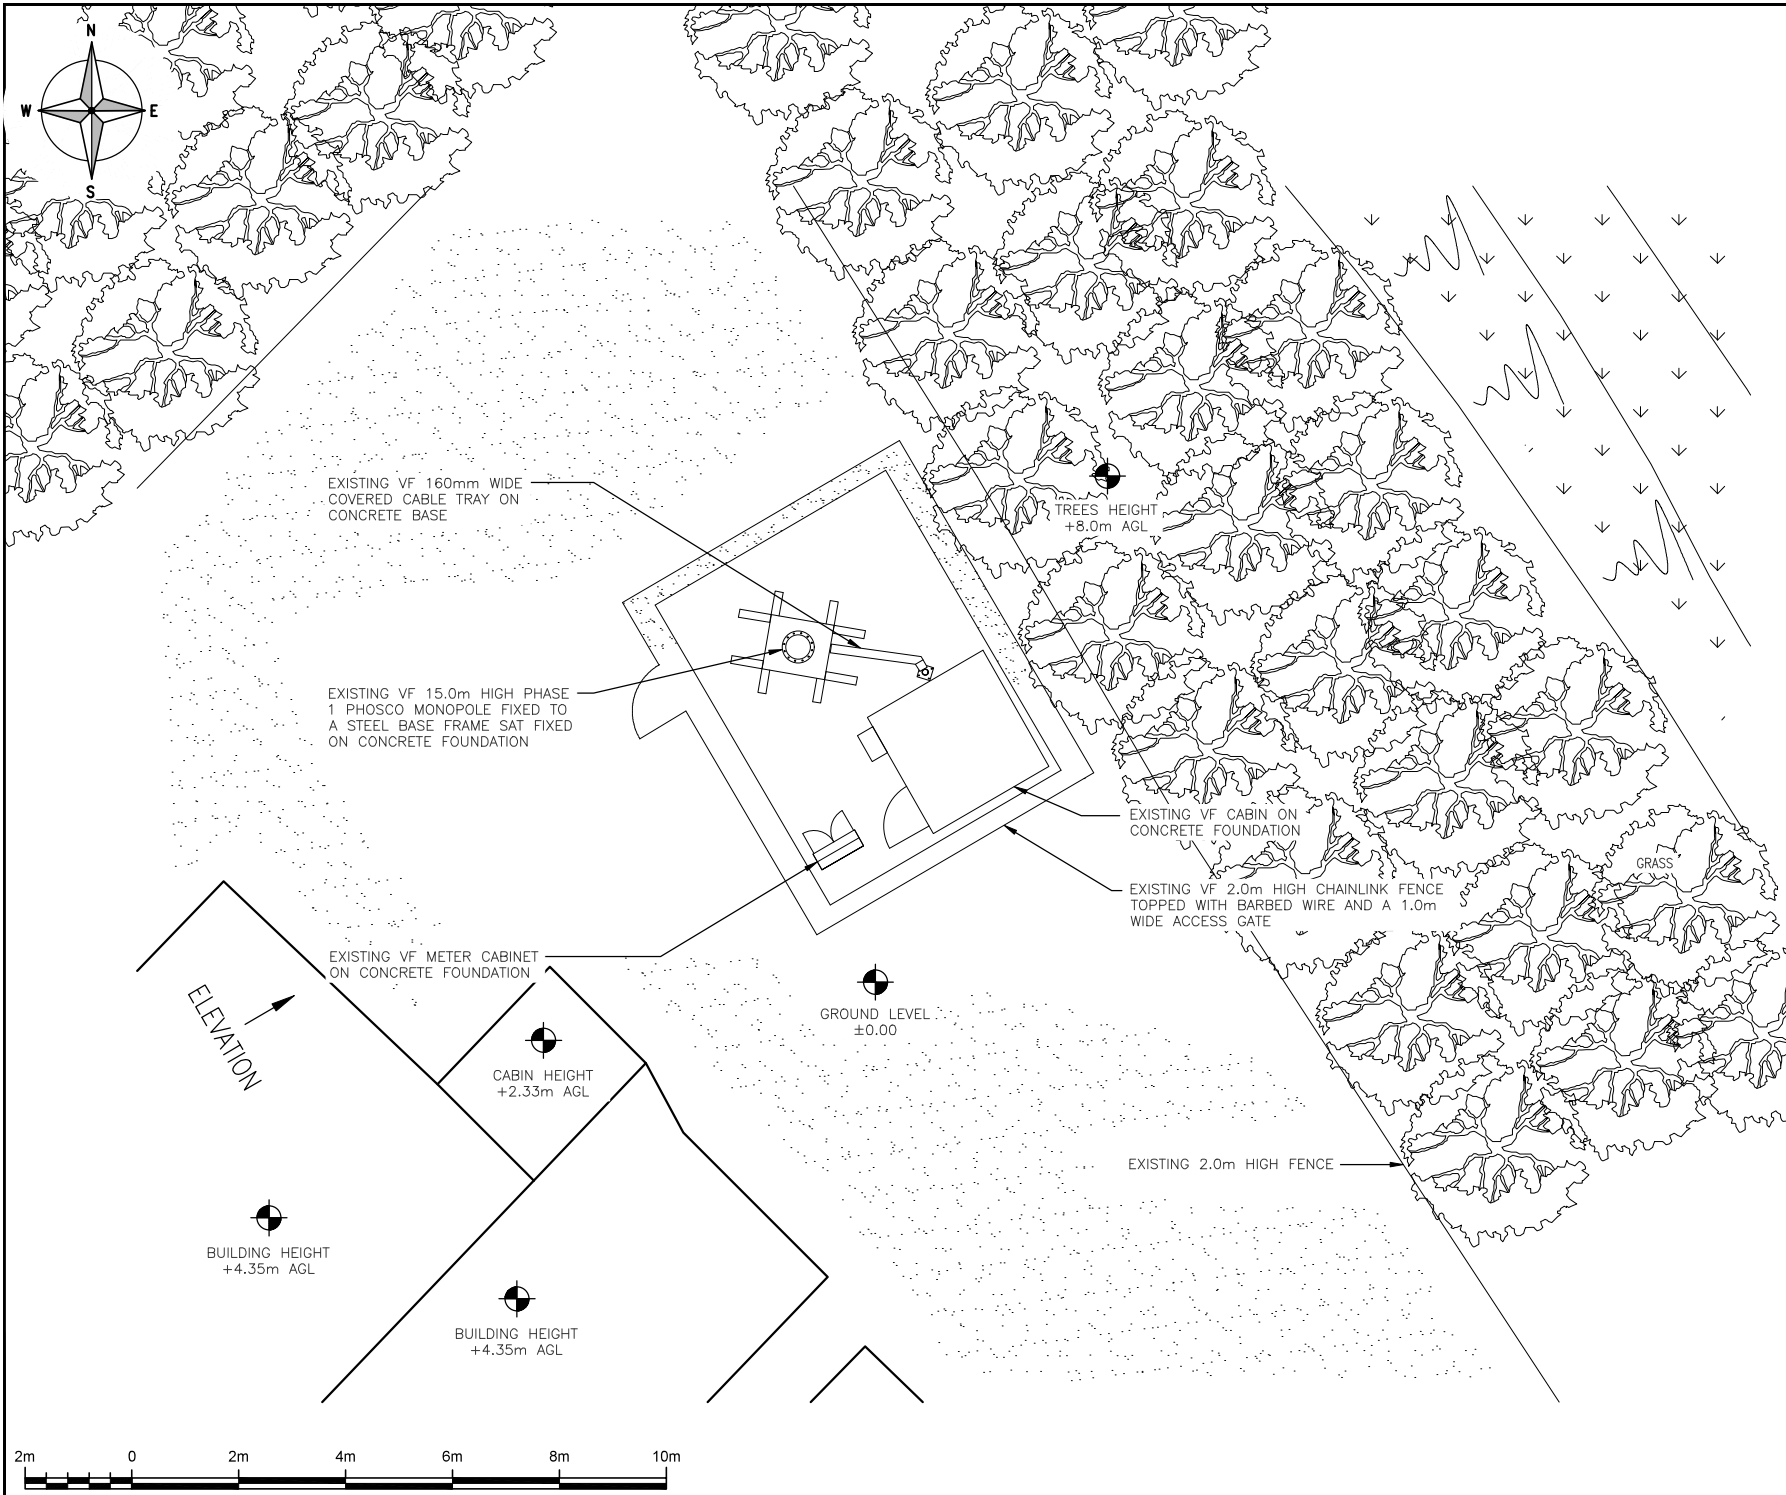

ALL DIMENSIONS ARE IN mm UNLESS NOTED OTHERWISE

N.G.R

E:513254

N: 115487

NOTES:

1A

CONSTRUCTION ISSUE

APS

RN

09.04.26

REV

MODIFICATION

BY

CH

DATE

telent

Part of M Group

cornerstone

Cell Name

SEEBOARD SUBSTATION

Opt.

-

Cell ID No

CSID

-

VF

-

TEF

10993123

5926vf

N/A

Project No.

-

N/A

-

N/A

12273894

SWS_CST036

-

Site Address / Contact Details

HOLE STREET
ASHINGTON
PULLBOROUGH
WEST SUSSEX
RH20 3DE

Drawing Title:

EXISTING SITE PLAN

Purpose of issue:

CONSTRUCTION

Dwg
Rev:

Drawing Number:

200

1A

Surveyed By:

SL

Original Sheet Size:

A3

Pack
Issue:

Drawn:

APS

Date:

09/04/26


Checked:

AGM

Date:

09/04/26

2A

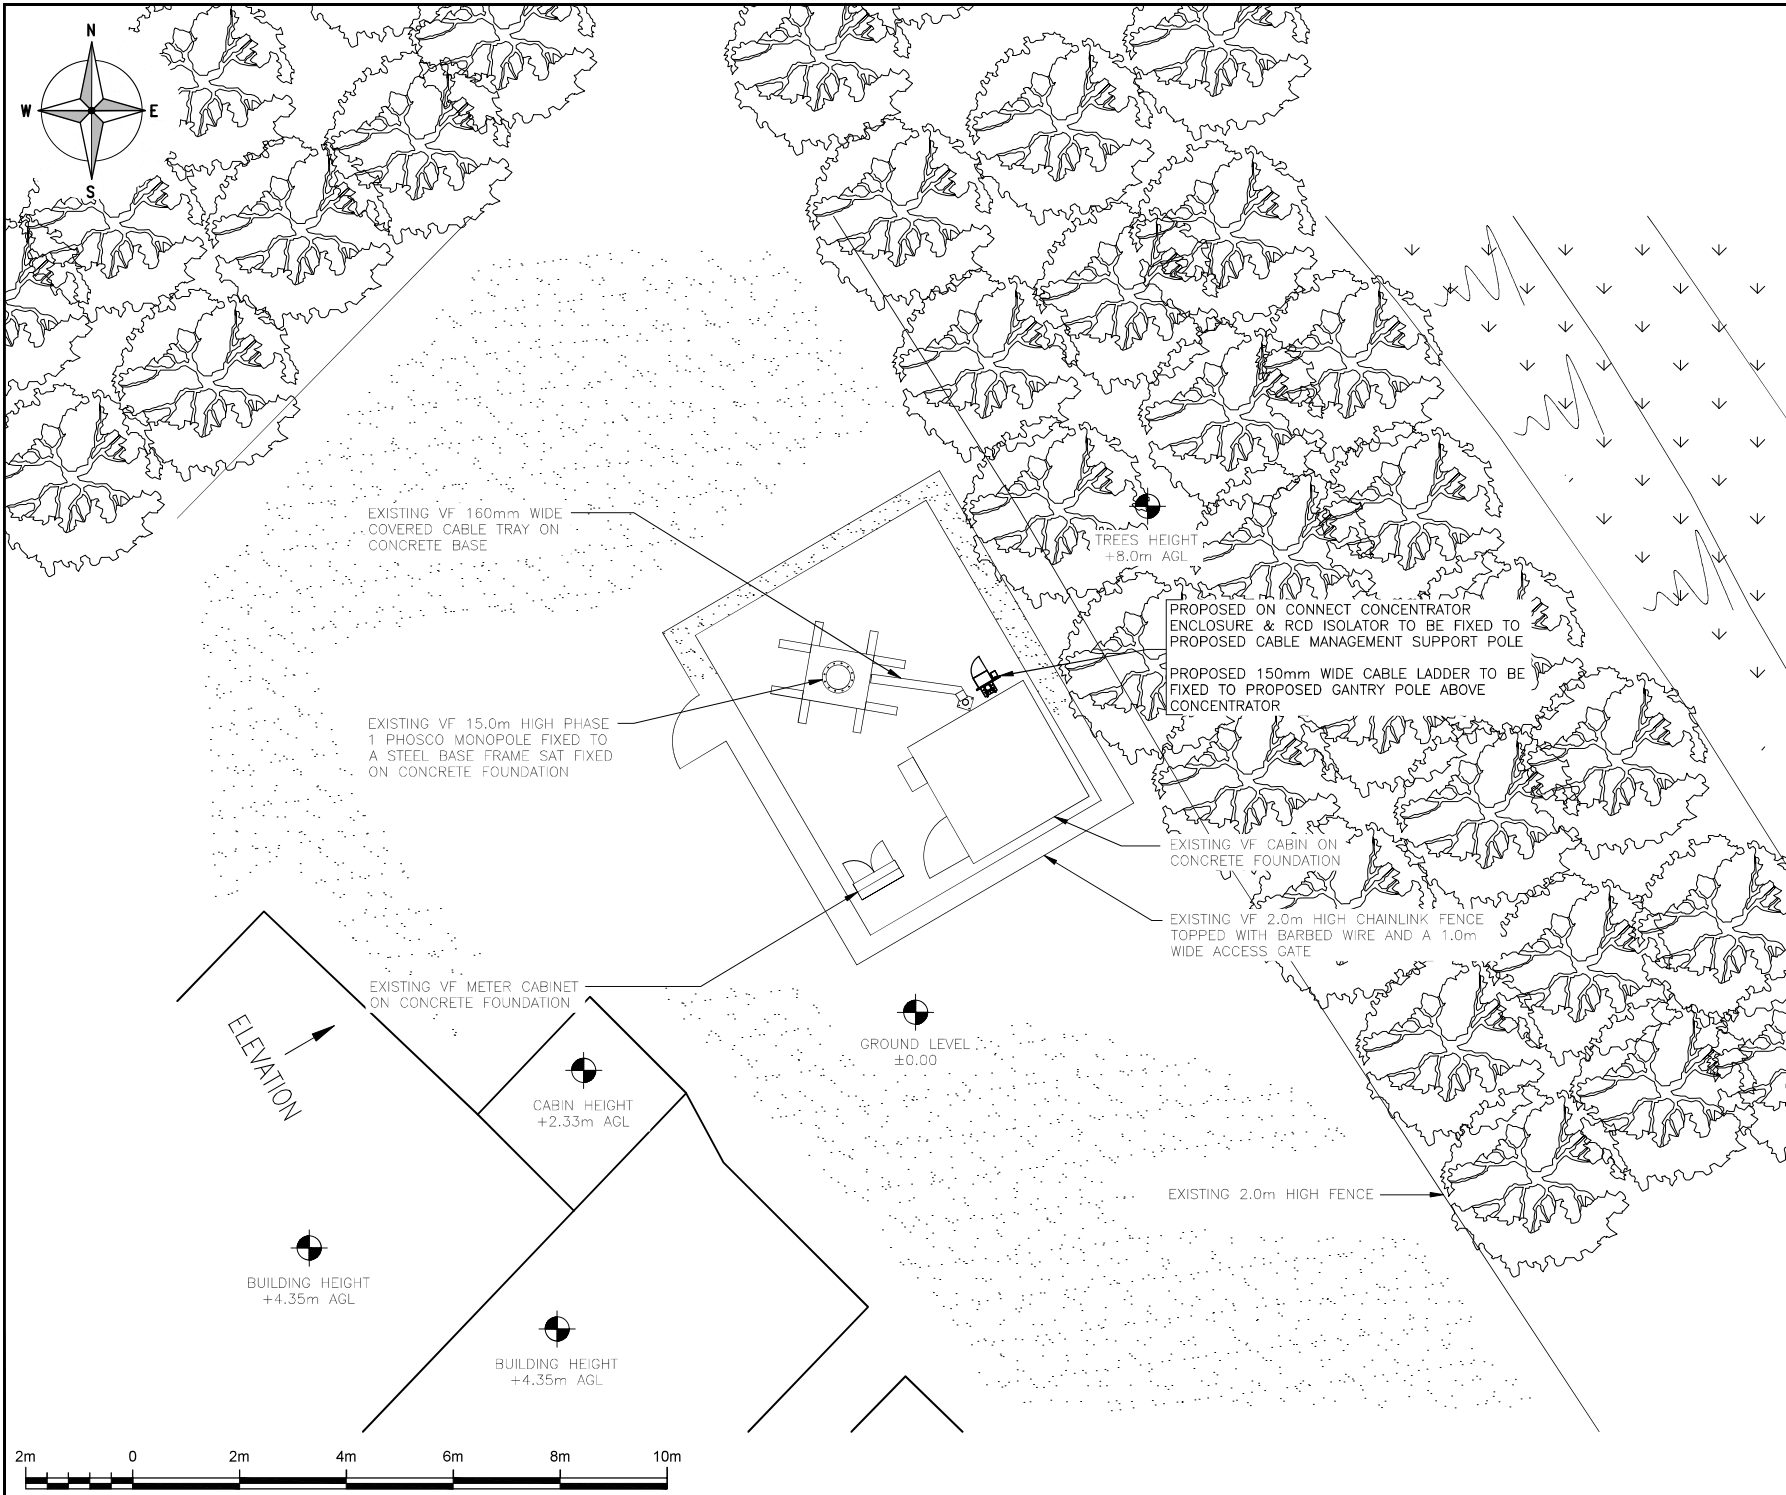

ALL DIMENSIONS ARE IN mm UNLESS NOTED OTHERWISE

N.G.R

E:513254

N: 115487

NOTES:

2A

AMENDED NOTES

AGM

RN

14.04.26

1A

CONSTRUCTION ISSUE

APS

RN

09.04.26

REV

MODIFICATION

BY

CH

DATE

telent

Part of M Group

cornerstone

Cell Name

Opt.

SEEBOARD SUBSTATION

-

Cell ID No

CSID

-

VF

-

TEF

10993123

5926vf

N/A

Project No.

-

N/A

-

N/A

12273894

SWS_CST036

-

Site Address / Contact Details

HOLE STREET
ASHINGTON
PULLBOROUGH
WEST SUSSEX
RH20 3DE

Drawing Title:

PROPOSED SITE PLAN

Purpose of issue:

CONSTRUCTION

Dwg
Rev:

Drawing Number:

201

2A

Surveyed By:

SL

Original Sheet Size:

A3

Pack
Issue:

Drawn:

APS

Date:

09/04/26


Checked:

AGM

Date:

09/04/26

2A

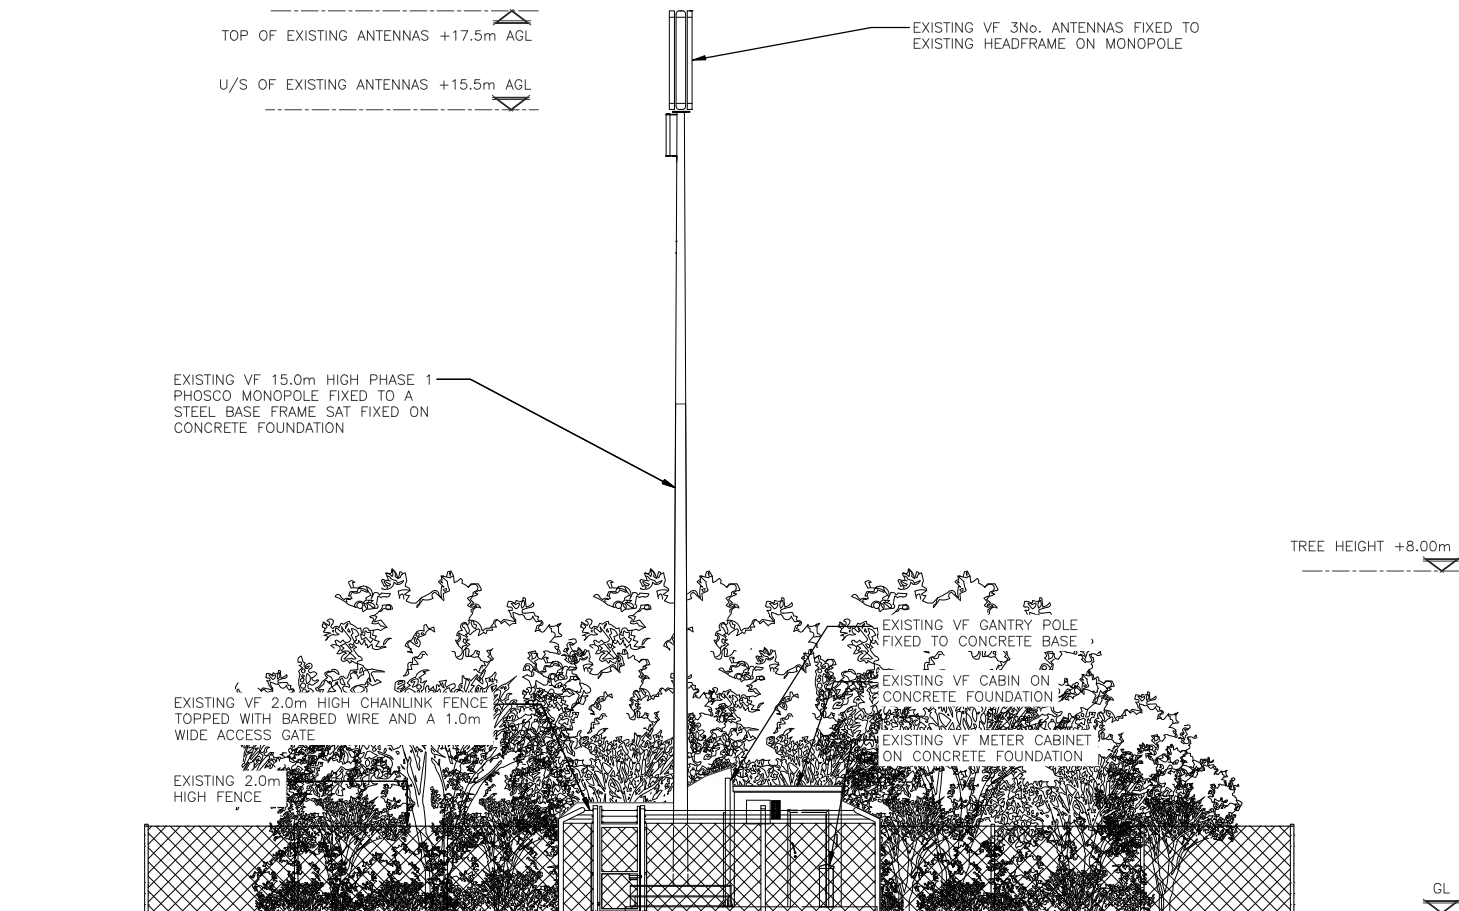


ALL DIMENSIONS ARE IN mm UNLESS NOTED OTHERWISE				
N.G.R		E: 513254		N: 115487
NOTES:				



Cell Name			Opt.
SEEBORAD SUBSTATION			—
Cell ID No			
CSID	—	VF	— TEF
10993123	—	5926vf	— N/A
Project No.	—	N/A	— N/A
12273894	SWS_CST036	—	—
Site Address / Contact Details			
HOLE STREET ASHINGTON PULLBOROUGH WEST SUSSEX RH20 3DE			
Drawing Title: EXISTING SITE ELEVATION			
Purpose of issue:			Dwg Rev:
CONSTRUCTION			
Drawing Number:			
300			1A
Surveyed By:		Original Sheet Size:	Pack Issue:
SL		A3	
Drawn:	Date:	Checked:	Date:
APS	09/04/26	AGM	09/04/26
2A			



1:125

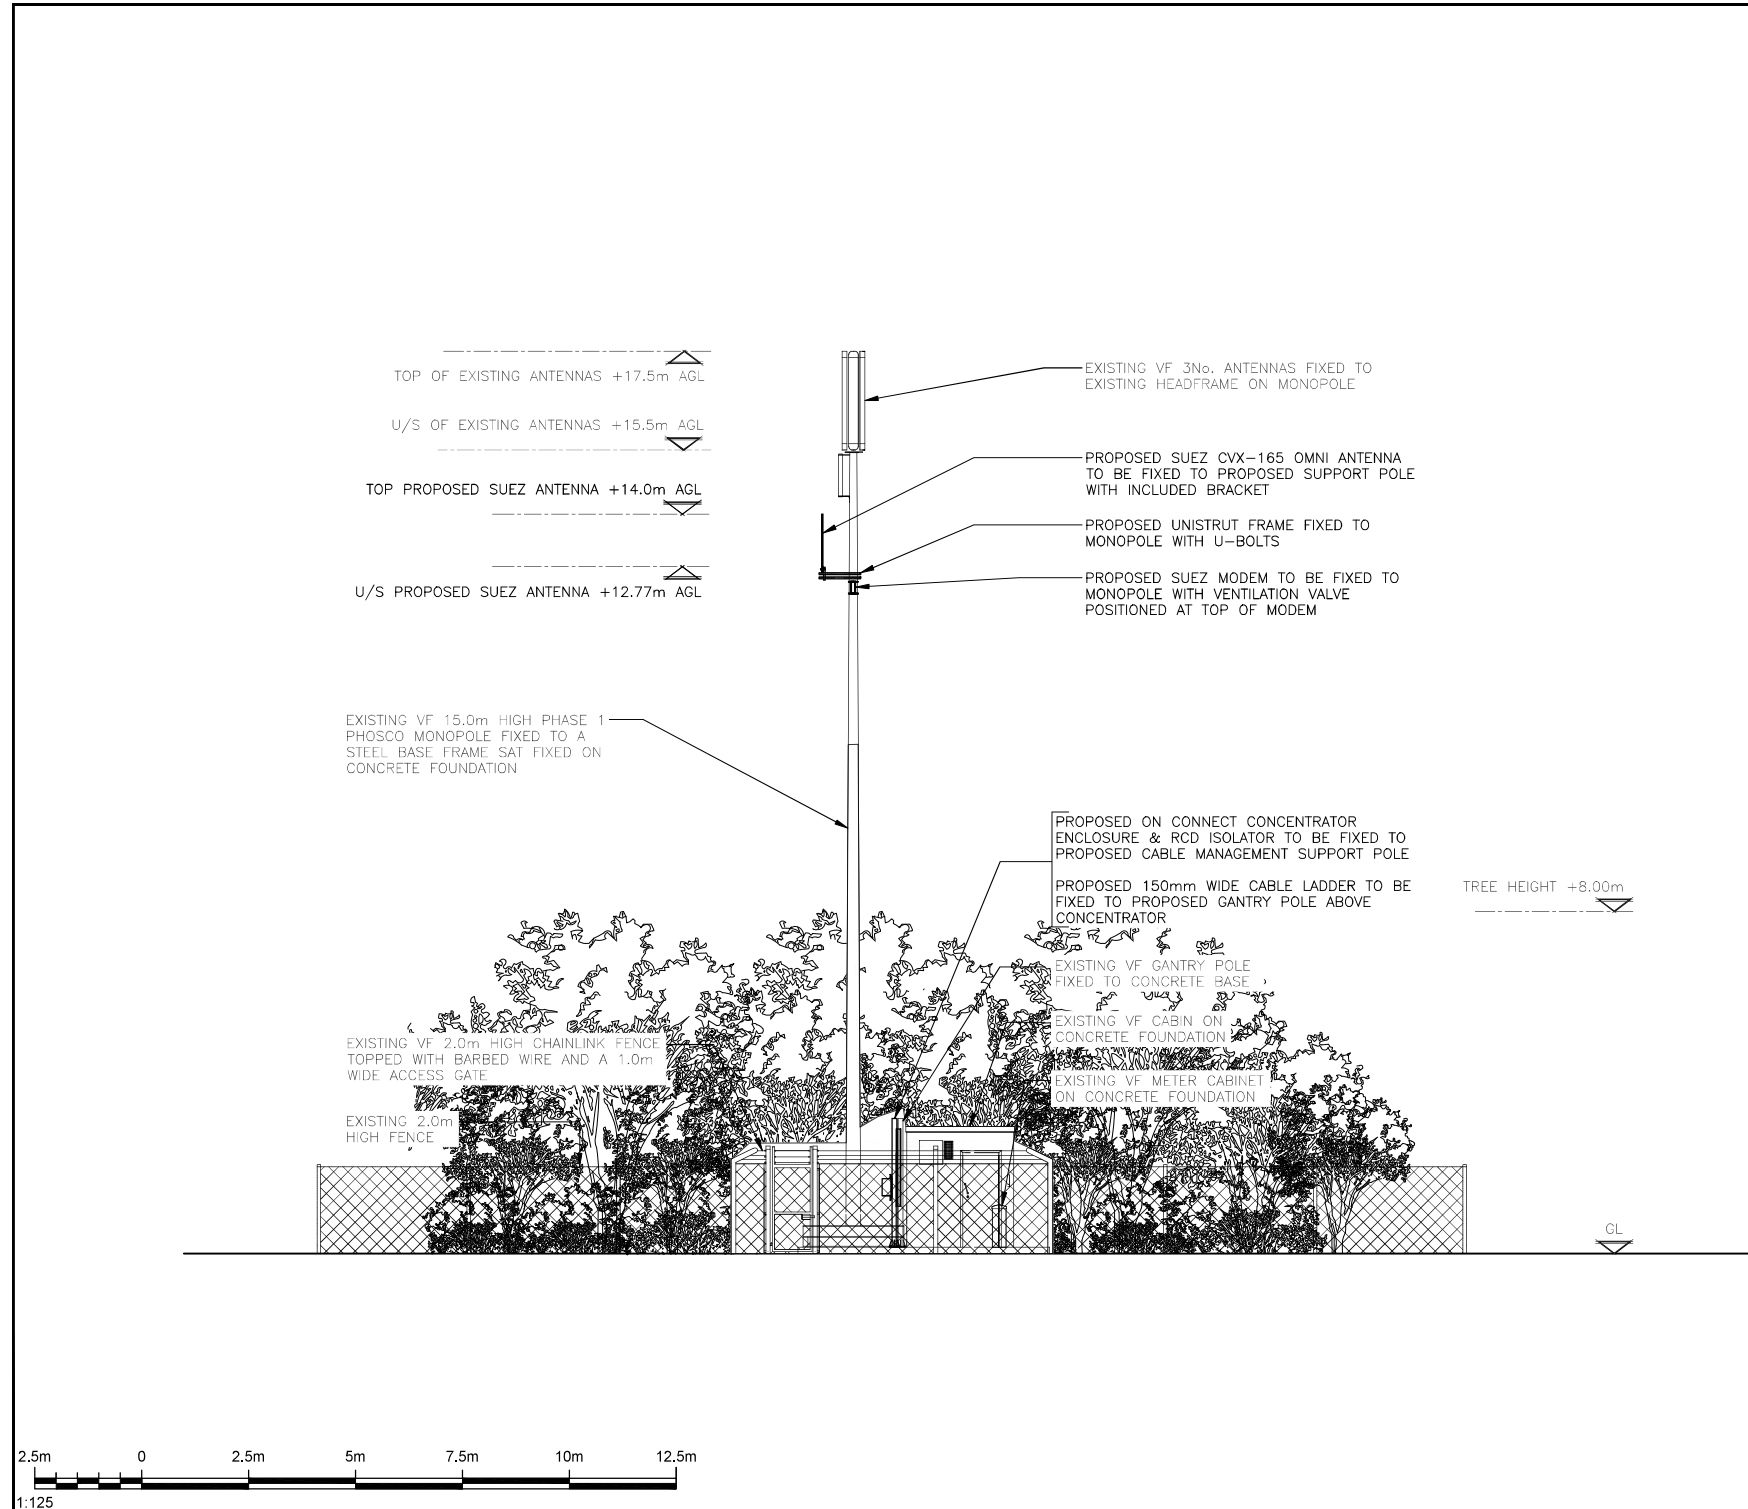

ALL DIMENSIONS ARE IN mm UNLESS NOTED OTHERWISE

N.G.R E:513254 N: 115487

NOTES:

2A	AMENDED NOTES	AGM	RN	14.04.26
1A	CONSTRUCTION ISSUE	APS	RN	09.04.26
REV	MODIFICATION	BY	CH	DATE



Cell Name	Opt.
SEEBOARD SUBSTATION	-

Cell ID No				
CSID	—	VF	—	TEF
10993123		5926vf		N/A
Project No.	—	N/A	—	N/A
12273894		SWS_CST036		—

Site Address / Contact Details
HOLE STREET ASHINGTON PULLBOROUGH WEST SUSSEX RH20 3DE

Drawing Title:
PROPOSED SITE ELEVATION

Purpose of issue:	CONSTRUCTION	Dwg Rev:
Drawing Number:	301	2A

Drawing Number:				301	2A
Surveyed By:		SL	Original Sheet Size:		Pack Issue:
			A3		
Drawn:	Date:	Checked:	Date:	2A	
APS	09/04/26	AGM	09/04/26		