




Front Elevation

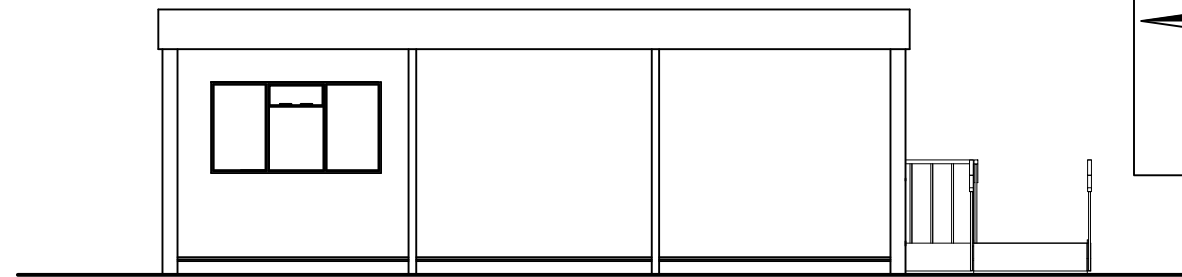


Left Elevation

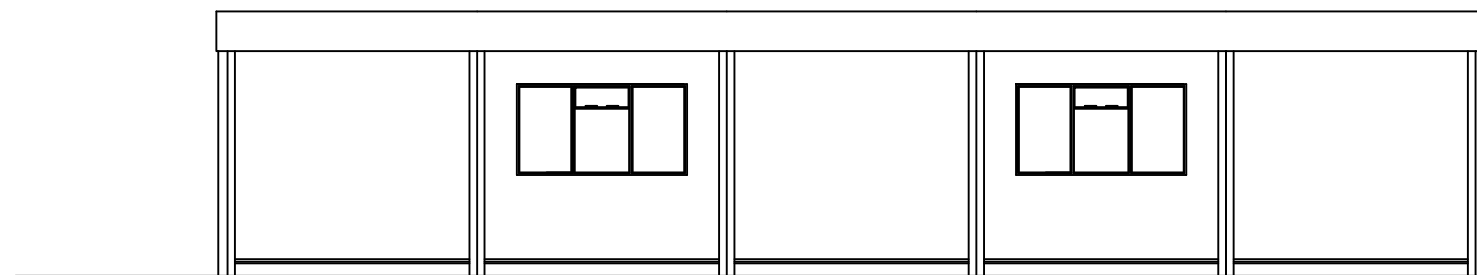

Rear Elevation

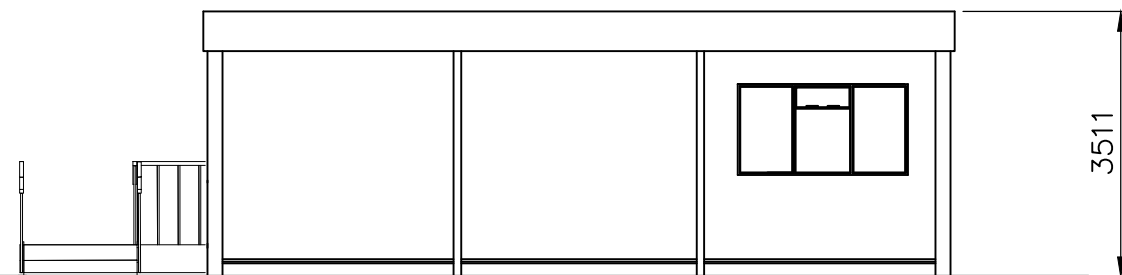

Right Elevation

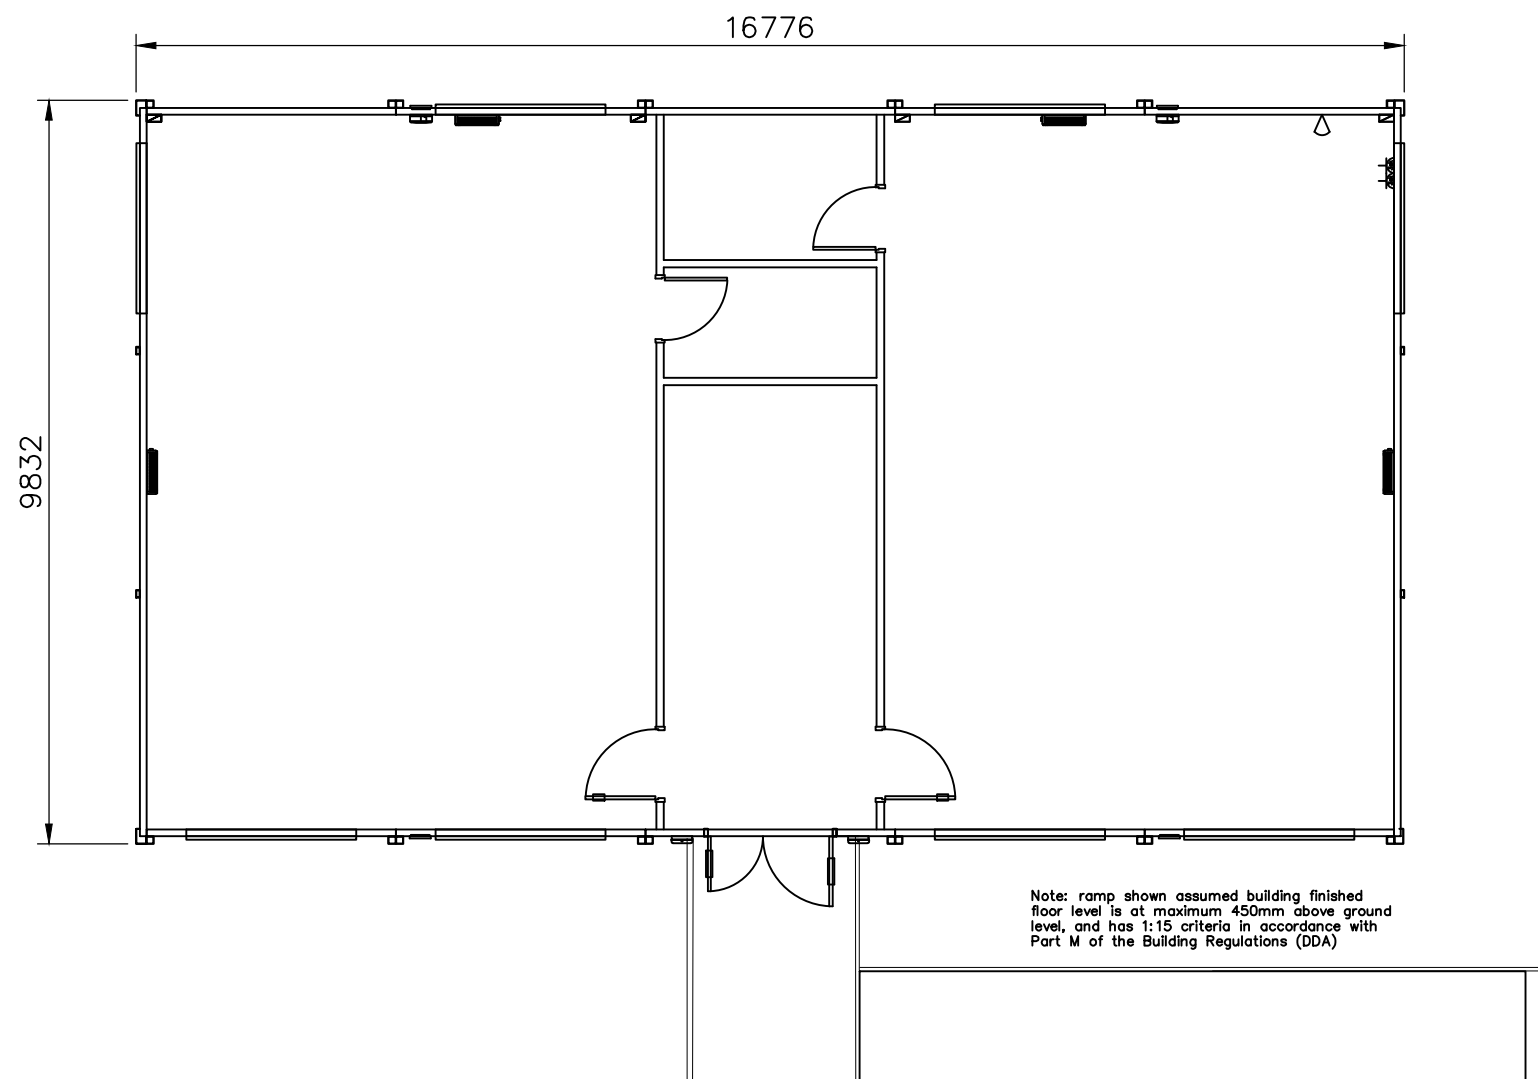

Note: ramp shown assumed building finished floor level is at maximum 450mm above ground level, and has 1:15 criteria in accordance with Part M of the Building Regulations (DDA)

Portakabin

REV:

The College Of Richard Collyer
Double Classroom building
Elevation and floor plan

Date: 07.03.2026

Scale : 1:100@ A3

Dwg No: 03KT

Scale Bar (1:100)

