


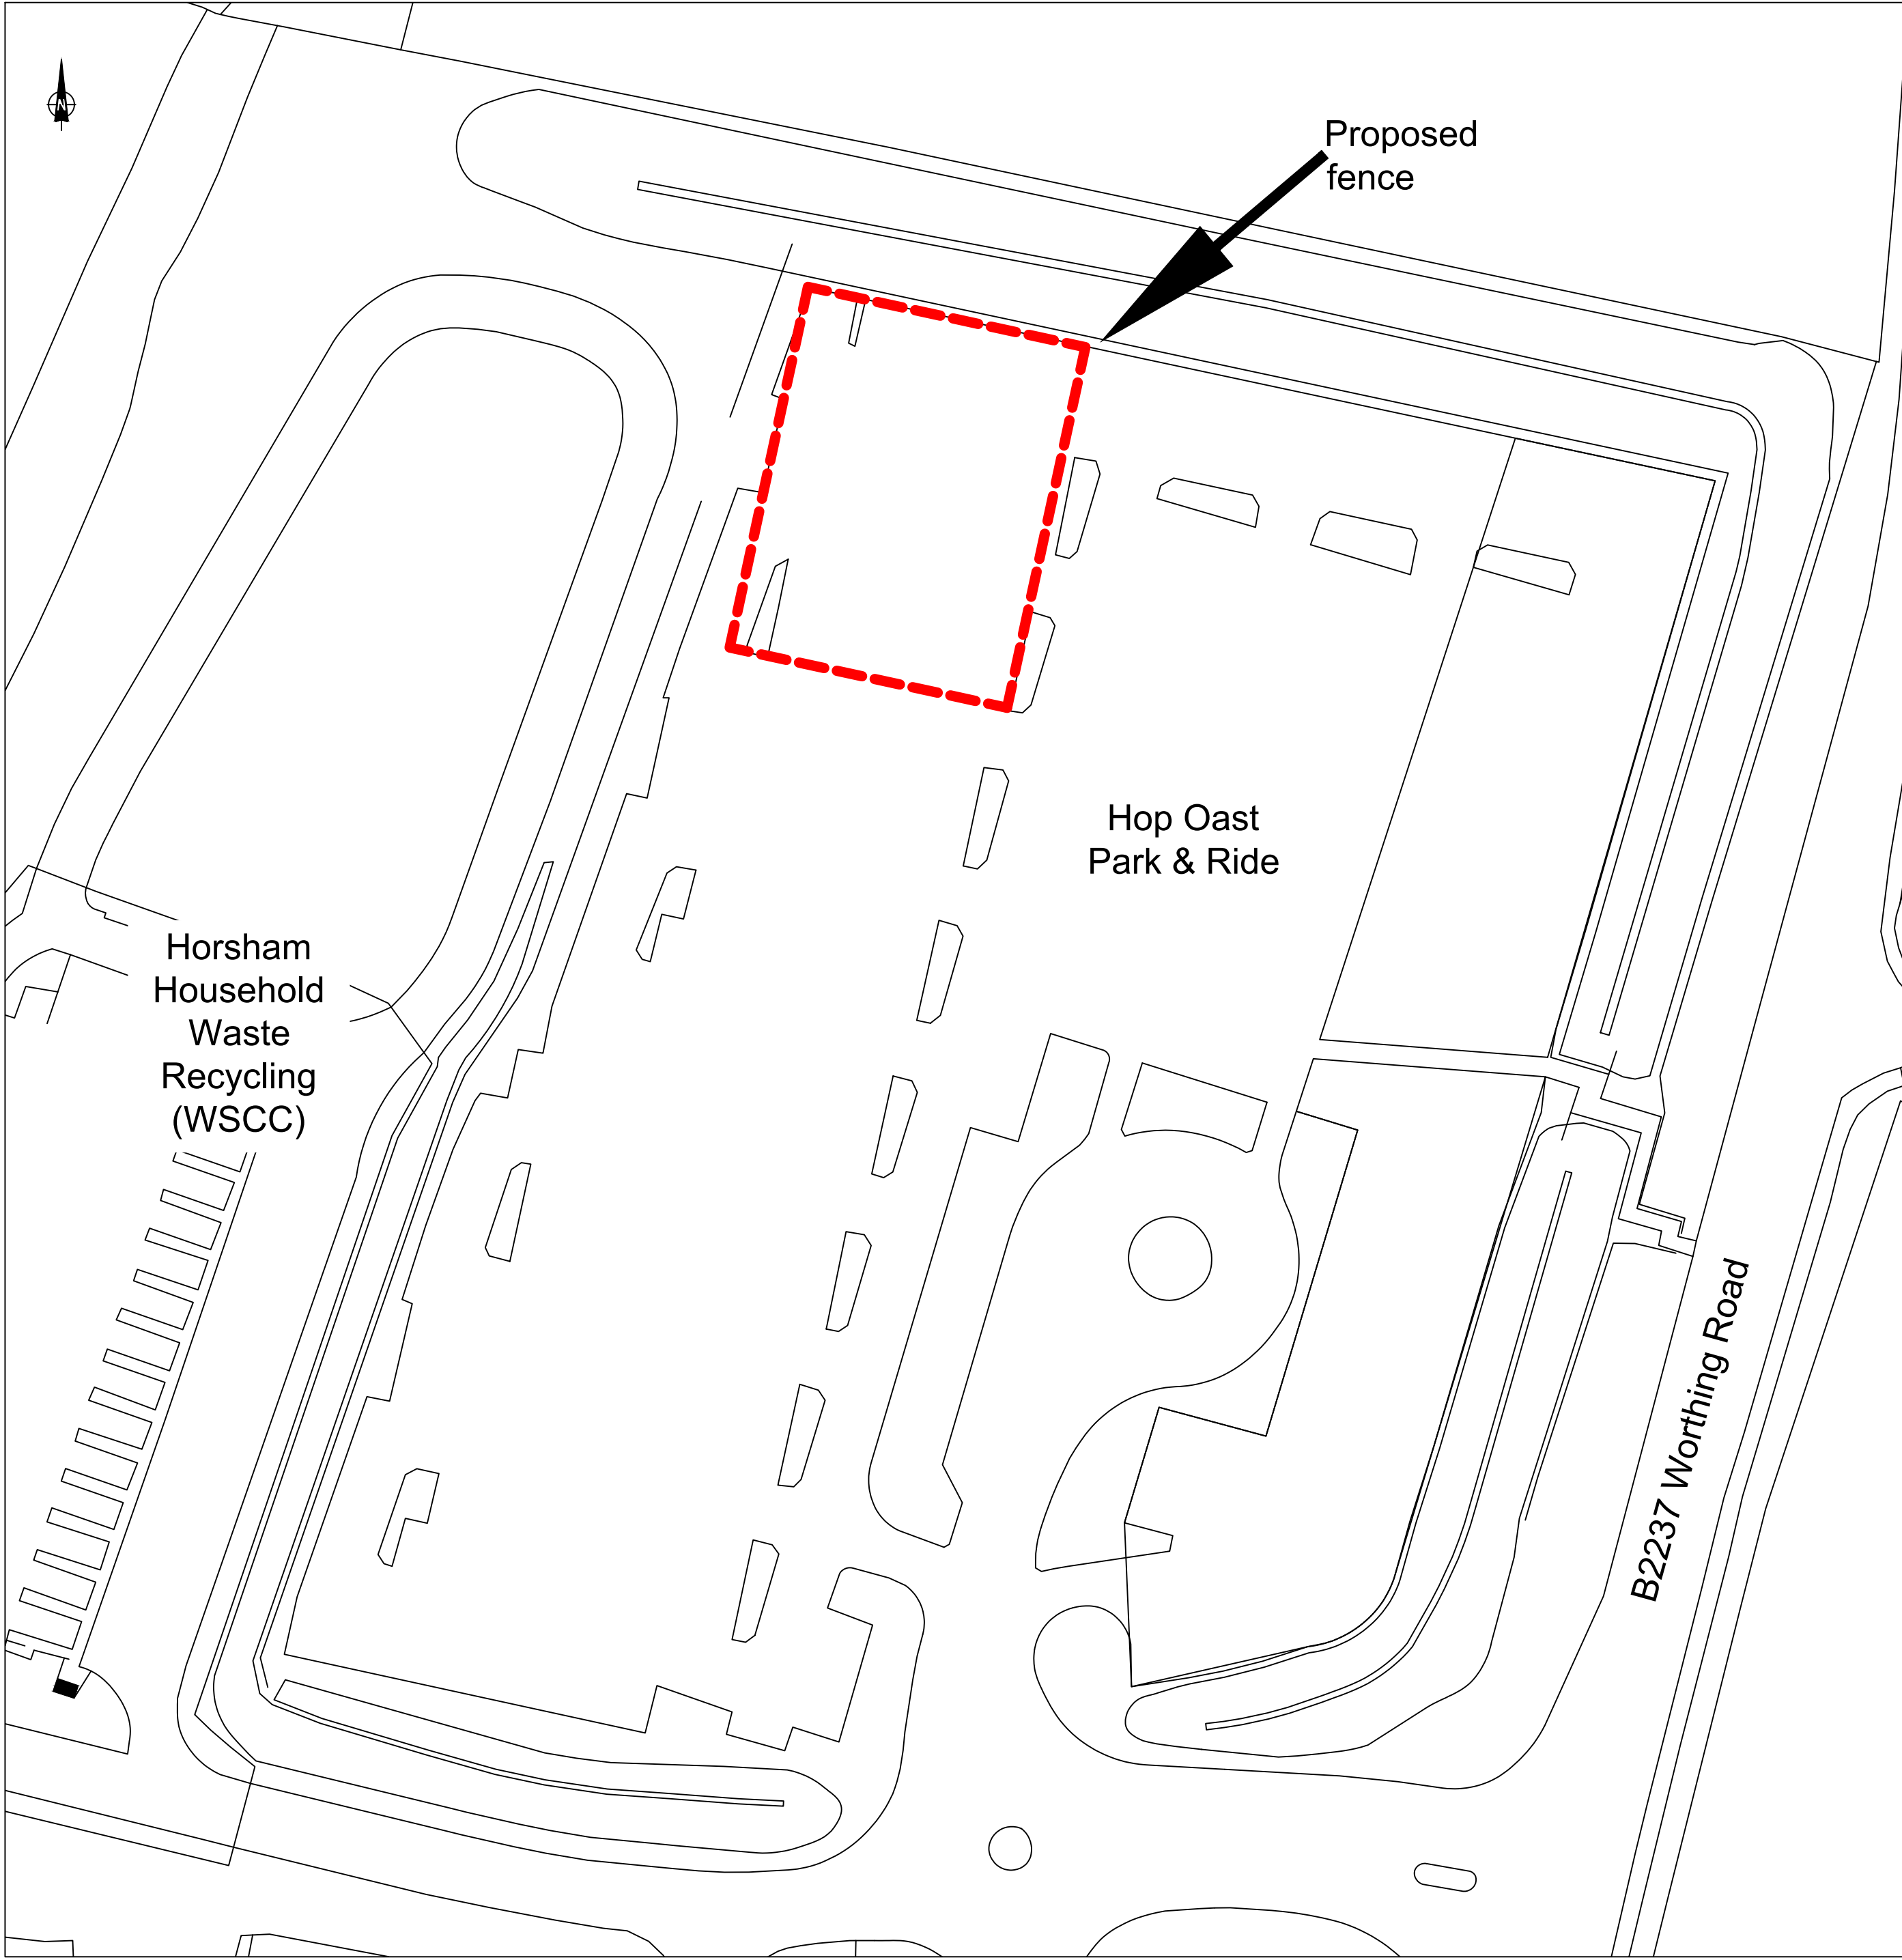


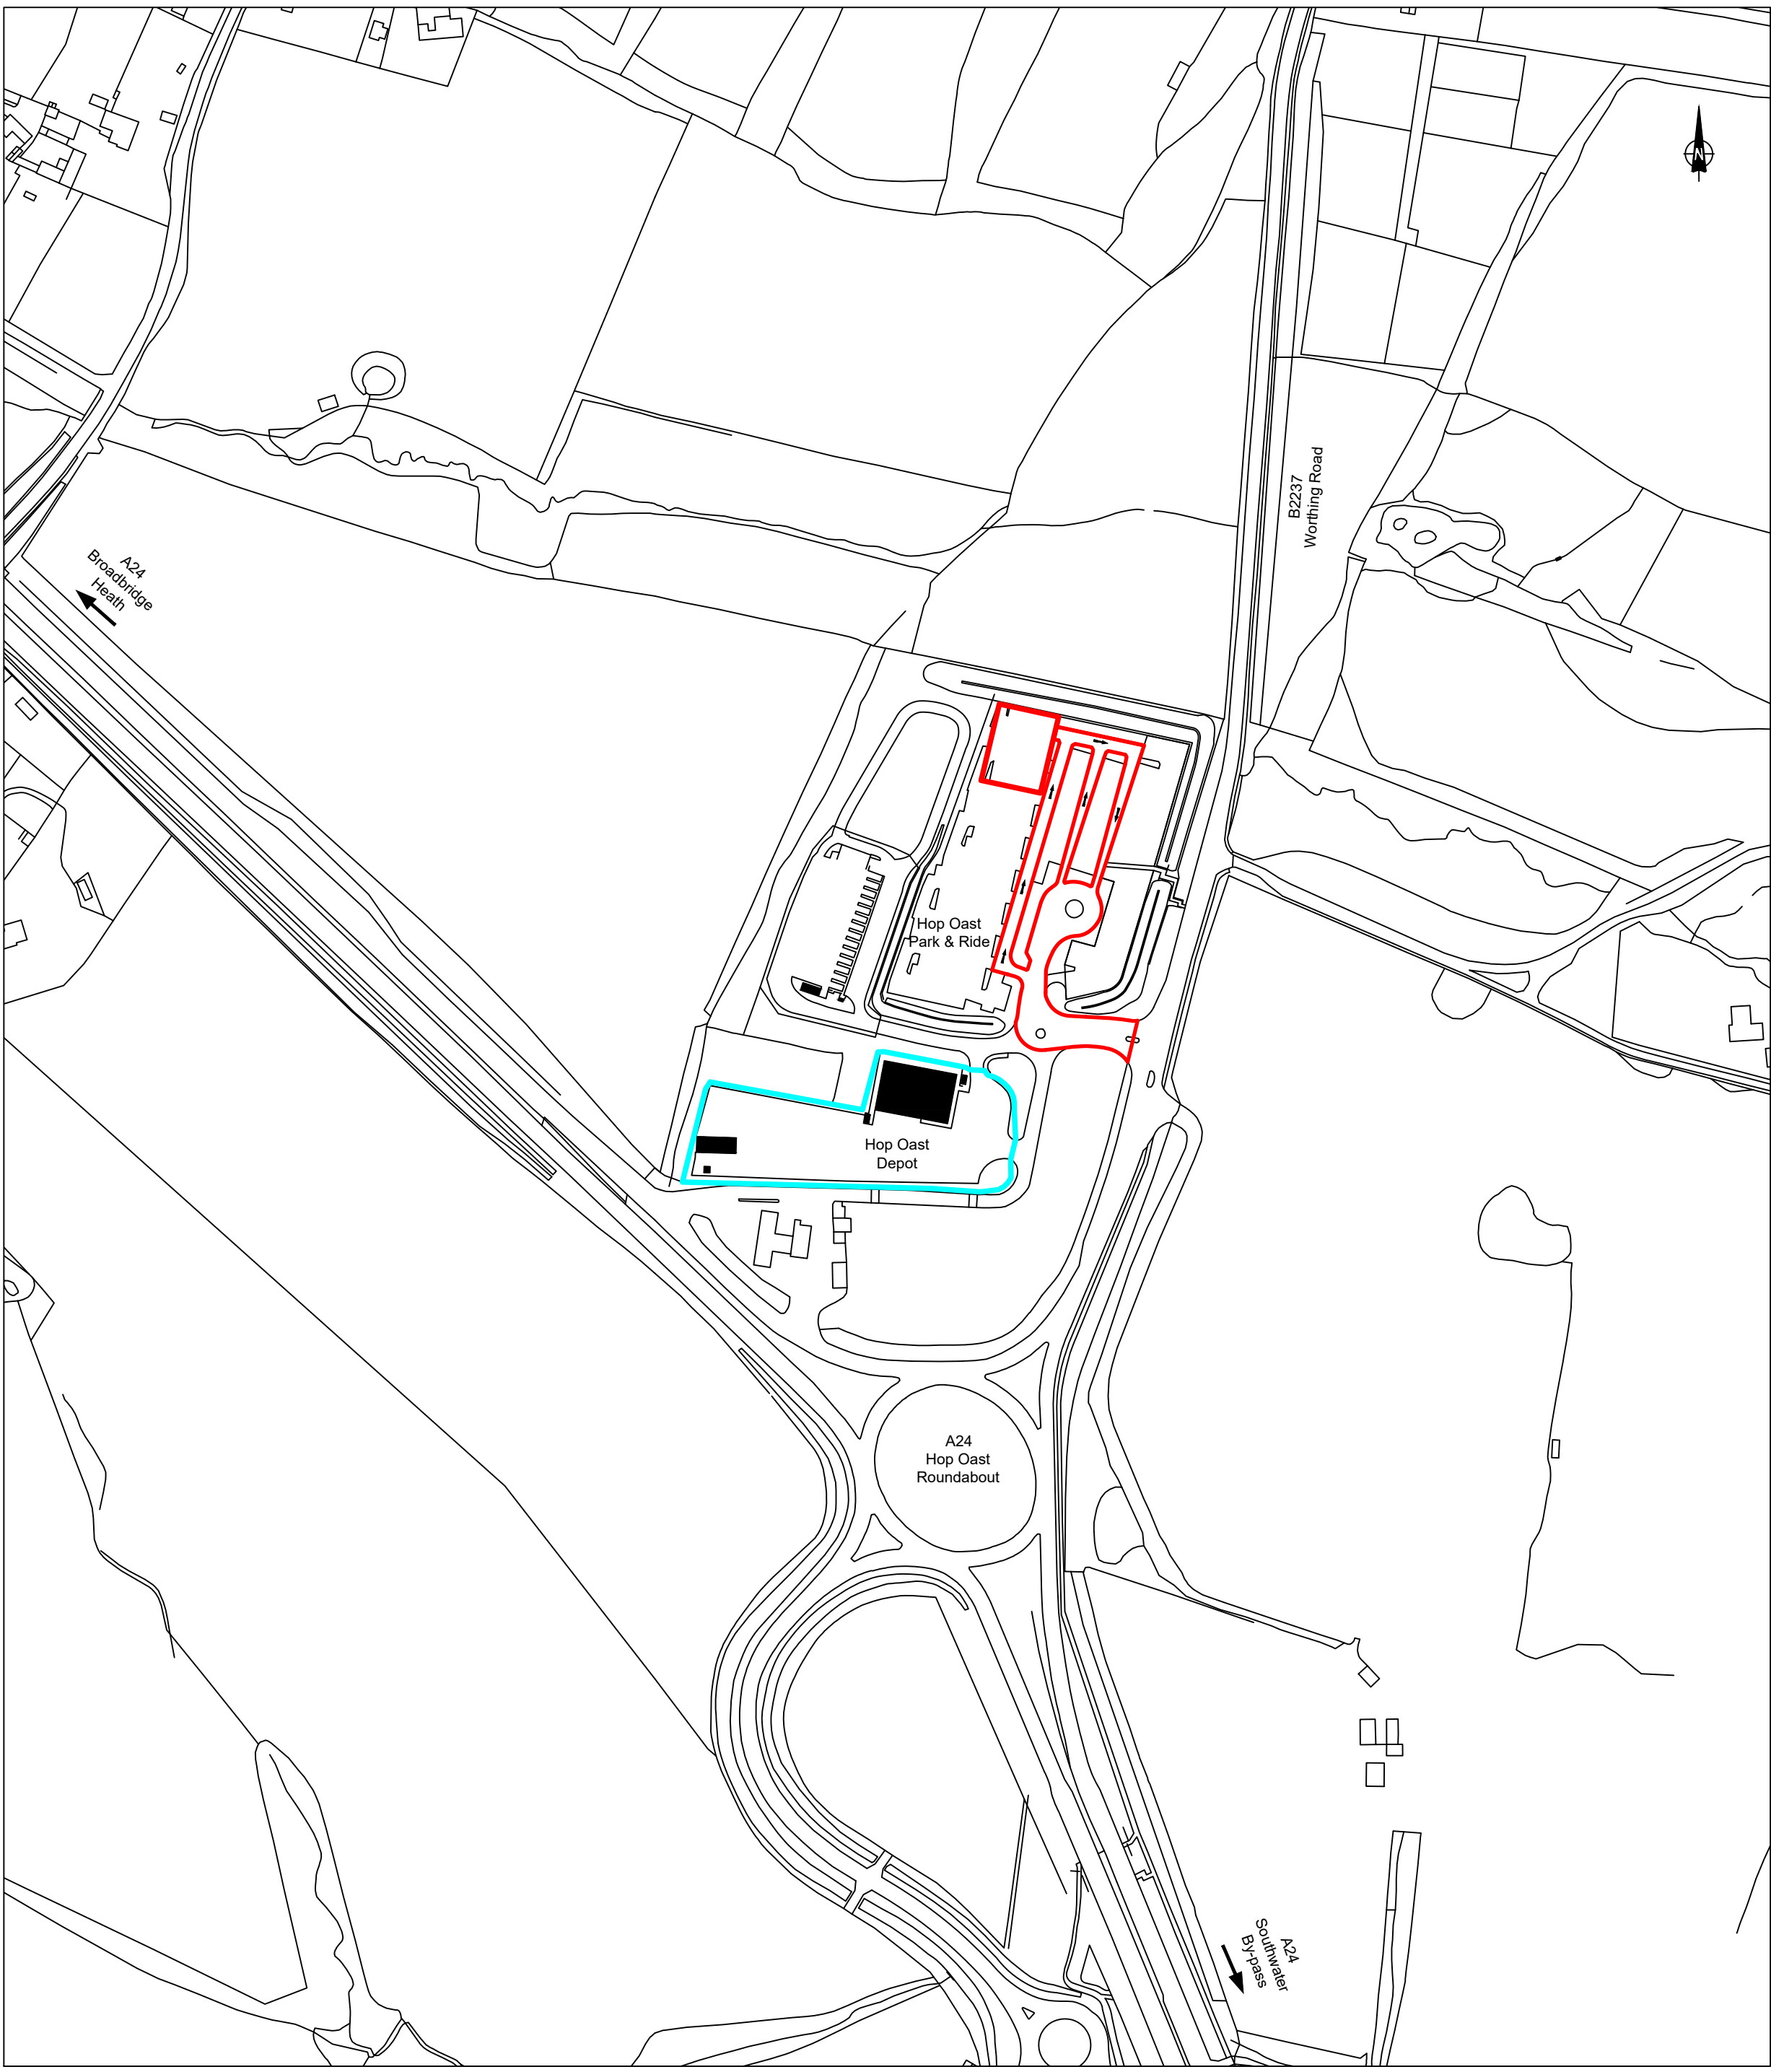

SITE PLAN
scale 1:500

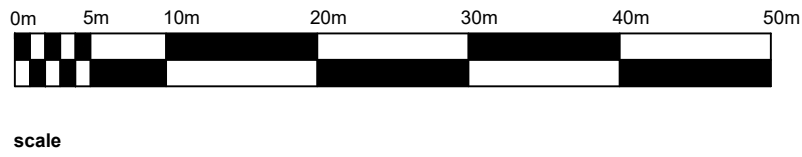

LOCATION PLAN
scale 1:2500

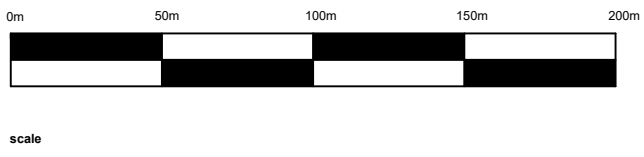

A		Access to Highway red line added and Council address amended		
Project				
Bin Storage at Hop Oast Park & Ride Site Worthing Road, Horsham				
Title				
Location and Site Plan				
Scale	as shown @ A1	Drawn nhw	Checked	Date Jan 2025
Project No.	Drawing No. HOPC / 02		Revision A	
		Proper & Facilities		
Albery House, Springfield Road, Horsham, West Sussex RH12 2GB Tel: 01403 215100 Fax: 01403 215371 www.horsham.gov.uk				
Reproduced from the Ordnance Survey map with the permission of the Controller of Her Majesty's Stationery Office. Crown Copyright 2000. Unauthorised reproduction infringes Crown Copyright and may lead to prosecution or civil proceedings. SLA No. 100018563				