


Age Group	Number of People
0	4
1	2
2	1
3	2
4	3
5	4

NOTE! This drawing is copyright - NO unauthorised copying permitted - all dimensions shown are to be checked on site - do not scale from this drawing.

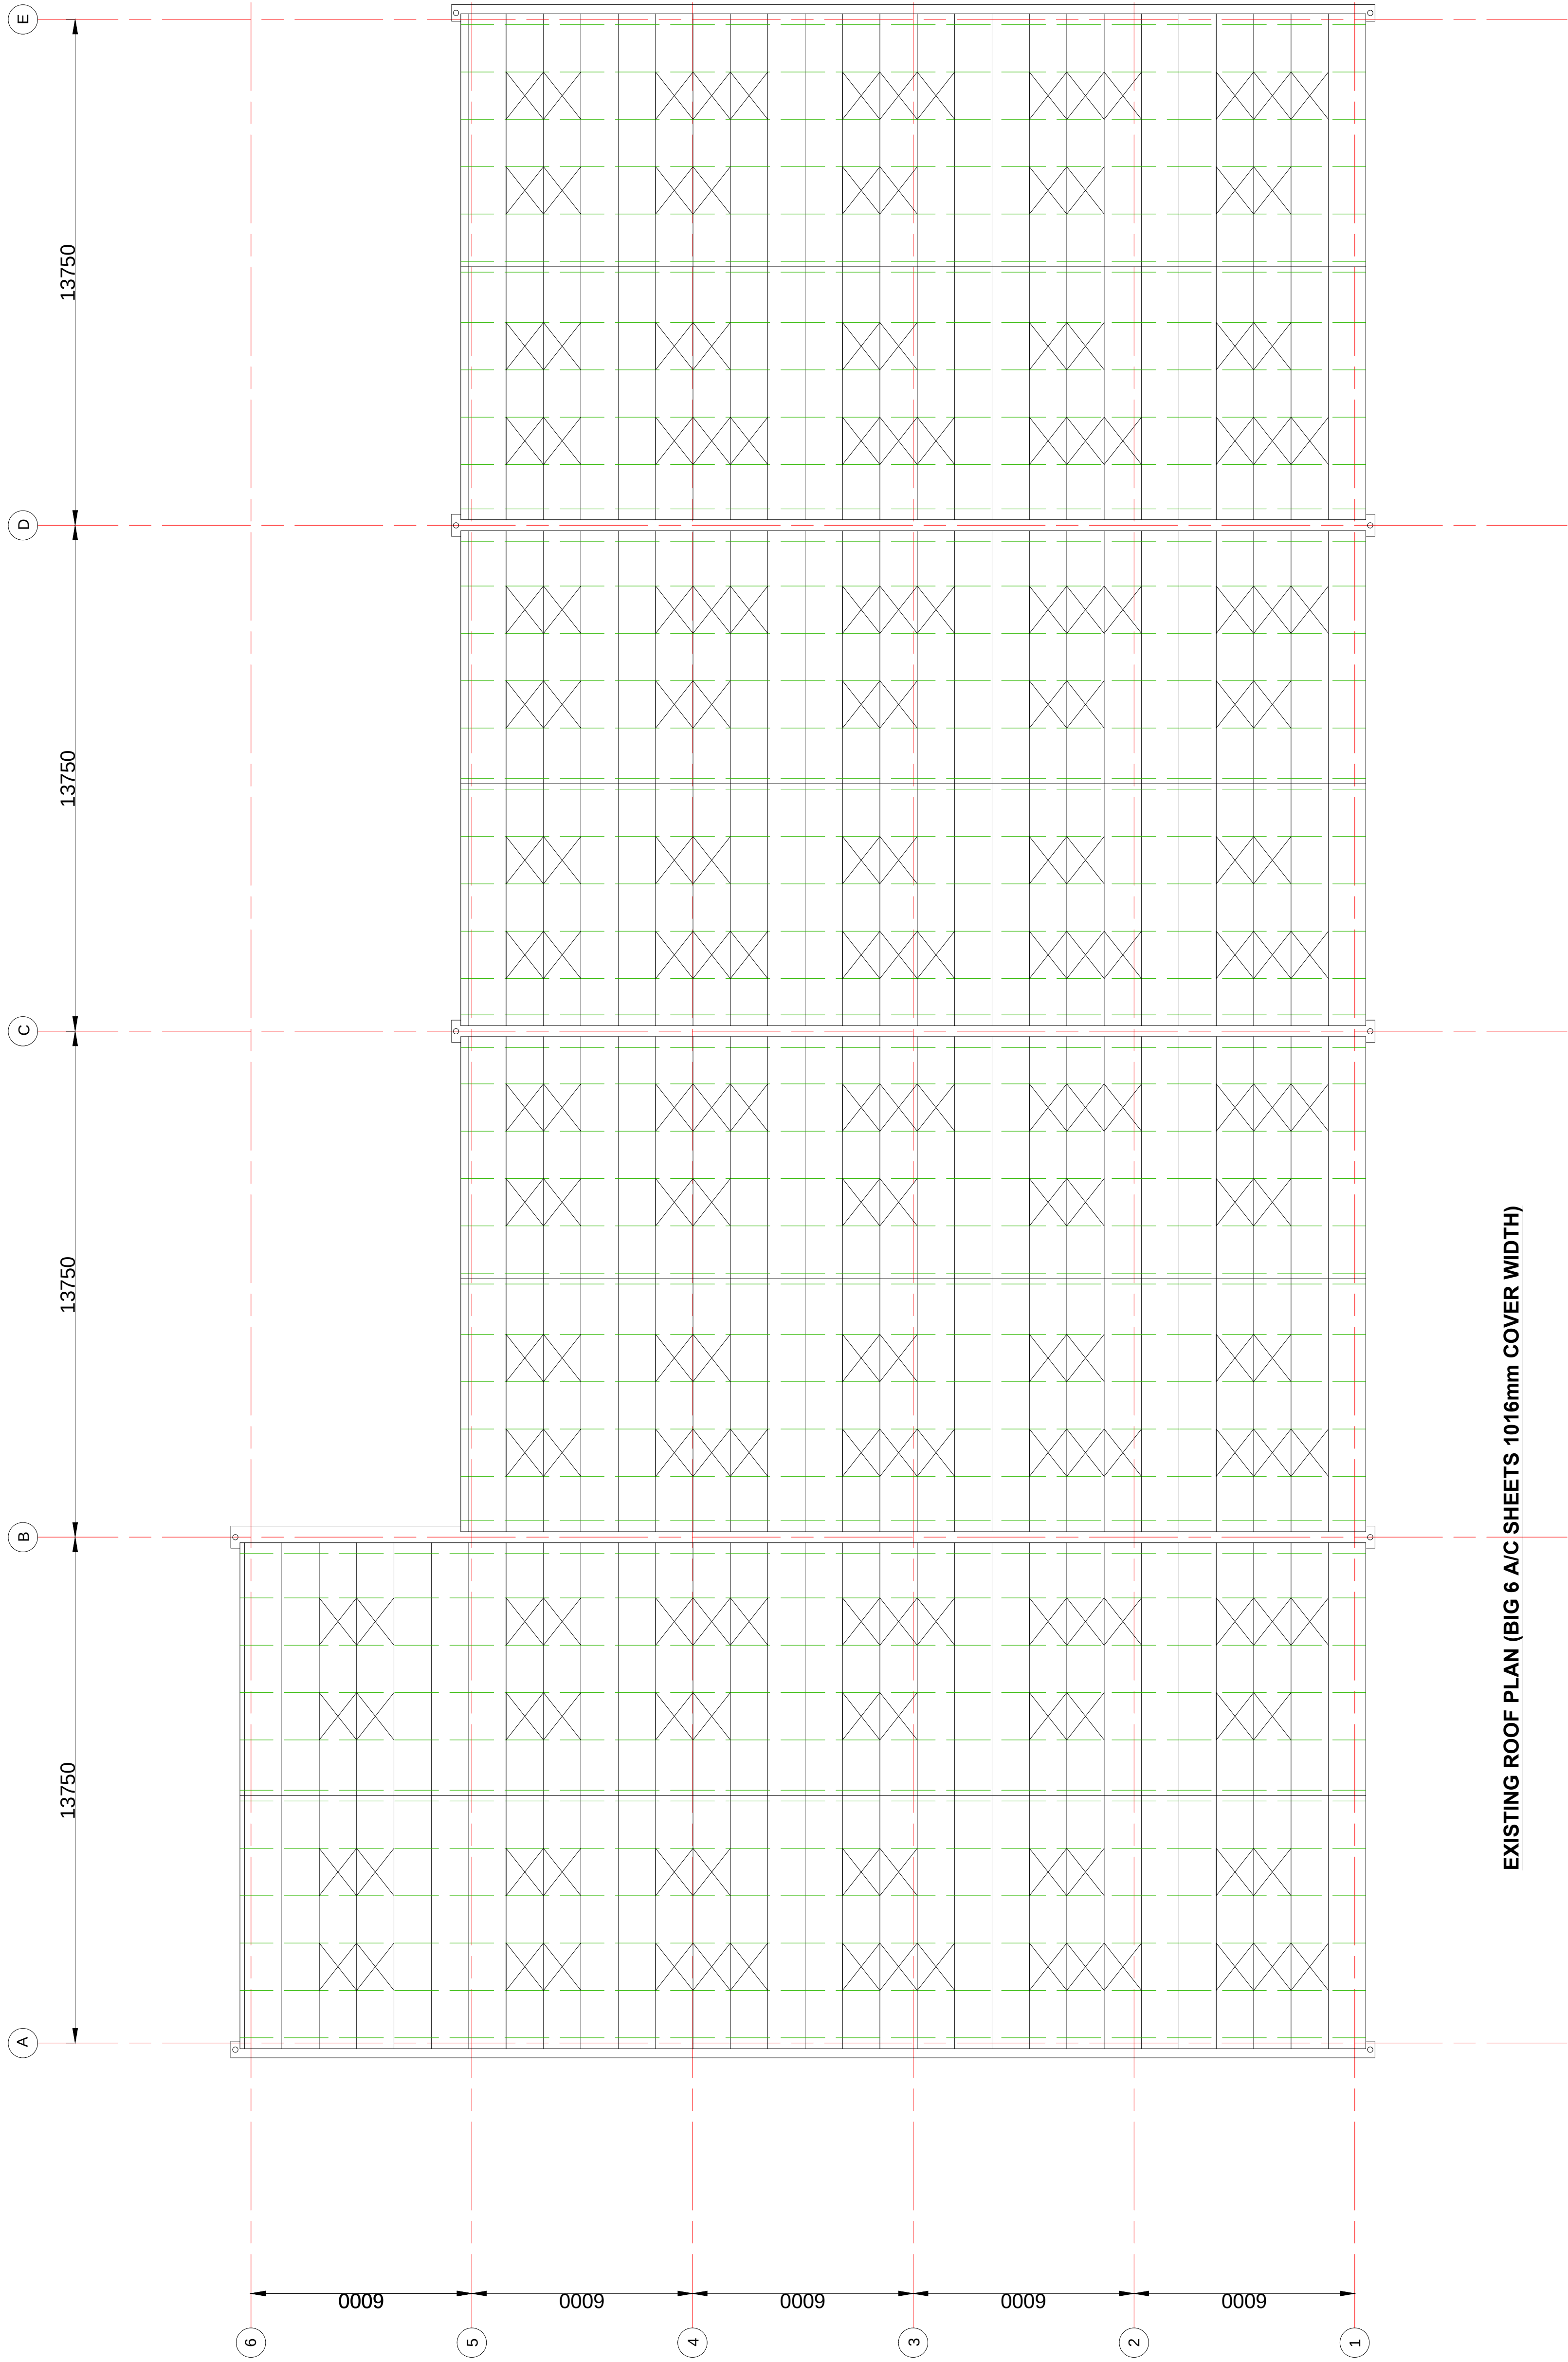

EXISTING ROOF PLAN (BIG 6 A/C SHEETS 1016mm COVER WIDTH)

DRAWING STATUS			
REV	DATE	DRAWN/CHECK BY	

DRAWING STATUS

DORIC

INDUSTRIAL CONTRACTS

1 Payne Avenue, Hove,
East Sussex BN3 5HB

Tel: (01273) 728952
Fax: (01273) 203287

CLIENT

PROJECT

PRIME SECURITIES LTD,
DAUX ROAD,
BILLINGSHURST.

TITLE

EXISTING ROOF PLAN

DRAWN DHB	CHECKED	SCALE 1:100 @ A1	DATE 18.12.25
--------------	---------	---------------------	------------------

DRAWING NO.	REV.
- L01	