


Grade	Number of Students
0	1
1	2
2	3
3	4
4	5
5	6

NOTE! This drawing is copyright - NO unauthorised copying permitted - all dimensions shown are to be checked on site - do not scale from this drawing.

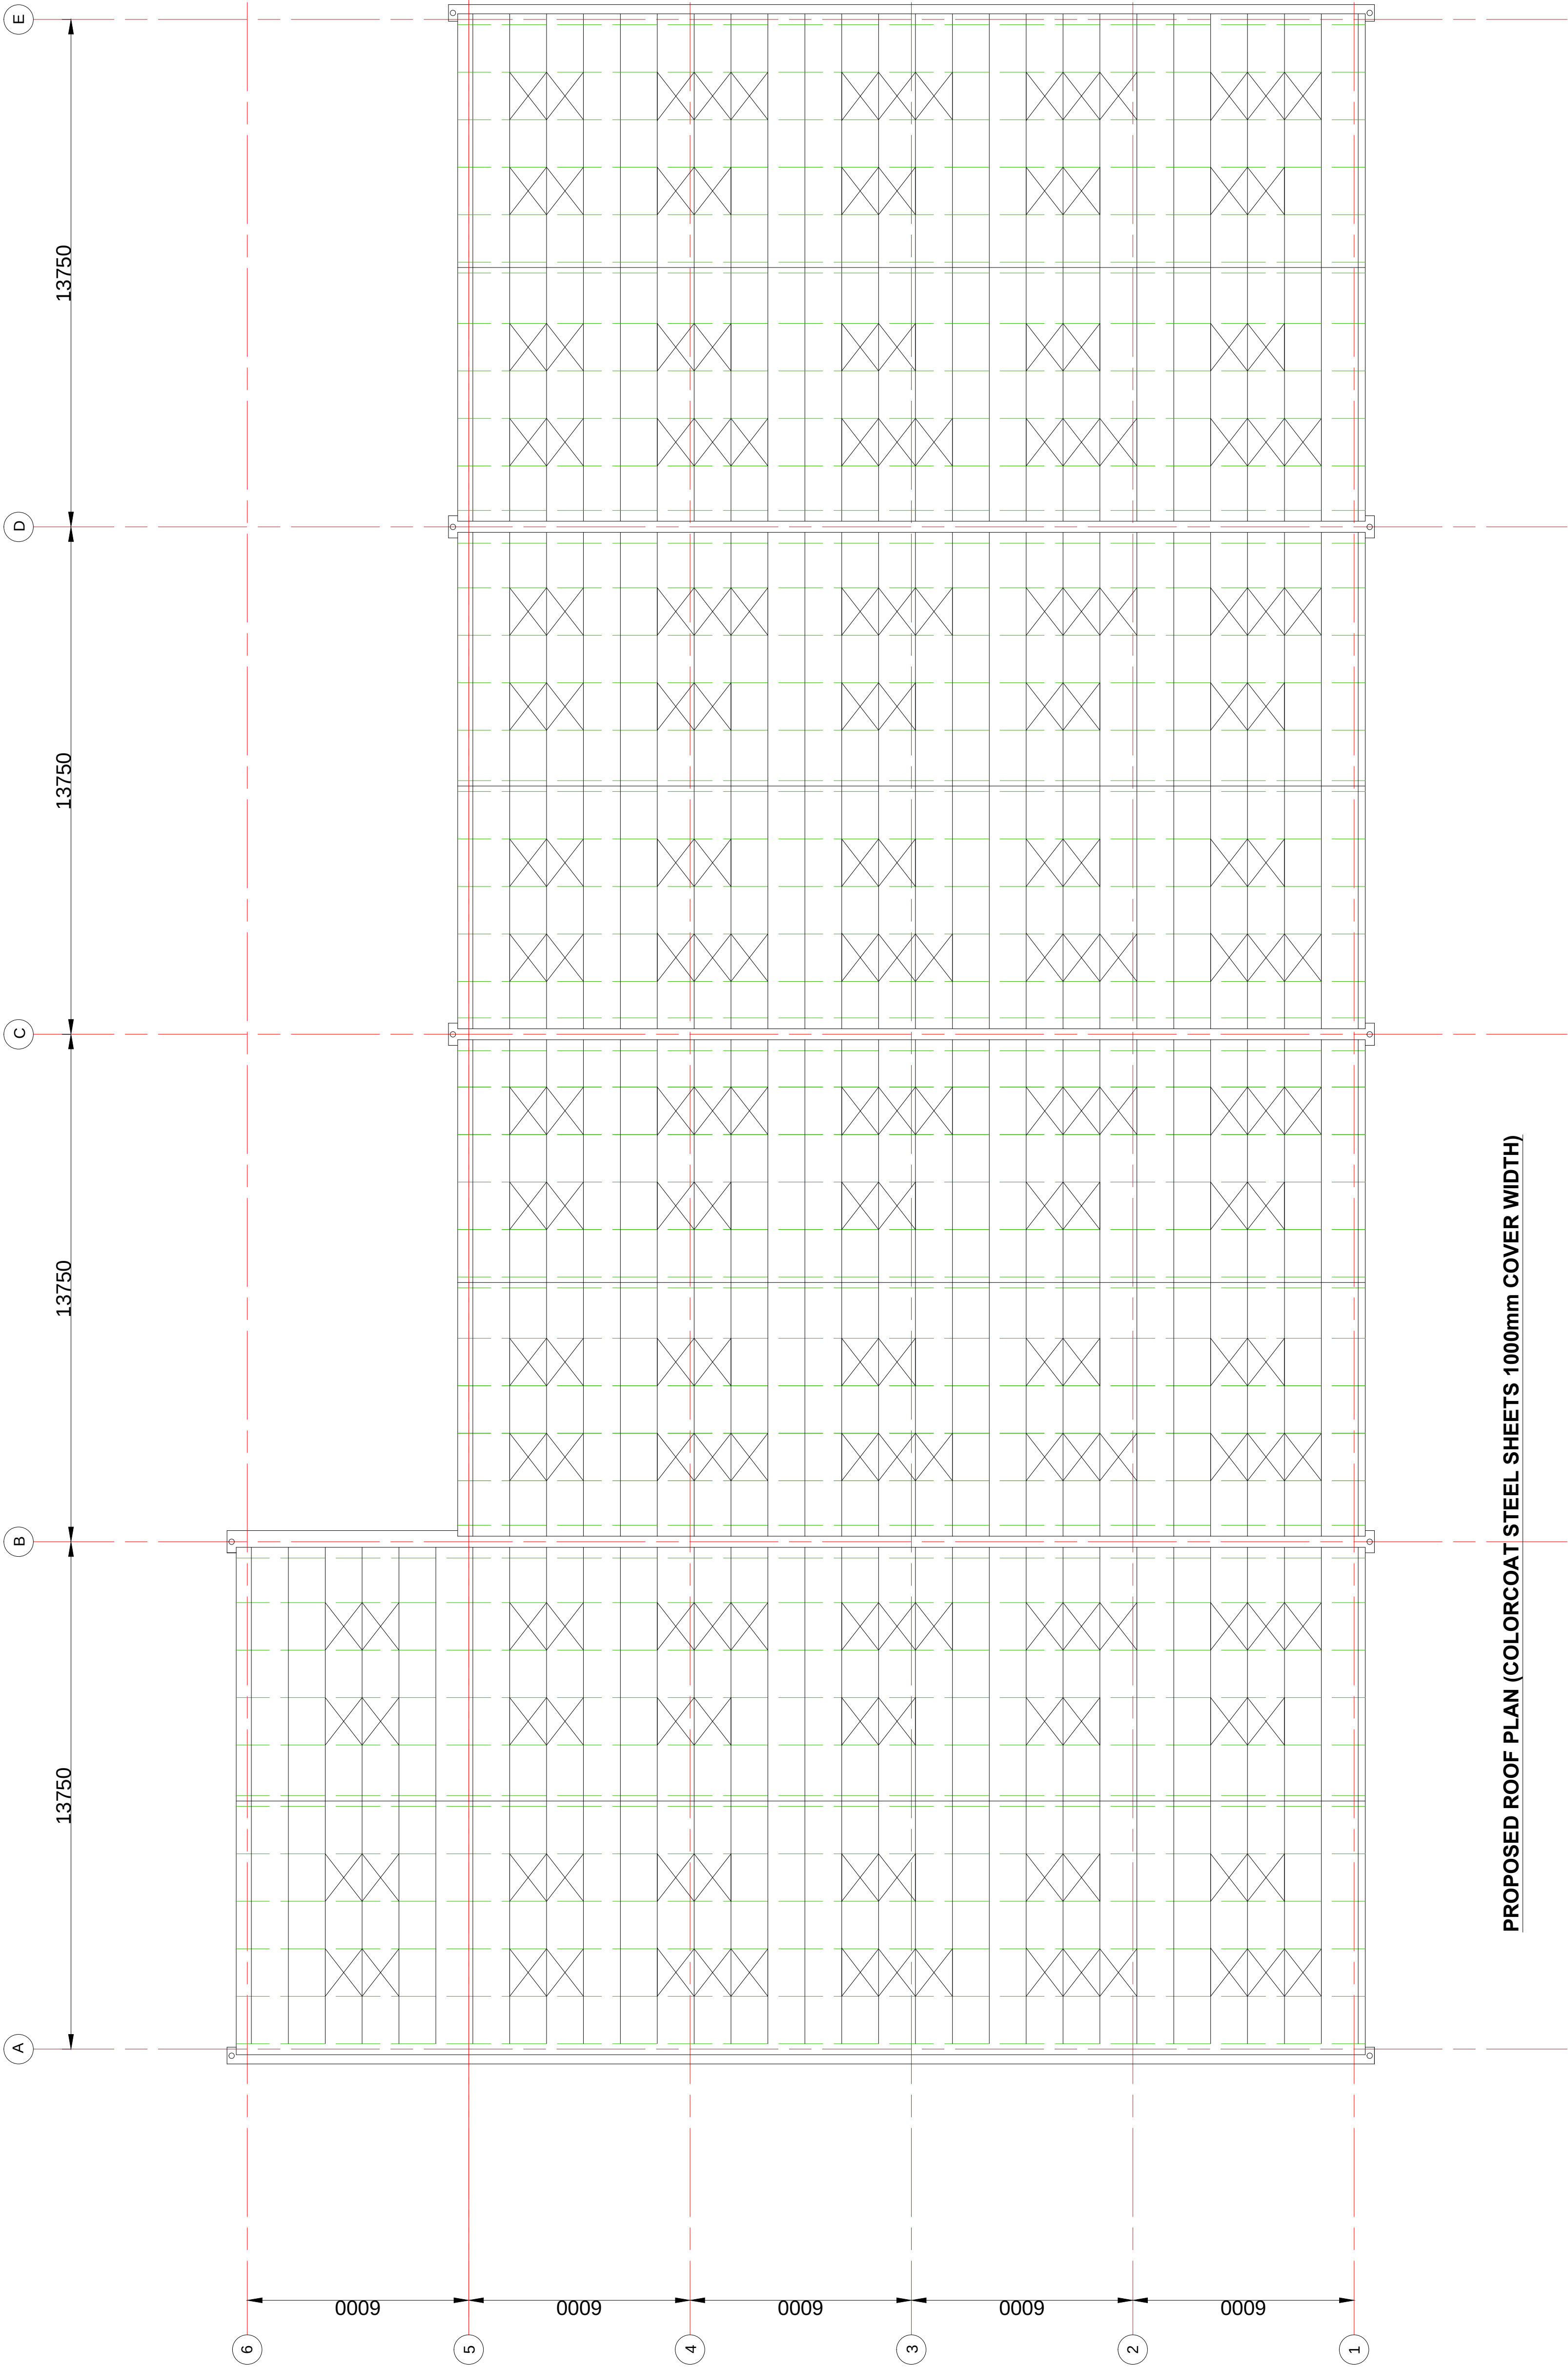

PROPOSED ROOF PLAN (COLORCOAT STEEL SHEETS 1000mm COVER WIDTH)

REV	DATE	DRAWN BY	CHECK BY

DRAWING STATUS

DORIC

INDUSTRIAL CONTRACTS

1 Payne Avenue, Hove,
East Sussex BN3 5HB

Tel: (01273) 728952
Fax: (01273) 203287

CLIENT

PROJECT

PRIME SECURITIES LTD,
DAUX ROAD,
BILLINGSHURST.

TITLE

PROPOSED ROOF PLAN

DRAWN	CHECKED	SCALE	DATE
DHB		1:100 @ A1	18.12.25

DRAWING NO.	REV.
- L02	