



NOTE! This drawing is copyright - NO unauthorised copying permitted - all dimensions shown are to be checked on site - do not scale from this drawing.

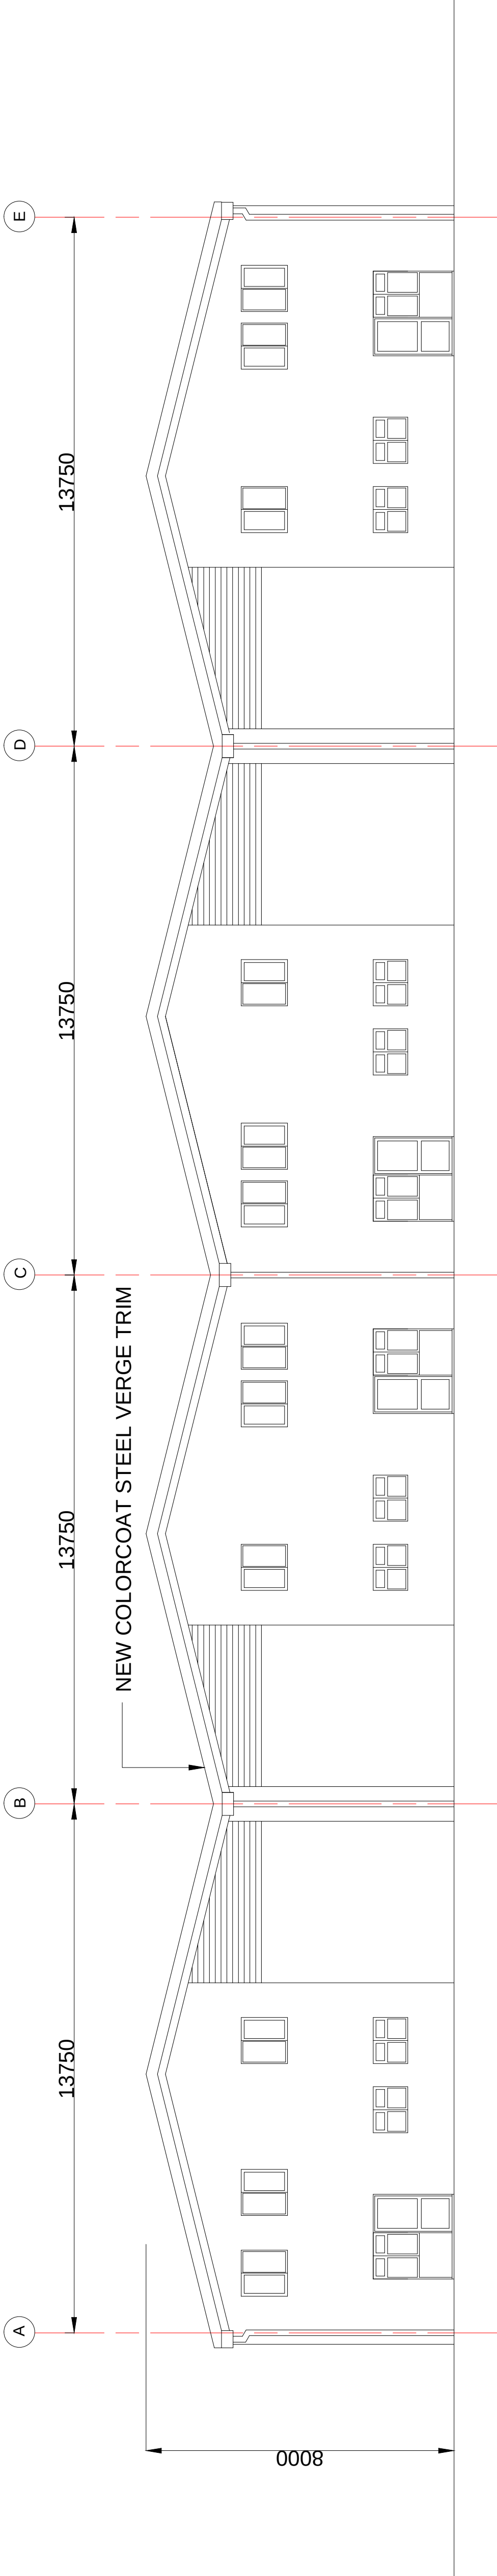

PROPOSED WEST ELEVATION

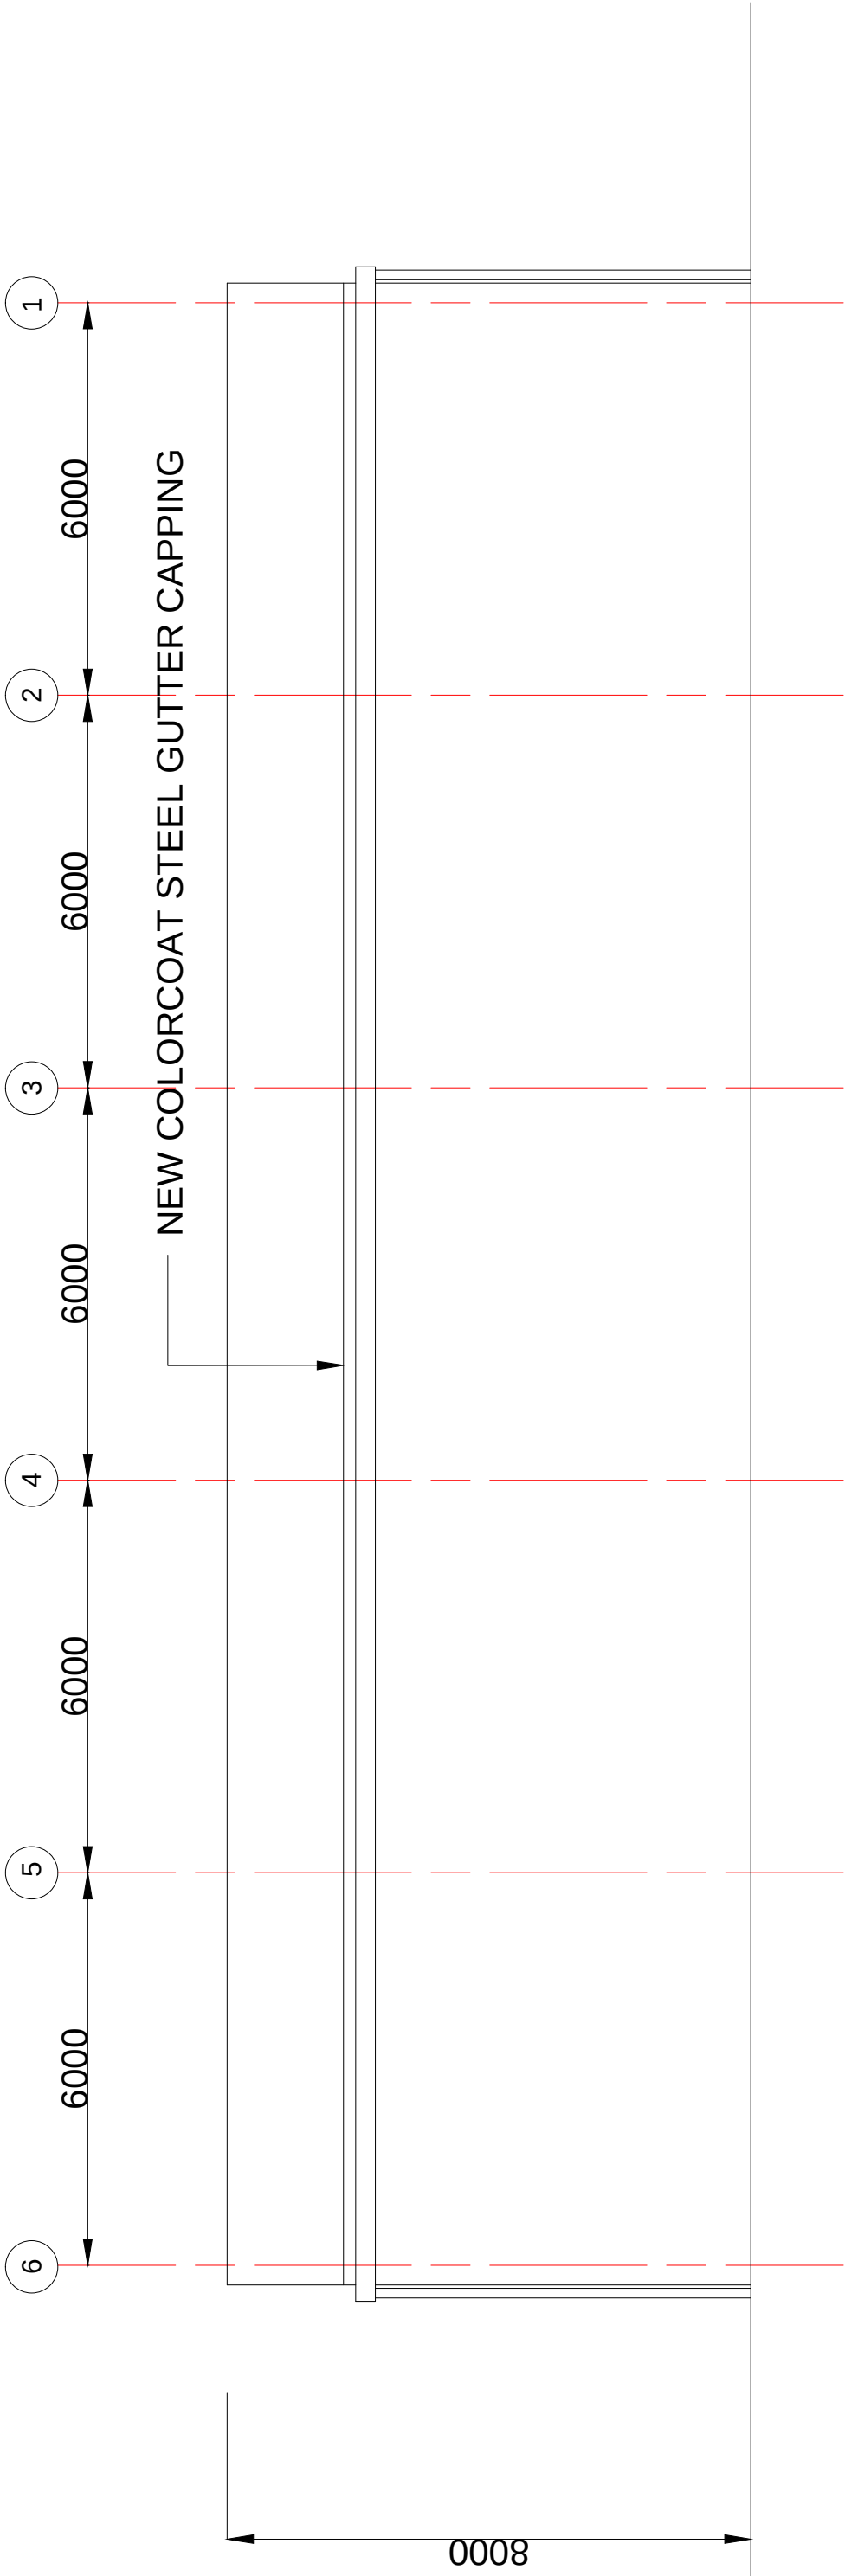

PROPOSED NORTH ELEVATION

REV	DATE		DRAWN/CHECK	BY	

DRAWING STATUS

DORIC
INDUSTRIAL CONTRACTS

1 Payne Avenue, Hove,
East Sussex BN3 5HB

Tel: (01273) 728952
Fax: (01273) 203287

CLIENT

PROJECT

PRIME SECURITIES LTD.,
DAUX ROAD,
BILLINGSHURST.

TITLE

PROPOSED ELEVATIONS

DRAWN/ DHB	CHECKED	SCALE	DATE
		1:100 @ A1	18.12.25

DRAWING NO.	REV.
- L05	