


General Notes:


1. All dimensions to be checked on site prior to construction or fabrication. Any discrepancies should be reported to the architect.
2. Where structural elements are shown this is for illustrative purposes only. All structural design to be carried out by suitably qualified structural engineers.
3. All drawings are indicative of architect's visual requirements and show design intent only. All work is subject to change upon detail design.
4. Do not scale from this drawing; work to figured dimensions only. IF IN DOUBT ASK.
5. All work to conform to current building regulations and all current construction legislation. Emergencies in statutory requirements are shown on the drawings; these should be reported to the architect immediately.
6. All drawings are to be read in conjunction with specifications and drawings of all other consultants.
7. This drawing has been produced using survey information supplied by others; the accuracy of which Small Design Studio can not guarantee. All dimensions are to be checked and confirmed onsite by the contractor prior to construction.
8. Copyrights - This drawing is the property of Small Design Studio. You hereby agree and undertake that you will in any way utilize, copy, reproduce or take advantage of the drawings (or any part of them) prior to our written consent. Should any contravention occur, the onus shall be on you to prove that you have not been in breach.



01 SITE PLAN
A1/A3 @ 1:250/ 1:2500

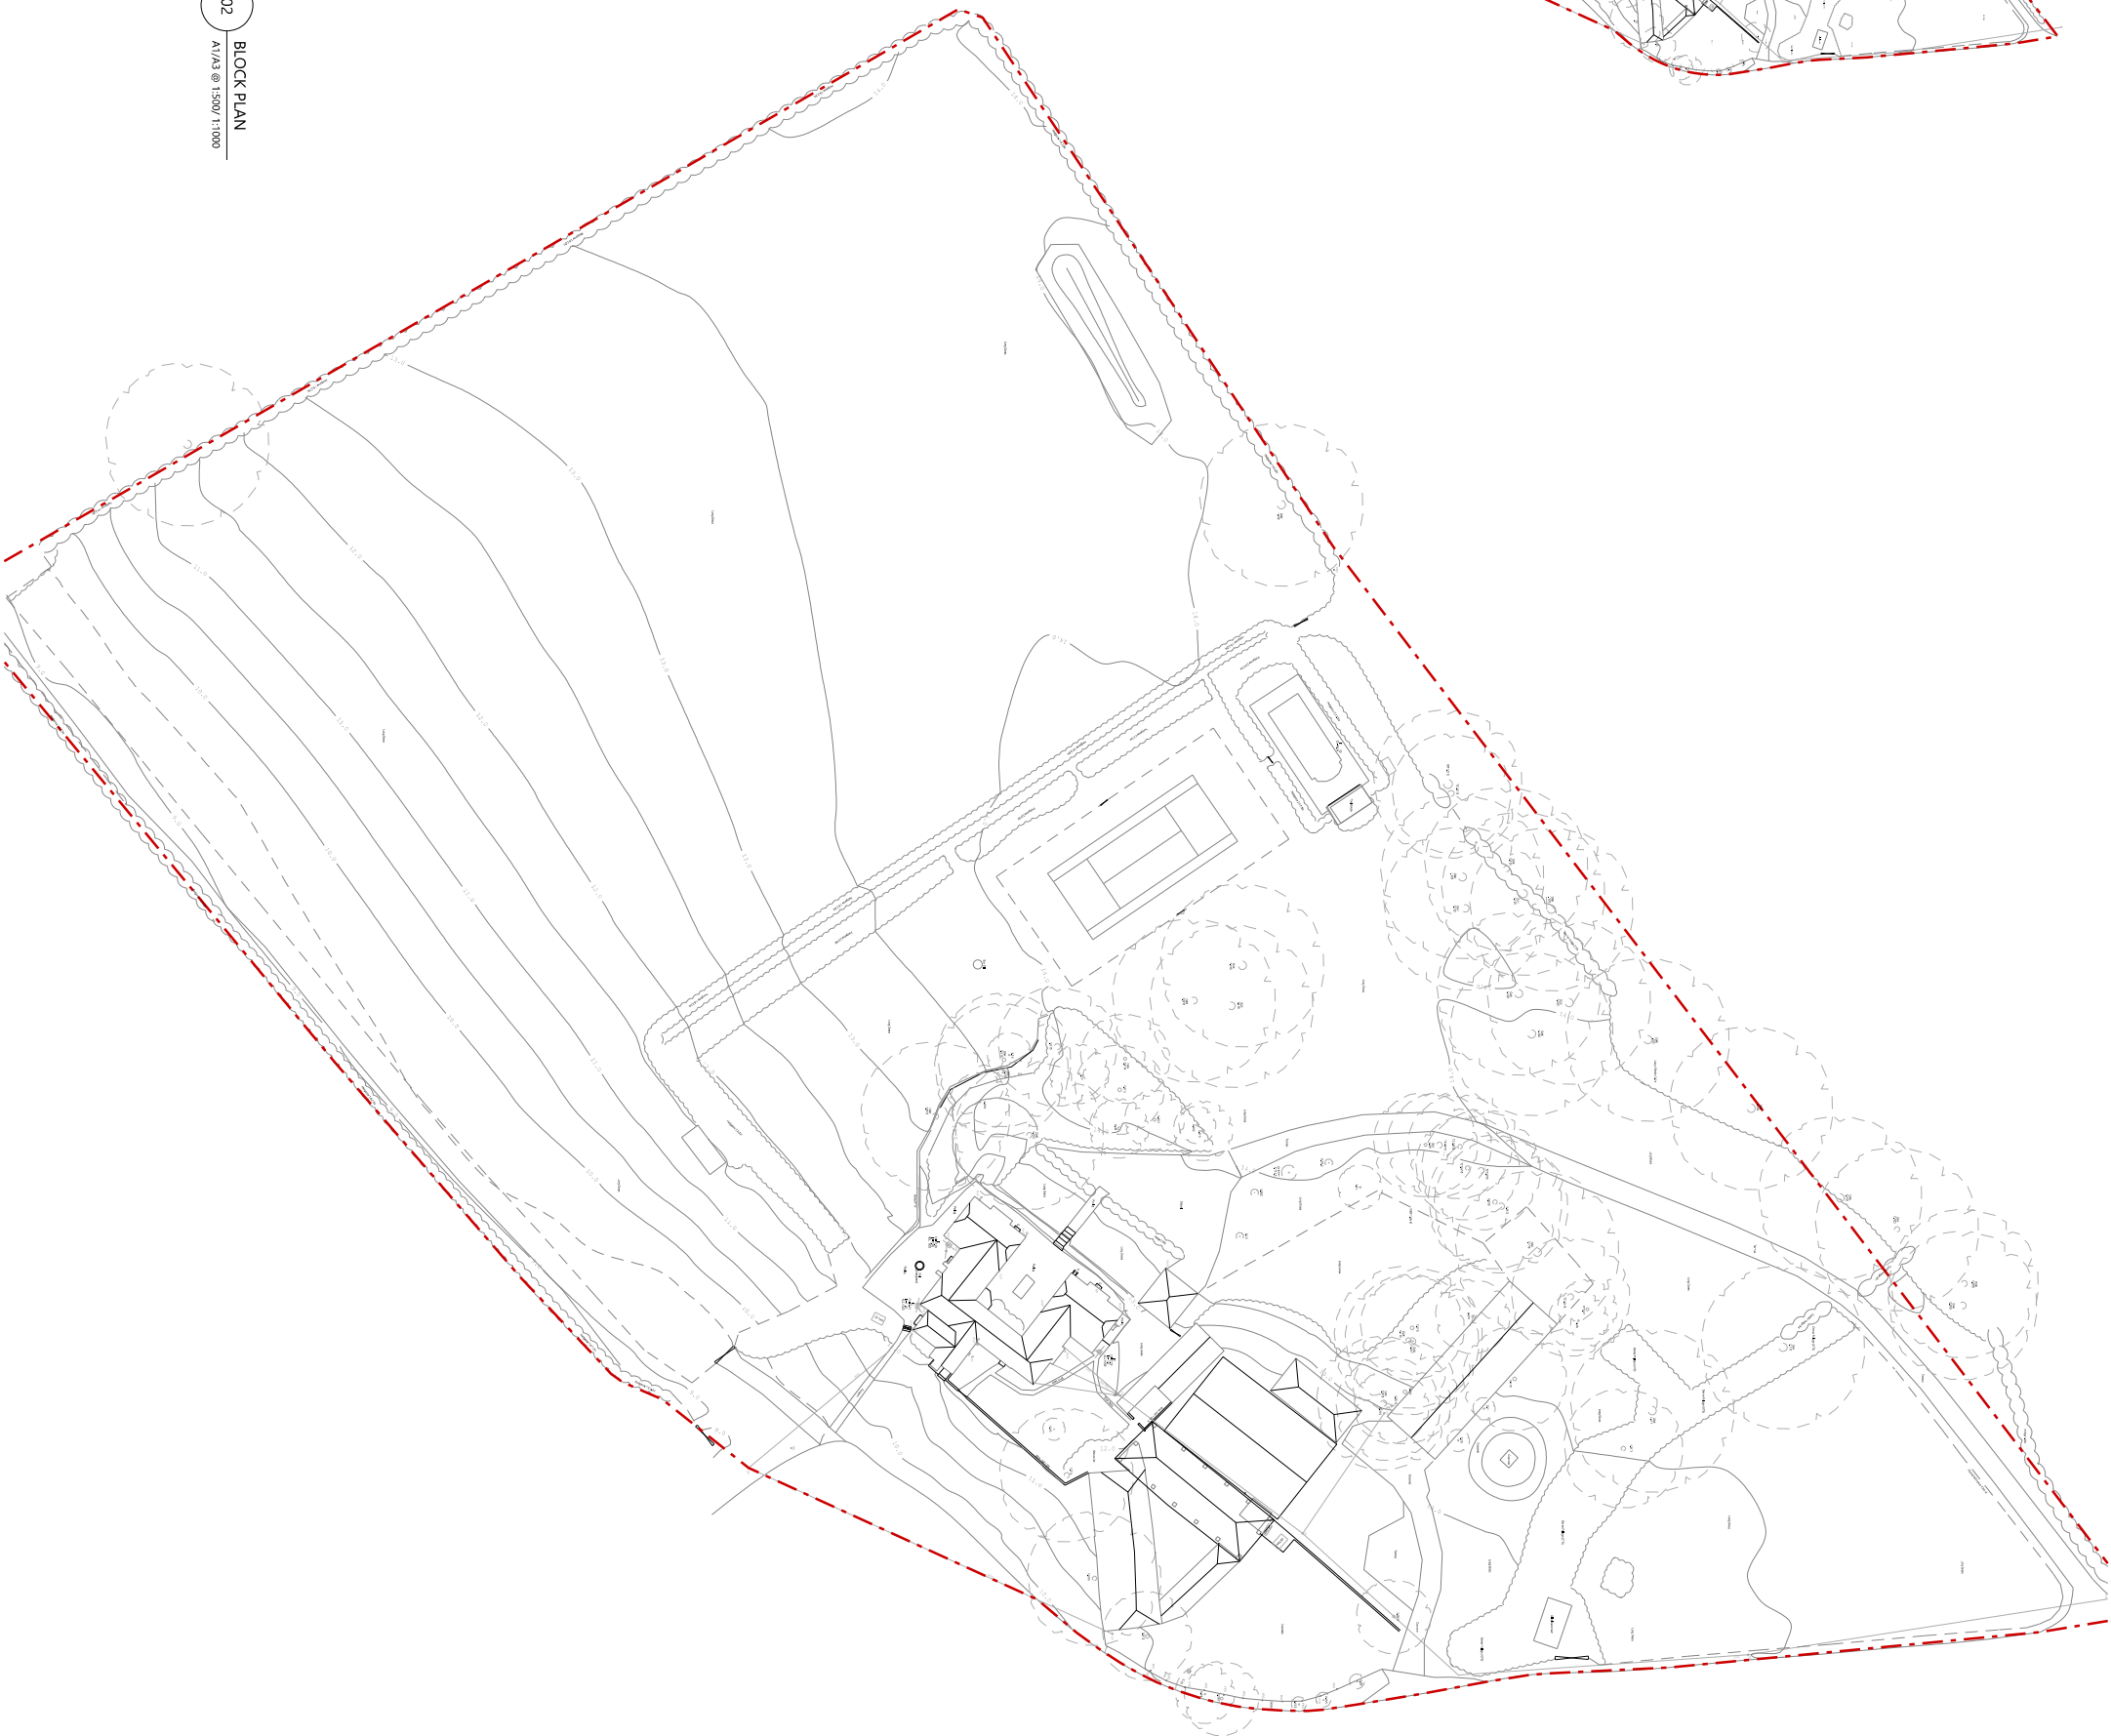

02 BLOCK PLAN
A1/A3 @ 1:500/ 1:1000

 

P1 08.12.2025 For Planning
Revision Date Amendment

small design studio
Small

PROJECT NUMBER:	069	PROJECT ADDRESS:	Park Farm House, Henfield
PROJECT REFERENCE:	FPH		BNS 98A

DRAWING NUMBER:	069-PFH-001	FIRST ISSUED DATE:	08.12.2025	REVISION:	P1
DRAWING TITLE:	Location & block plan				
SCALE:	Various @ A1/ A3	STATUS:	Planning	DRAWN:	JL
		CHECKED:	JL		

SMALL DESIGN STUDIO

A: 23 Church Street, Steyning, BN44 3YB
T: +44(0) 1903 905125
E: info@smalldesignstudio.co.uk
W: www.smalldesignstudio.co.uk

001
REV P1