

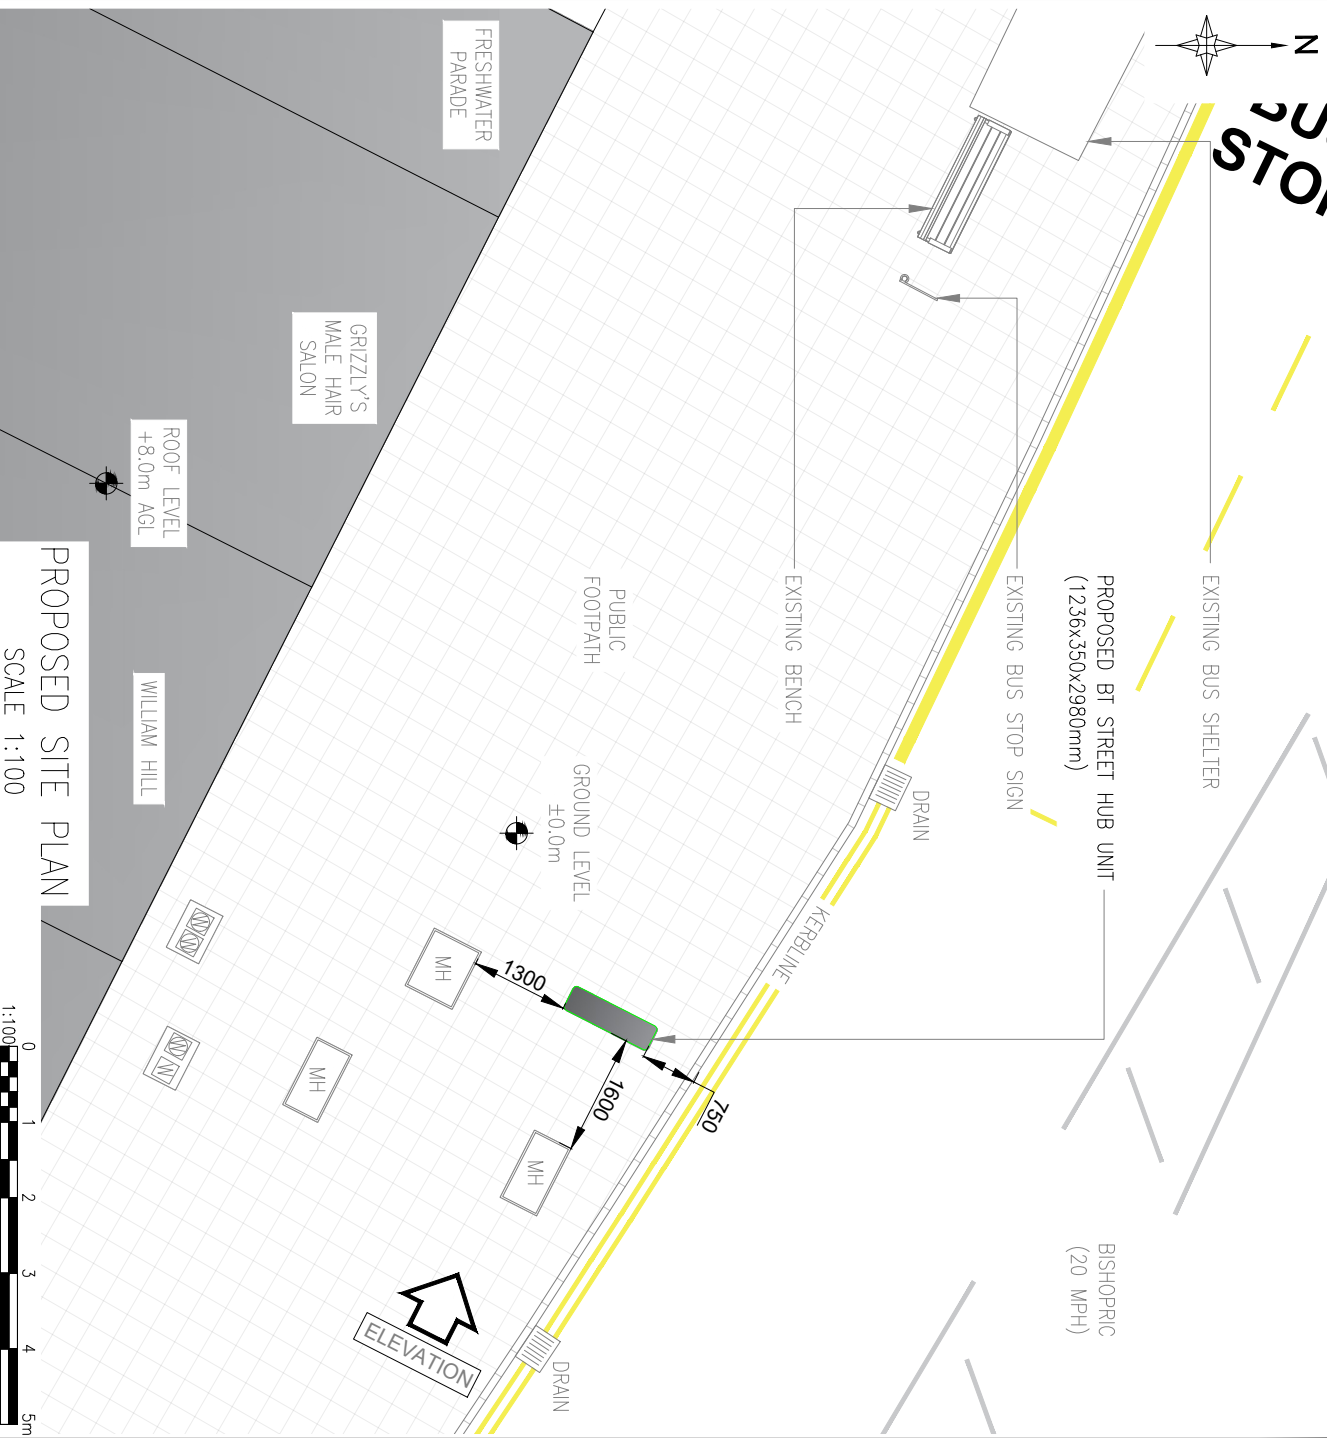


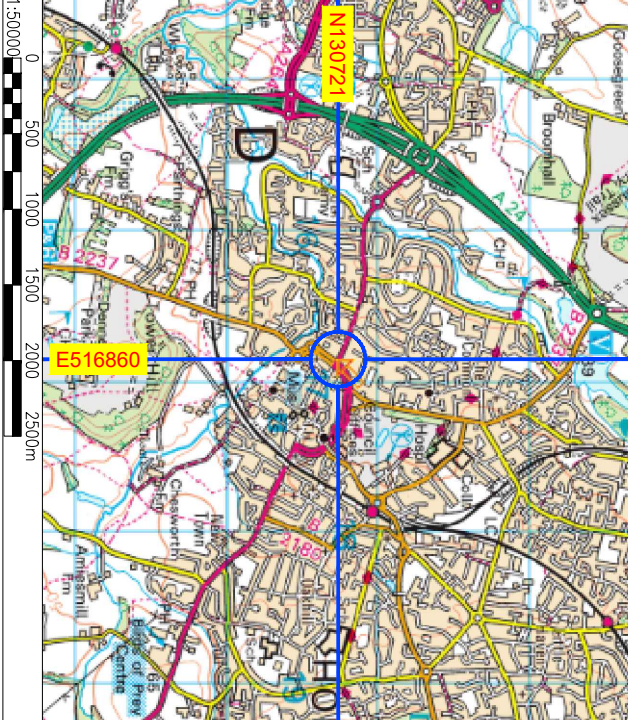

PROPOSED SITE PLAN

SCALE 1:100

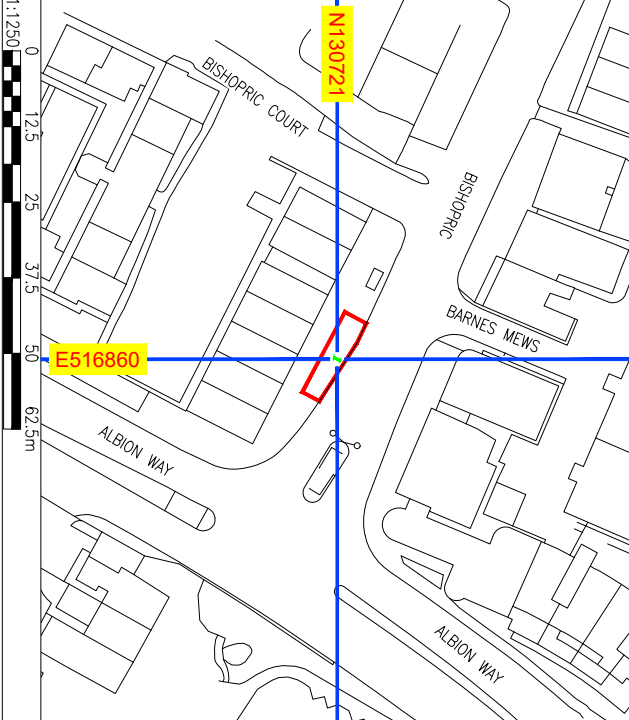

ISSUED FOR APPROVAL					GRH	11.12.25	
DESCRIPTION					BY	DATE	
A							
REV	SCALE AS SHOWN / WHEN PRINTED AT A4	DRAWN	GRH	CHECKED	DCC	ALL DIMENSIONS IN MM UNO	
		DATE	11.12.25	DATE	11.12.25		
LOCATION PLAN - Digital Mapping Solutions from Promap							
SITE BLOCK PLAN - Digital Mapping Solutions from Promap							
Ordnance Survey (c) Crown Copyright 2025. All rights reserved. Licence number: 100222432							

DRAWING TITLE
STREET HUB
SUR-12
002 - PROPOSED SITE PLAN

SITE ADDRESS
FOOTPATH O/S
27/29 FRESHWATER PARADE
HORSHAM
RH12 1QD

