





Reproduced by permission of Ordnance Survey on behalf of the Controller of His Majesty's Stationery Office
All rights reserved. © Crown Copyright licence no. 100022432

SITE AREA PLAN

 


SITE PHOTOGRAPH

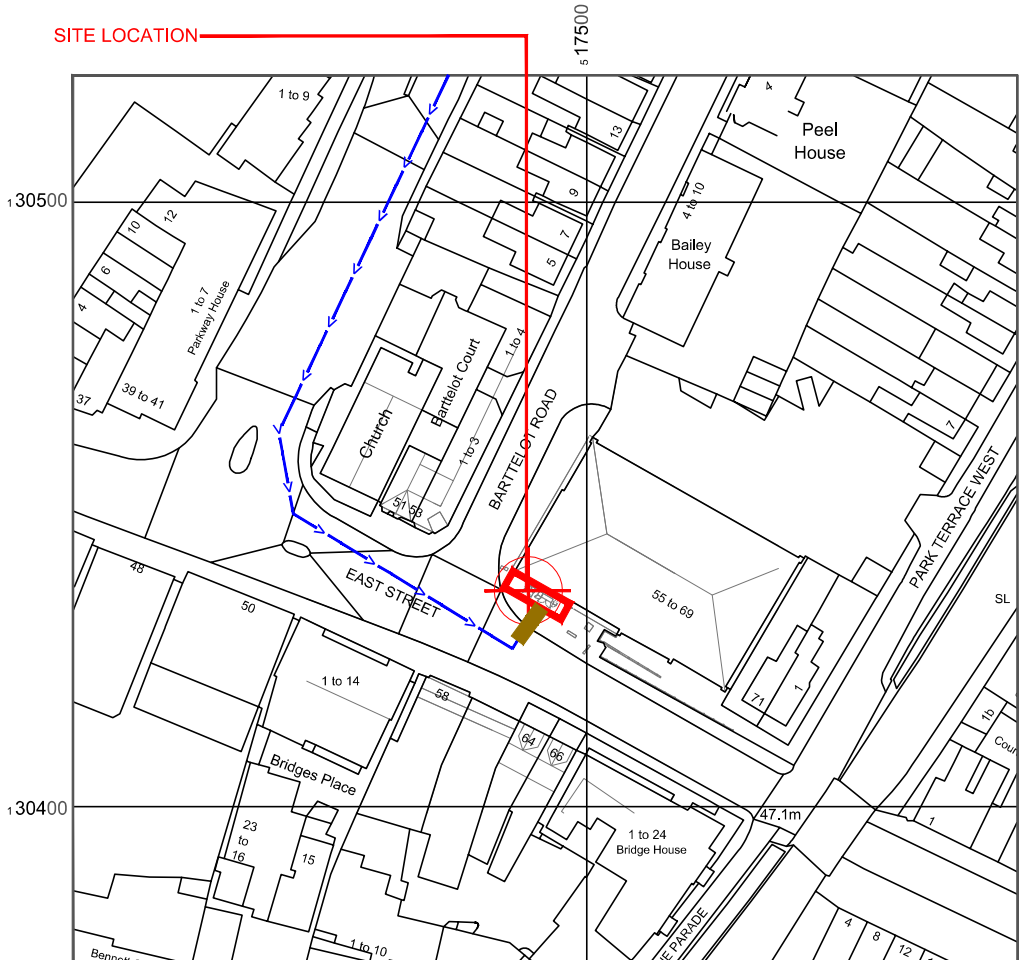

Reproduced by permission of Ordnance Survey on behalf of the
Controller of His Majesty's Stationery Office
All rights reserved. © Crown Copyright licence no. 100022432

NGR E: 517493 N:130434
W3W: trap.frame.fame

SITE LOCATION PLAN

 


NOTES:

1. ALL DIMENSIONS IN MM UNLESS OTHERWISE NOTED.

DIRECTIONS TO SITE:

Head west on M23. At junction 11, take the A264 exit to Horsham/Pease Pottage Services. At Pease Pottage Interchange, take the 3rd exit onto A264. At Tollgate Hill Roundabout, take the 2nd exit and stay on A264. At the roundabout, take the 1st exit onto Horsham Rd/A264. At Kilnwood Vale Roundabout, take the 2nd exit onto Crawley Rd/A264. At the roundabout, take the 2nd exit and stay on Crawley Rd/A264. At Moorhead Roundabout, take the 1st exit onto Crawley Rd/B2195. At the roundabout, take the 2nd exit onto Harwood Rd/B2195. Turn left onto North St/B2195. Turn left onto Park Way/A281. Turn left onto East Street. Follow East Street and site location is on the left hand side.

 

V3027016R

Master:	Project:	Purpose of Issue:	Issue:
M001	NNS	DD	A1
Date:	24/08/2026	Revision / Upgrade Description:	First Issue
Drawn:	L.Nyengane	Checked:	T. Clifford
Approved:	M. Venner		



Hutchison 3G UK Limited
Green Park, 450 Longwater Avenue
Reading, RG30 3UR
Tel: 01628 765 000
Fax: 01628 765 001

H3G Base Station Information line:
0845 6043000
Available 8am-8pm Monday to Friday

Design Consultant & Principal Contractor:



Site Name: SW EAST STREET

Site ID: 1633519

Address: SW EAST STREET
EAST STREET
HORSHAM, RH12 1HR


Title: 002 SITE LOCATION PLAN

Project: NNS

Purpose of Issue: DETAILED DESIGN

EE Cell ID:	MBNL Cell ID:	H3G Cell ID:
81430	HSM109	RH0596

File name: HSM109_81430_RH0596_H3G_SWKA_DDD_A1

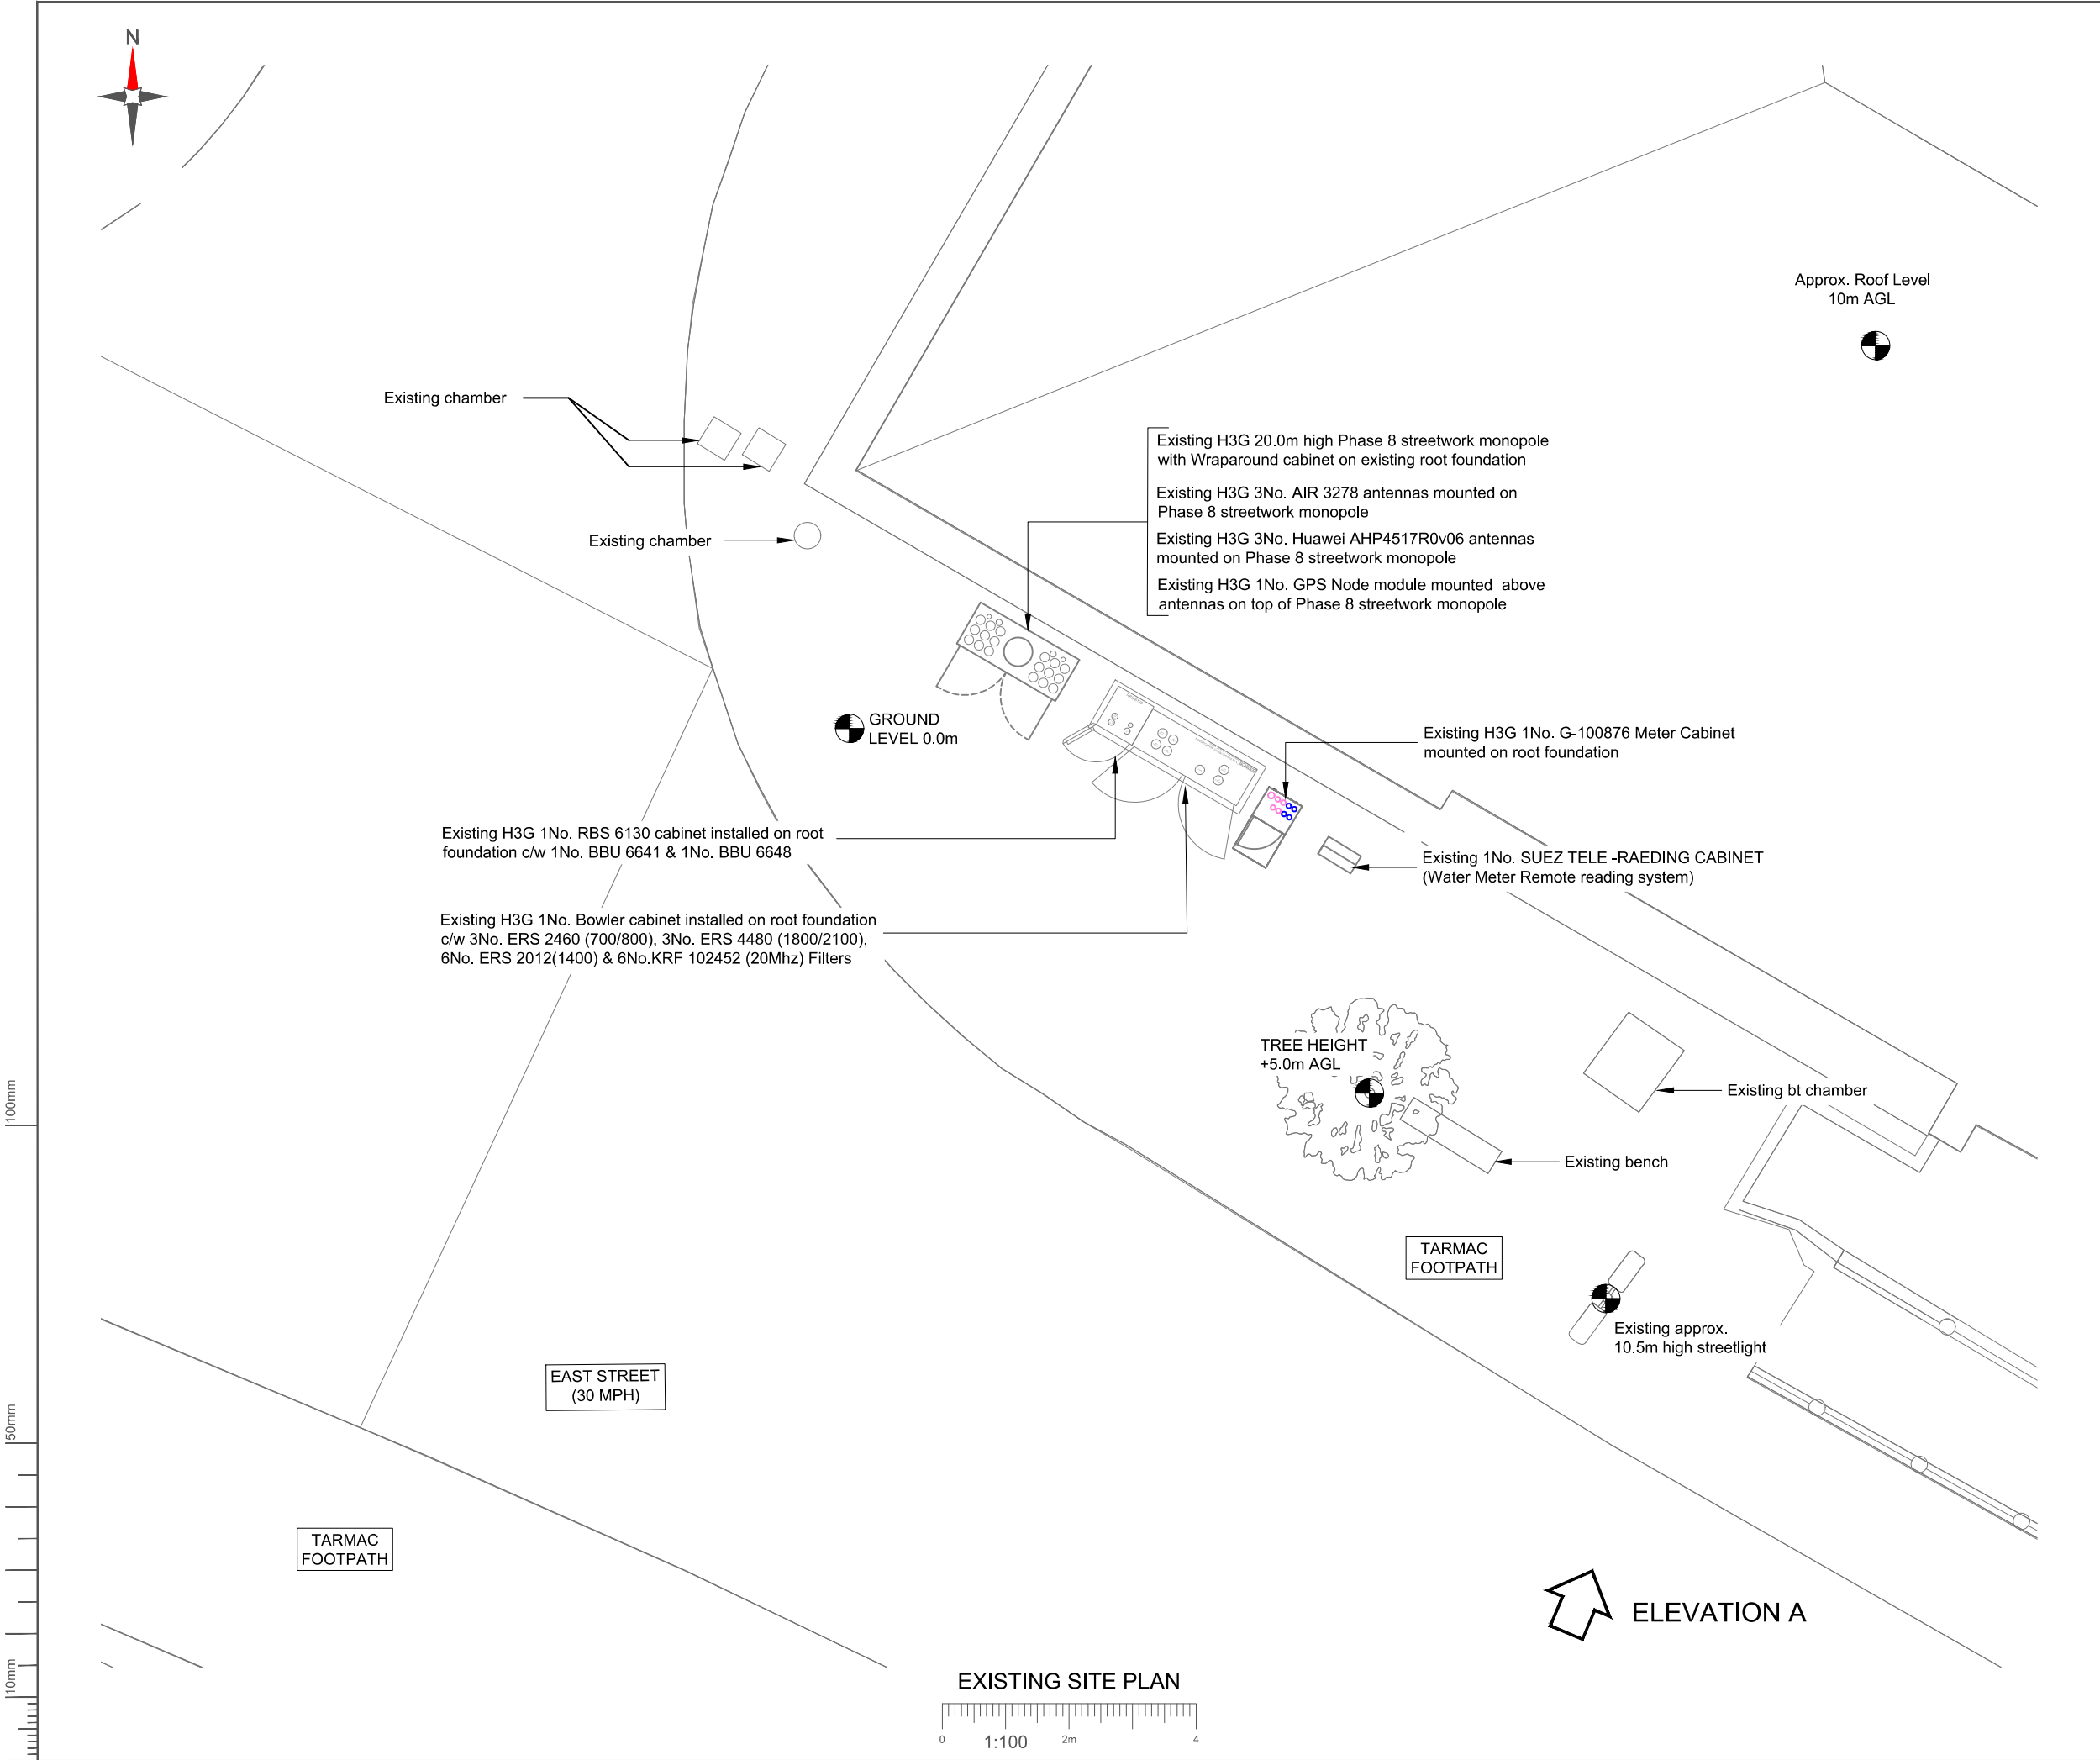

NOTES:
1. ALL DIMENSIONS IN MM UNLESS OTHERWISE NOTED.

V3027016R

Master:	Project:		Purpose of Issue:	Issue:
M001	NNS		DD	A1
Date:	24/08/2026	Revision / Upgrade Description:		
Drawn:	L.Nyengane	First Issue		
Checked:	T. Clifford			
Approved:	M. Venner			



Hutchison 3G UK Limited
Green Park, 450 Longwater Avenue
Reading, RG30 3UR
Tel: 01628 765 000
Fax: 01628 765 001

H3G Base Station Information line:
0845 6043000
Available 8am-8pm Monday to Friday

Design Consultant & Principal Contractor:



UNIT E3 PITTS CLEAVE INDUSTRIAL ESTATE, TAVISTOCK, DEVON, PL19 0PW
sales@beaconcomms.co.uk

Tel: +44 (0)1822 610610

Site Name:

SW EAST STREET

Site ID:

1633519

Address:

SW EAST STREET
EAST STREET
HORSHAM, RH12 1HR

Title:

100 EXISTING SITE PLAN

Project:

NNS


Purpose of Issue:

DETAILED DESIGN

EE Cell ID:	MBNL Cell ID:	H3G Cell ID:
81430	HSM109	RH0596

File name:

HSM109_81430_RH0596_H3G_SWKA_DDD_A1

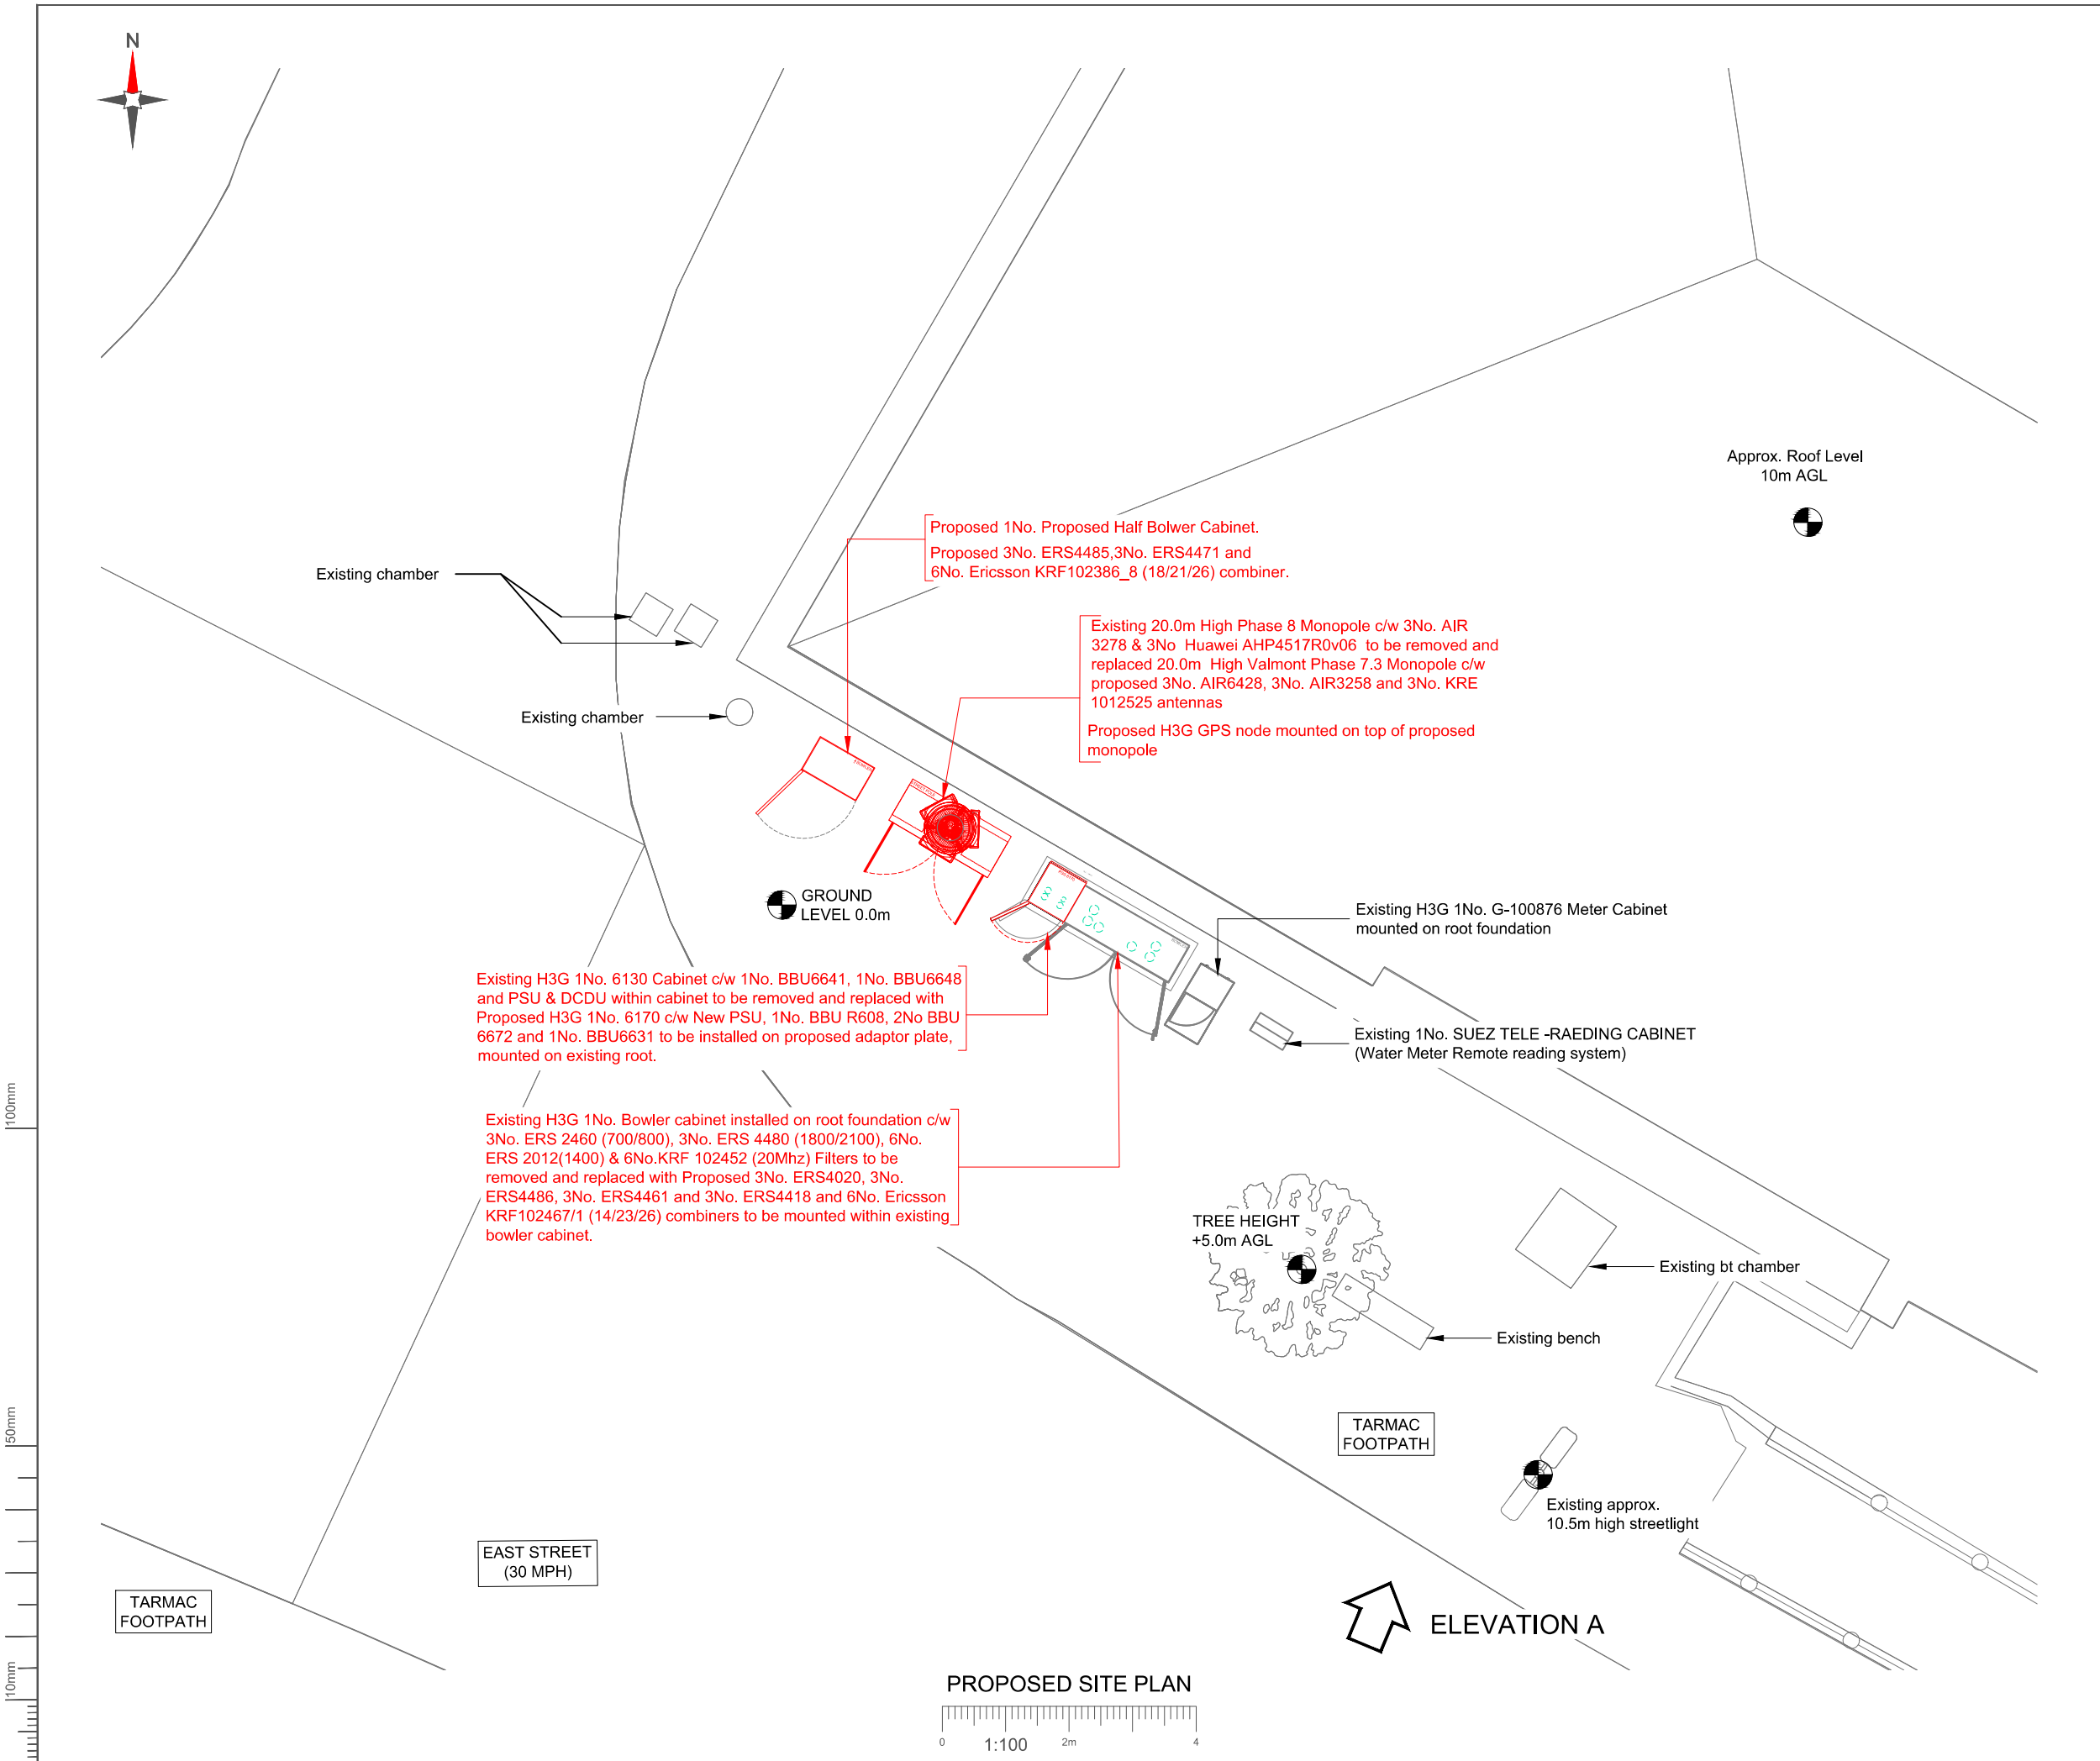

NOTES:

1. ALL DIMENSIONS IN MM UNLESS OTHERWISE NOTED.

V3027016R

Master:	M001	Project:	NNS	Purpose of Issue:	DD	Issue:	A1
Date:	24/08/2026	Revision / Upgrade Description:					
Drawn:	L.Nyengane	First Issue					
Checked:	T. Clifford						
Approved:	M. Venner						

Hutchison 3G UK Limited
Green Park, 450 Longwater Avenue
Reading, RG30 3UR
Tel: 01628 765 000
Fax: 01628 765 001

H3G Base Station Information line:
0845 6043000
Available 8am-8pm Monday to Friday

Design Consultant & Principal Contractor:

UNIT E3 PITTS CLEAVE INDUSTRIAL ESTATE, TAVISTOCK, DEVON, PL19 0PW
sales@beaconcomms.co.uk

Tel: +44 (0)1822 610610

Site Name:

SW EAST STREET

Site ID:

1633519

Address:

SW EAST STREET
EAST STREET
HORSHAM, RH12 1HR

Title:

150 PROPOSED SITE PLAN

Project:

NNS

Purpose of Issue:

DETAILED DESIGN

EE Cell ID:	81430	MBNL Cell ID:	HSM109	H3G Cell ID:	RH0596
-------------	-------	---------------	--------	--------------	--------


File name:

HSM109_81430_RH0596_H3G_SWKA_DDD_A1

100mm

50mm

10mm

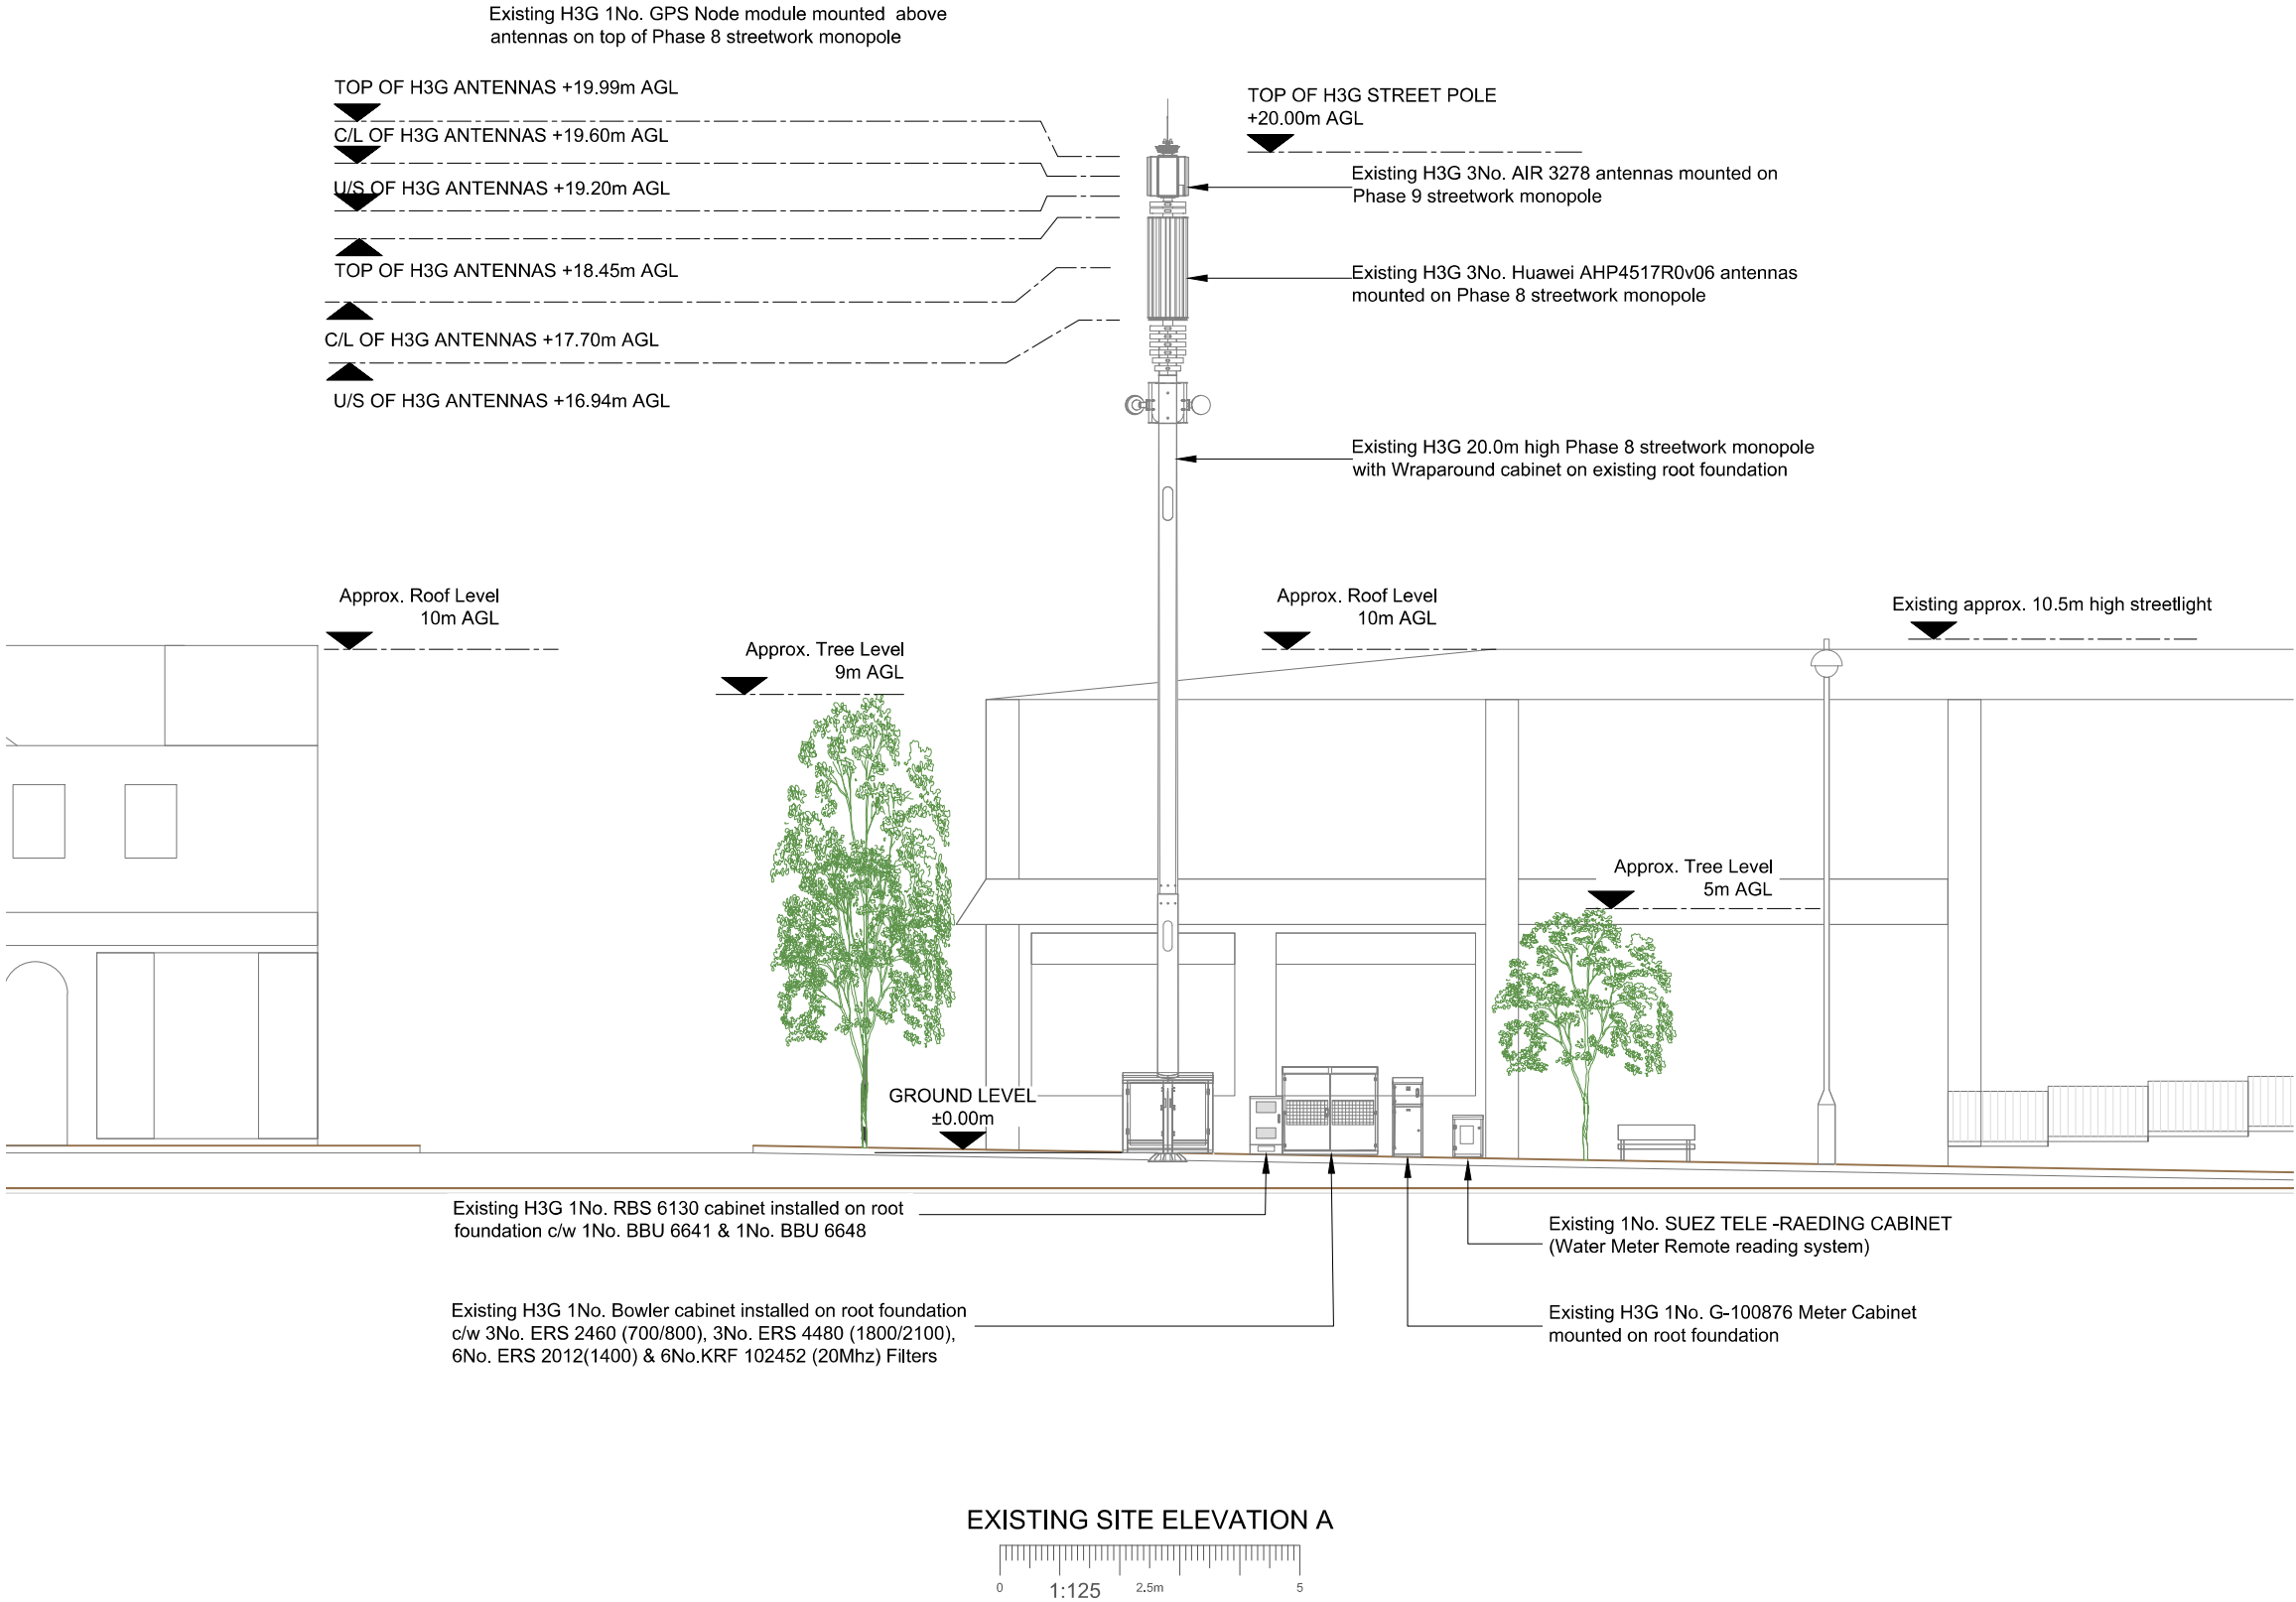

NOTES:
1. ALL DIMENSIONS IN MM UNLESS OTHERWISE NOTED.

V3027016R

Master:	Project:	Purpose of Issue:	Issue:
M001	NNS	DD	A1
Date:	24/08/2026	Revision / Upgrade Description:	
Drawn:	L.Nyengane	First Issue	
Checked:	T. Clifford		
Approved:	M. Venner		



Hutchison 3G UK Limited
Green Park, 450 Longwater Avenue
Reading, RG30 3UR
Tel: 01628 765 000
Fax: 01628 765 001

H3G Base Station Information line:
0845 6043000
Available 8am-8pm Monday to Friday

Design Consultant & Principal Contractor:

BEACONCOMMS

UNIT E3 PITTS CLEAVE INDUSTRIAL ESTATE, TAVISTOCK, DEVON, PL19 0PW
sales@beaconcomms.co.uk Tel: +44 (0)1822 610610

Site Name: **SW EAST STREET**

Site ID: **1633519**

Address: **SW EAST STREET
EAST STREET
HORSHAM, RH12 1HR**

Title: **200 EXISTING SITE ELEVATION**


Project: **NNS**

Purpose of Issue: **DETAILED DESIGN**

EE Cell ID:	MBNL Cell ID:	H3G Cell ID:
81430	HSM109	RH0596

File name: **HSM109_81430_RH0596_H3G_SWKA_DDD_A1**

100mm
50mm
10mm

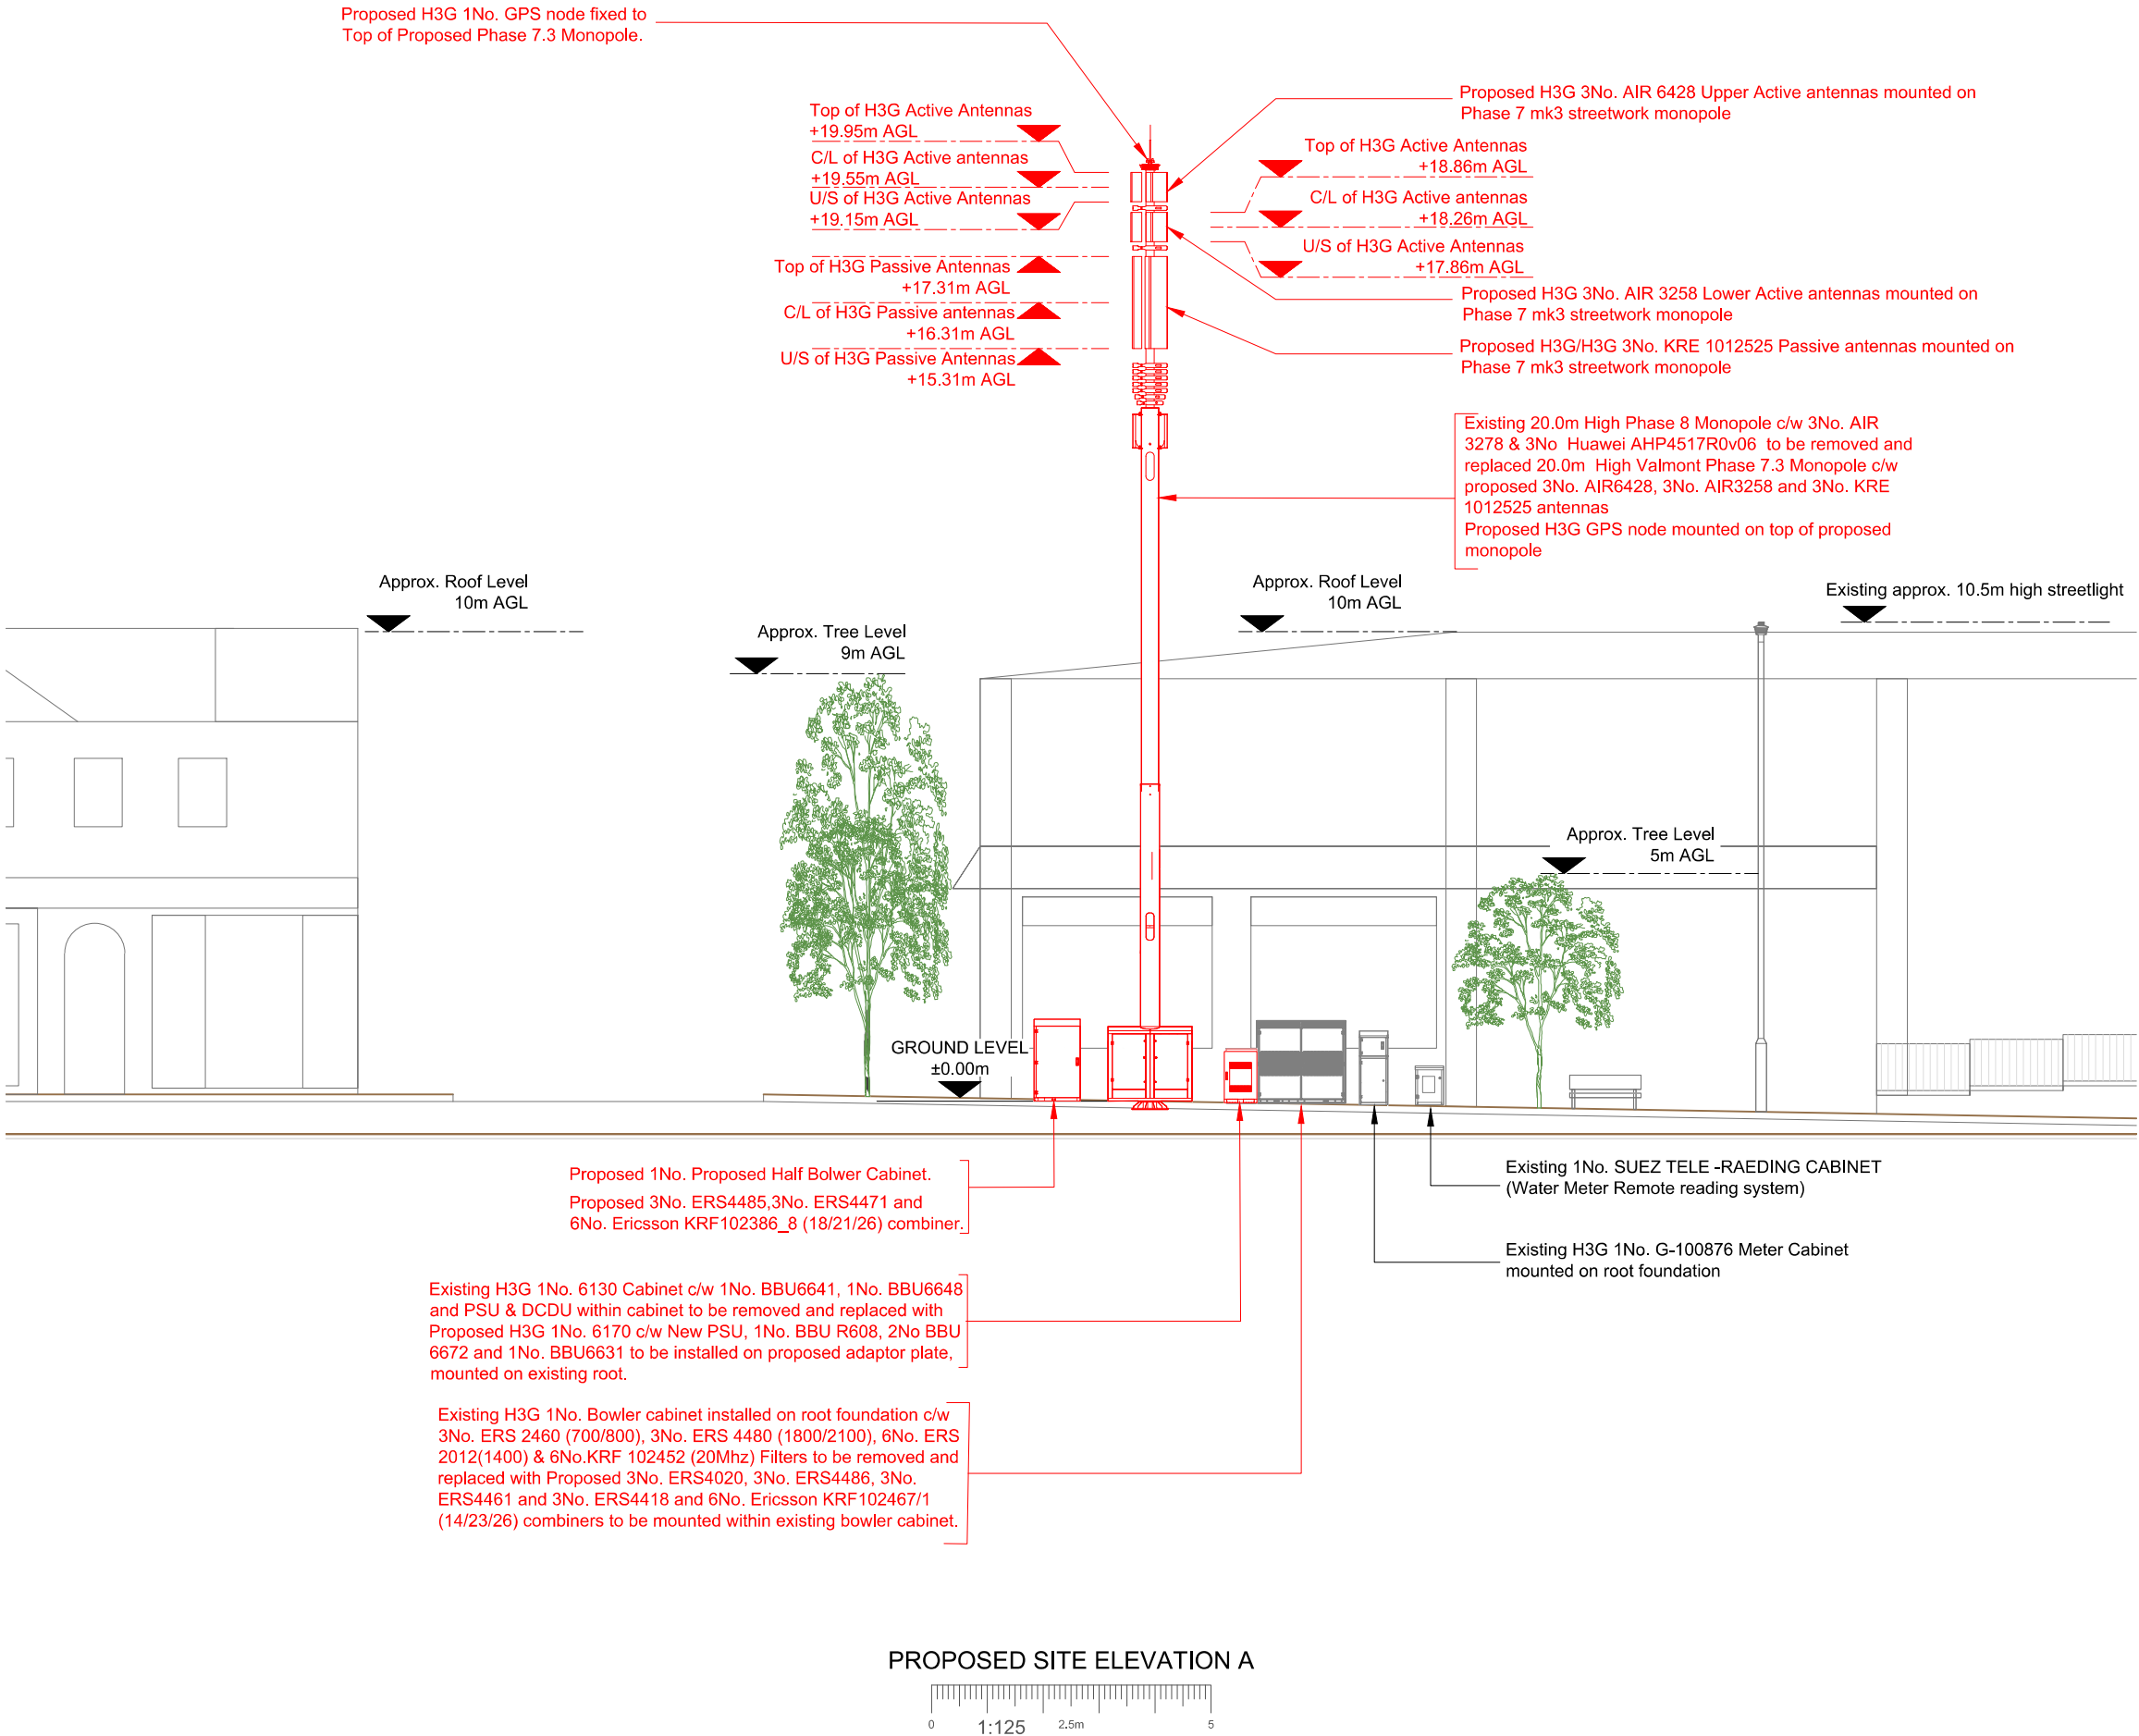

NOTES:
1. ALL DIMENSIONS IN MM UNLESS OTHERWISE NOTED.

V3027016R

Master:	Project:	Purpose of Issue:	Issue:
M001	NNS	DD	A1
Date:	24/08/2026	Revision / Upgrade Description:	
Drawn:	L.Nyengane	First Issue	
Checked:	T. Clifford		
Approved:	M. Venner		



Hutchison 3G UK Limited
Green Park, 450 Longwater Avenue
Reading, RG30 3UR
Tel: 01628 765 000
Fax: 01628 765 001

H3G Base Station Information line:
0845 6043000
Available 8am-8pm Monday to Friday

Design Consultant & Principal Contractor:

**BEACONCOMMS**

UNIT E3 PITTS CLEAVE INDUSTRIAL ESTATE, TAVISTOCK, DEVON, PL19 0PW
sales@beaconcomms.co.uk

Tel: +44 (0)1822 610610

Site Name: **SW EAST STREET**

Site ID: **1633519**

Address:
**SW EAST STREET
EAST STREET
HORSHAM, RH12 1HR**

Title: **250 PROPOSED SITE ELEVATION**

Project: **NNS**

Purpose of Issue: **DETAILED DESIGN**

EE Cell ID:	MBNL Cell ID:	H3G Cell ID:
81430	HSM109	RH0596

File name: **HSM109_81430_RH0596_H3G_SWKA_DDD_A1**