


1:100

METERS SCALE 1:100

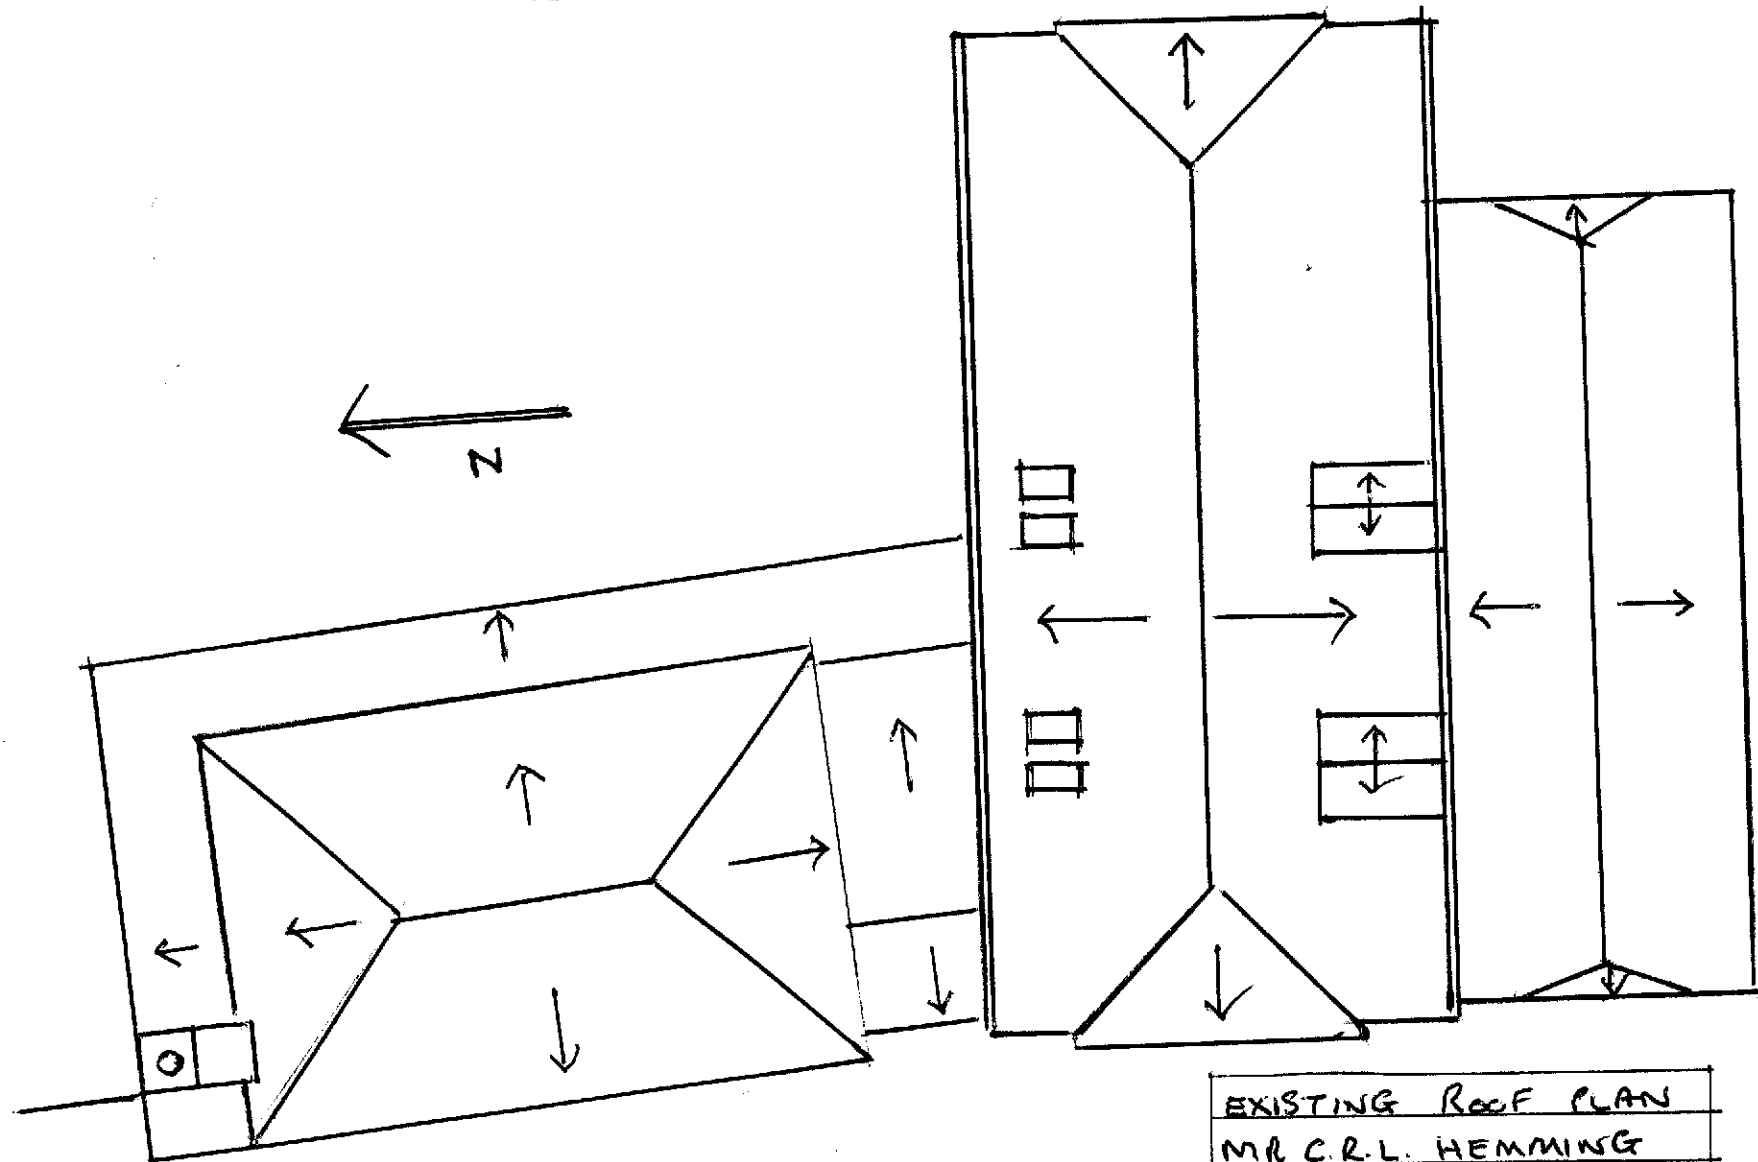

EXISTING ROOF PLAN
MR C.R.L. HEMMING
CHAPEL COTTAGE
NUTHURST STREET
RH 13 & LG