


METERS SCALE 1:50

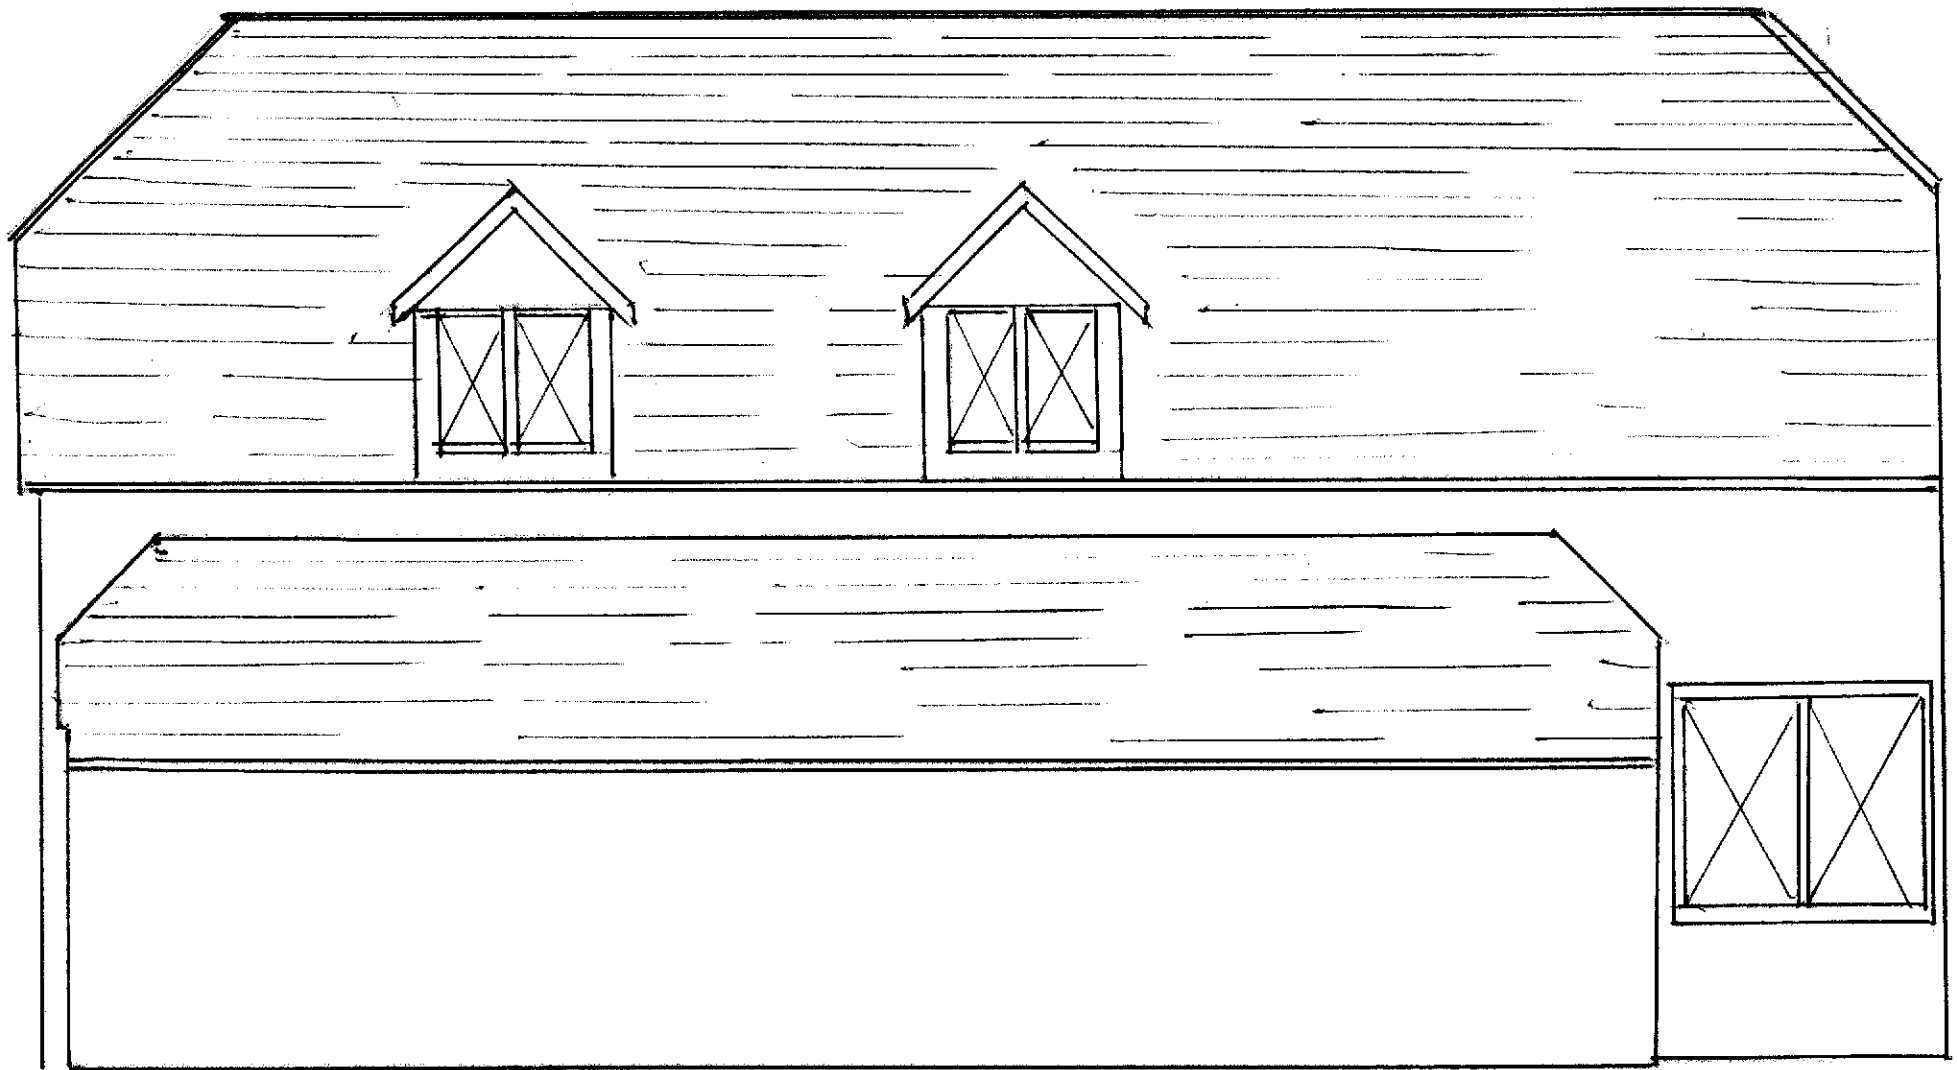

EXISTING SOUTH ELEVATION

MR CAL HEMMING
CHAPEL COTTAGE
NUTHURST STREET
RH13 6RG