


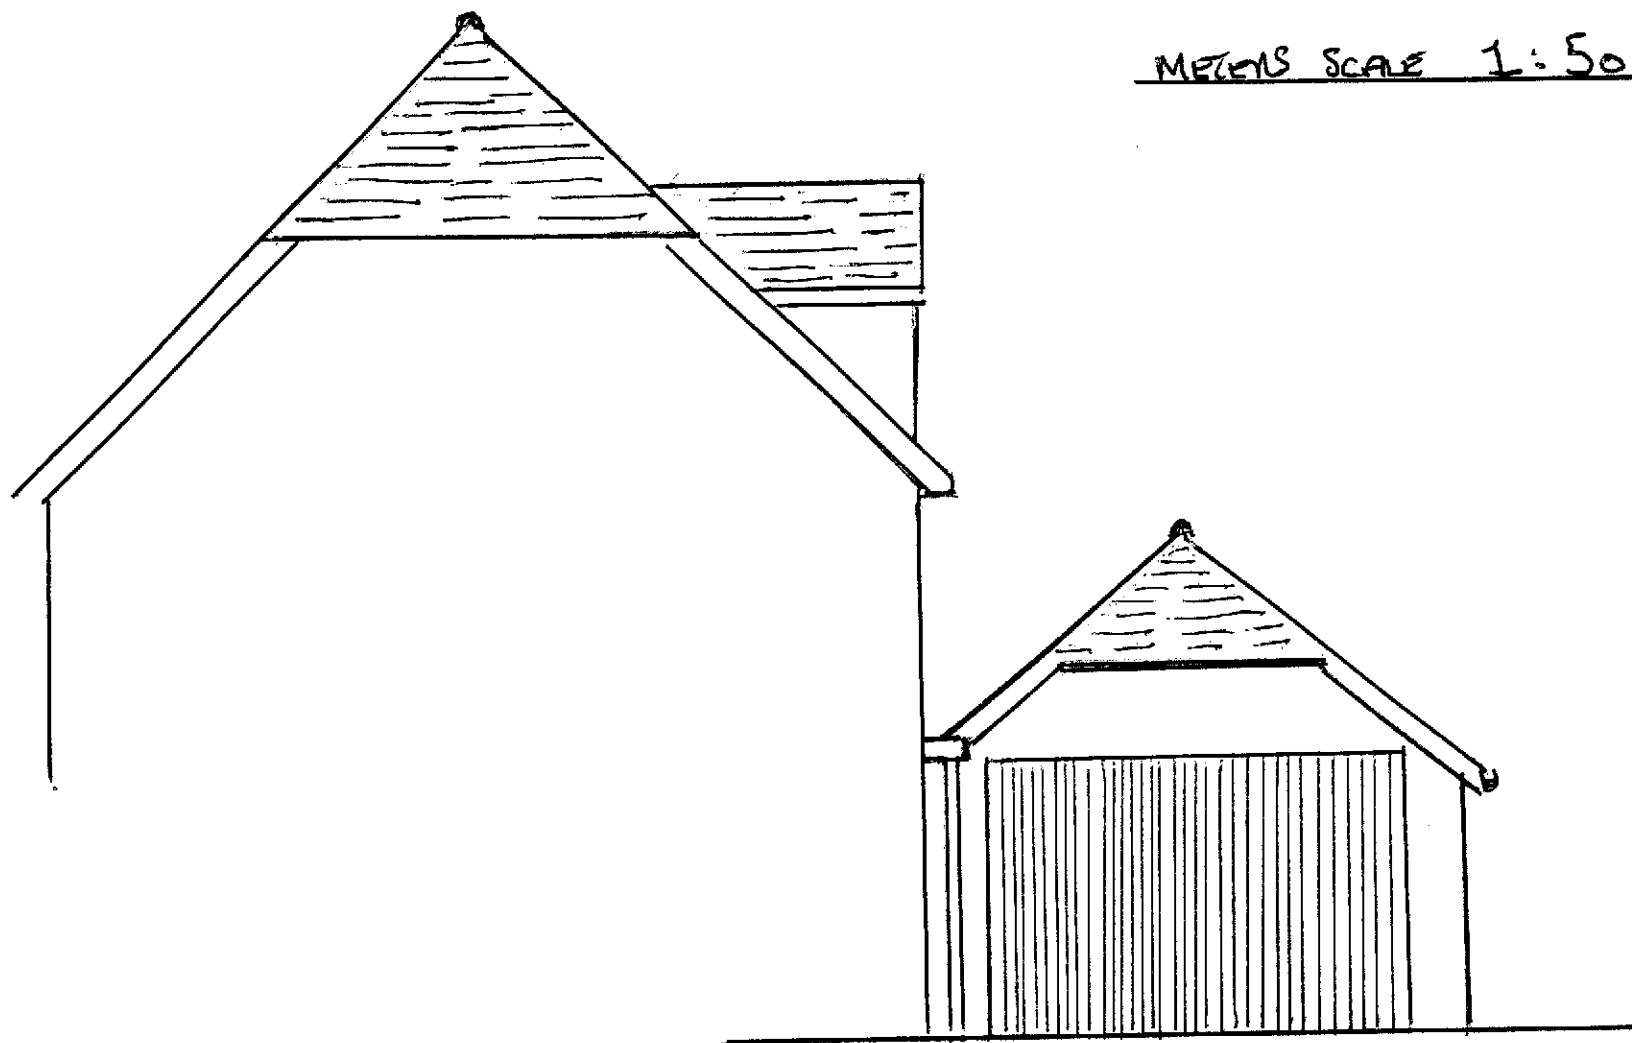

METERS SCALE 1:50

EXISTING WEST ELEVATION FACING NUTHURST STREET

MR C. R. L. HEMMING
CHAPEL COTTAGE
NUTHURST STREET
RH1362G