


Floor Plan

Type 1 Single Garage
Plots 1, 2, 44, 45, 55, 57

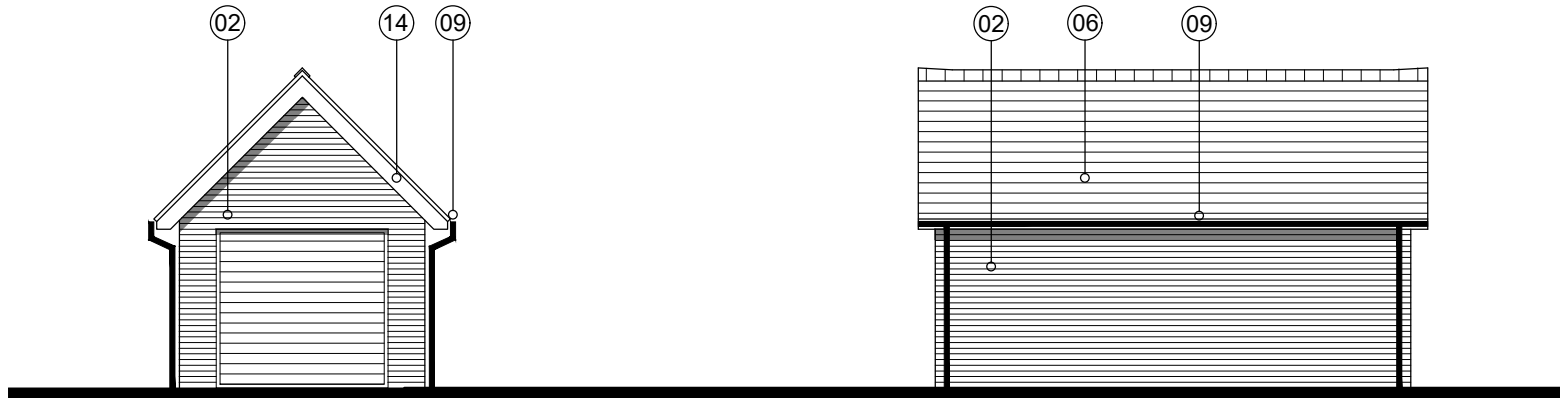


Front Elevation

Type 1 Single Garage
Plots 1, 2, 44, 45, 50, 55, 56, 57

Side A Elevation

Type 1 Single Garage
Plots 1, 2, 44, 45, 50, 55, 56, 57

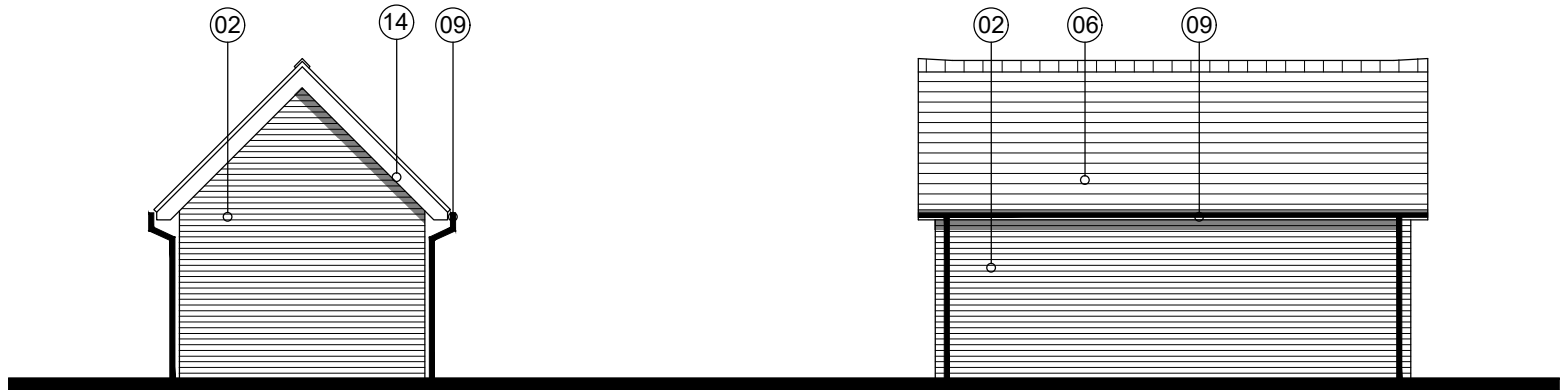


Rear Elevation

Type 1 Single Garage
Plots 1, 2, 44, 45, 55, 56, 57

Side B Elevation

Type 1 Single Garage
Plots 1, 2, 44, 45, 50, 55, 57

Variations

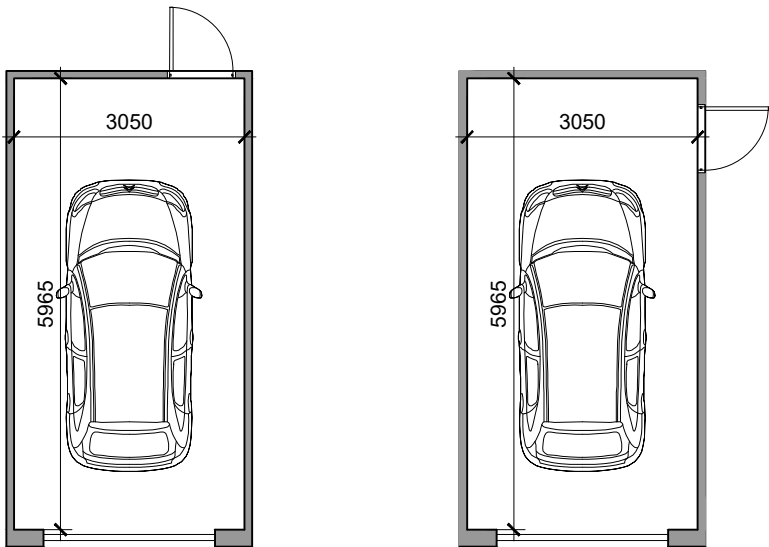


Floor Plan

Type 1 Single Garage Variation
Plot 50

Floor Plan

Type 1 Single Garage Variation
Plot 56

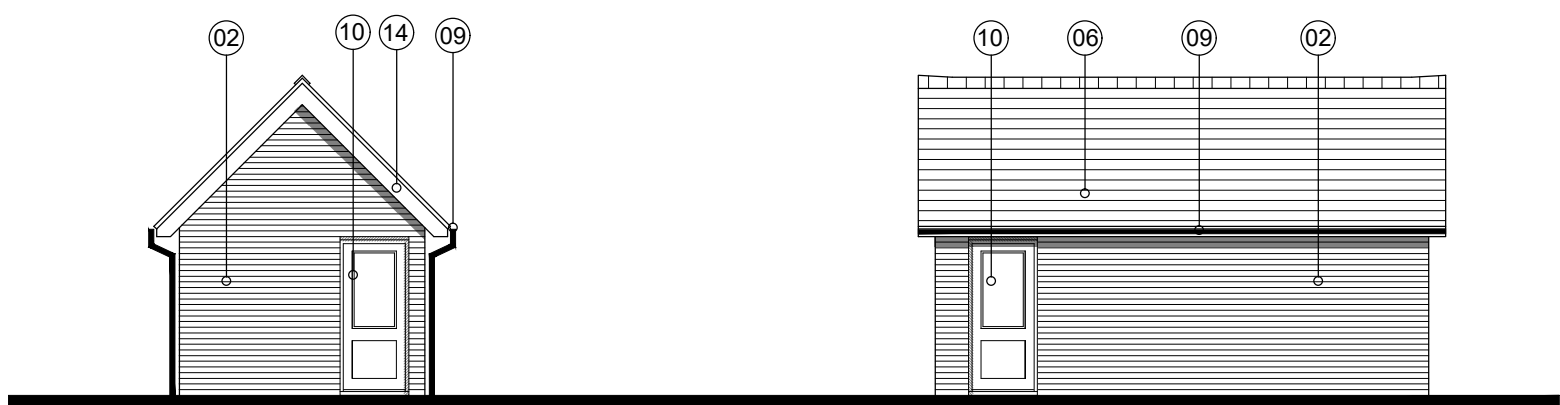

Rear Elevation

Type 1 Single Garage Variation
Plot 50

Side B Elevation

Type 1 Single Garage Variation
Plot 56

Materials Key:		
1 - Victorian Red Brick	10 - Timber Garage Door	16 - GRP Box Dormer
2 - Red Multi Brick	11 - Voussoir Brick Flat Arch	17 - Angled Plain Clay Ridge Tiles
3 - Tile Hung Cladding	12 - Triple Corbel Course to Gable with Bedded Verge and Middle Dentil Course	18 - Recessed Brick Panel
4 - White Weatherboarding	13 - Lead Flashing	19 - Single Projecting Stretcher Course
5 - Creasing Tile Cill	14 - Grey Barge Board	20 - Tile Crease Detail to Gable
6 - Red Clay Roofing Tiles	15 - Triple String Course with Central Dentil Header Detail	
7 - Brown Clay Roofing Tiles		
8 - White Window/Doors		
9 - Black Rainwater Goods		

© ECE Architecture Limited. No dimensions to be scaled from drawing except for the purposes of Planning Applications. The contractor should check all dimensions on site. It is the contractors responsibility to ensure compliance with Building Regulations.

Client's Name
Landacre Developments
(Ashington) Ltd

Job Title
Chanctonbury Nursery, Ashington

Drawing Title
Garages Floor Plans &
Elevations Type 1

Scale
1:100 @ A3
metres 1 2 3 4

Drawn FS	Checked SLG	Date 05.11.21
Job No 7071	Drawing No PL-62	Rev A

Status
APPROVAL

CDM 2015 Health & Safety Information:
This information relates only to 'Significant Hazards' identified on this drawing and is to be read in conjunction with the Designer's Hazard Register.