

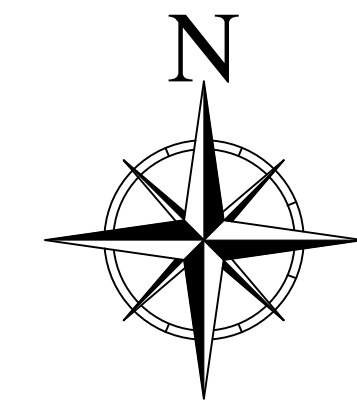


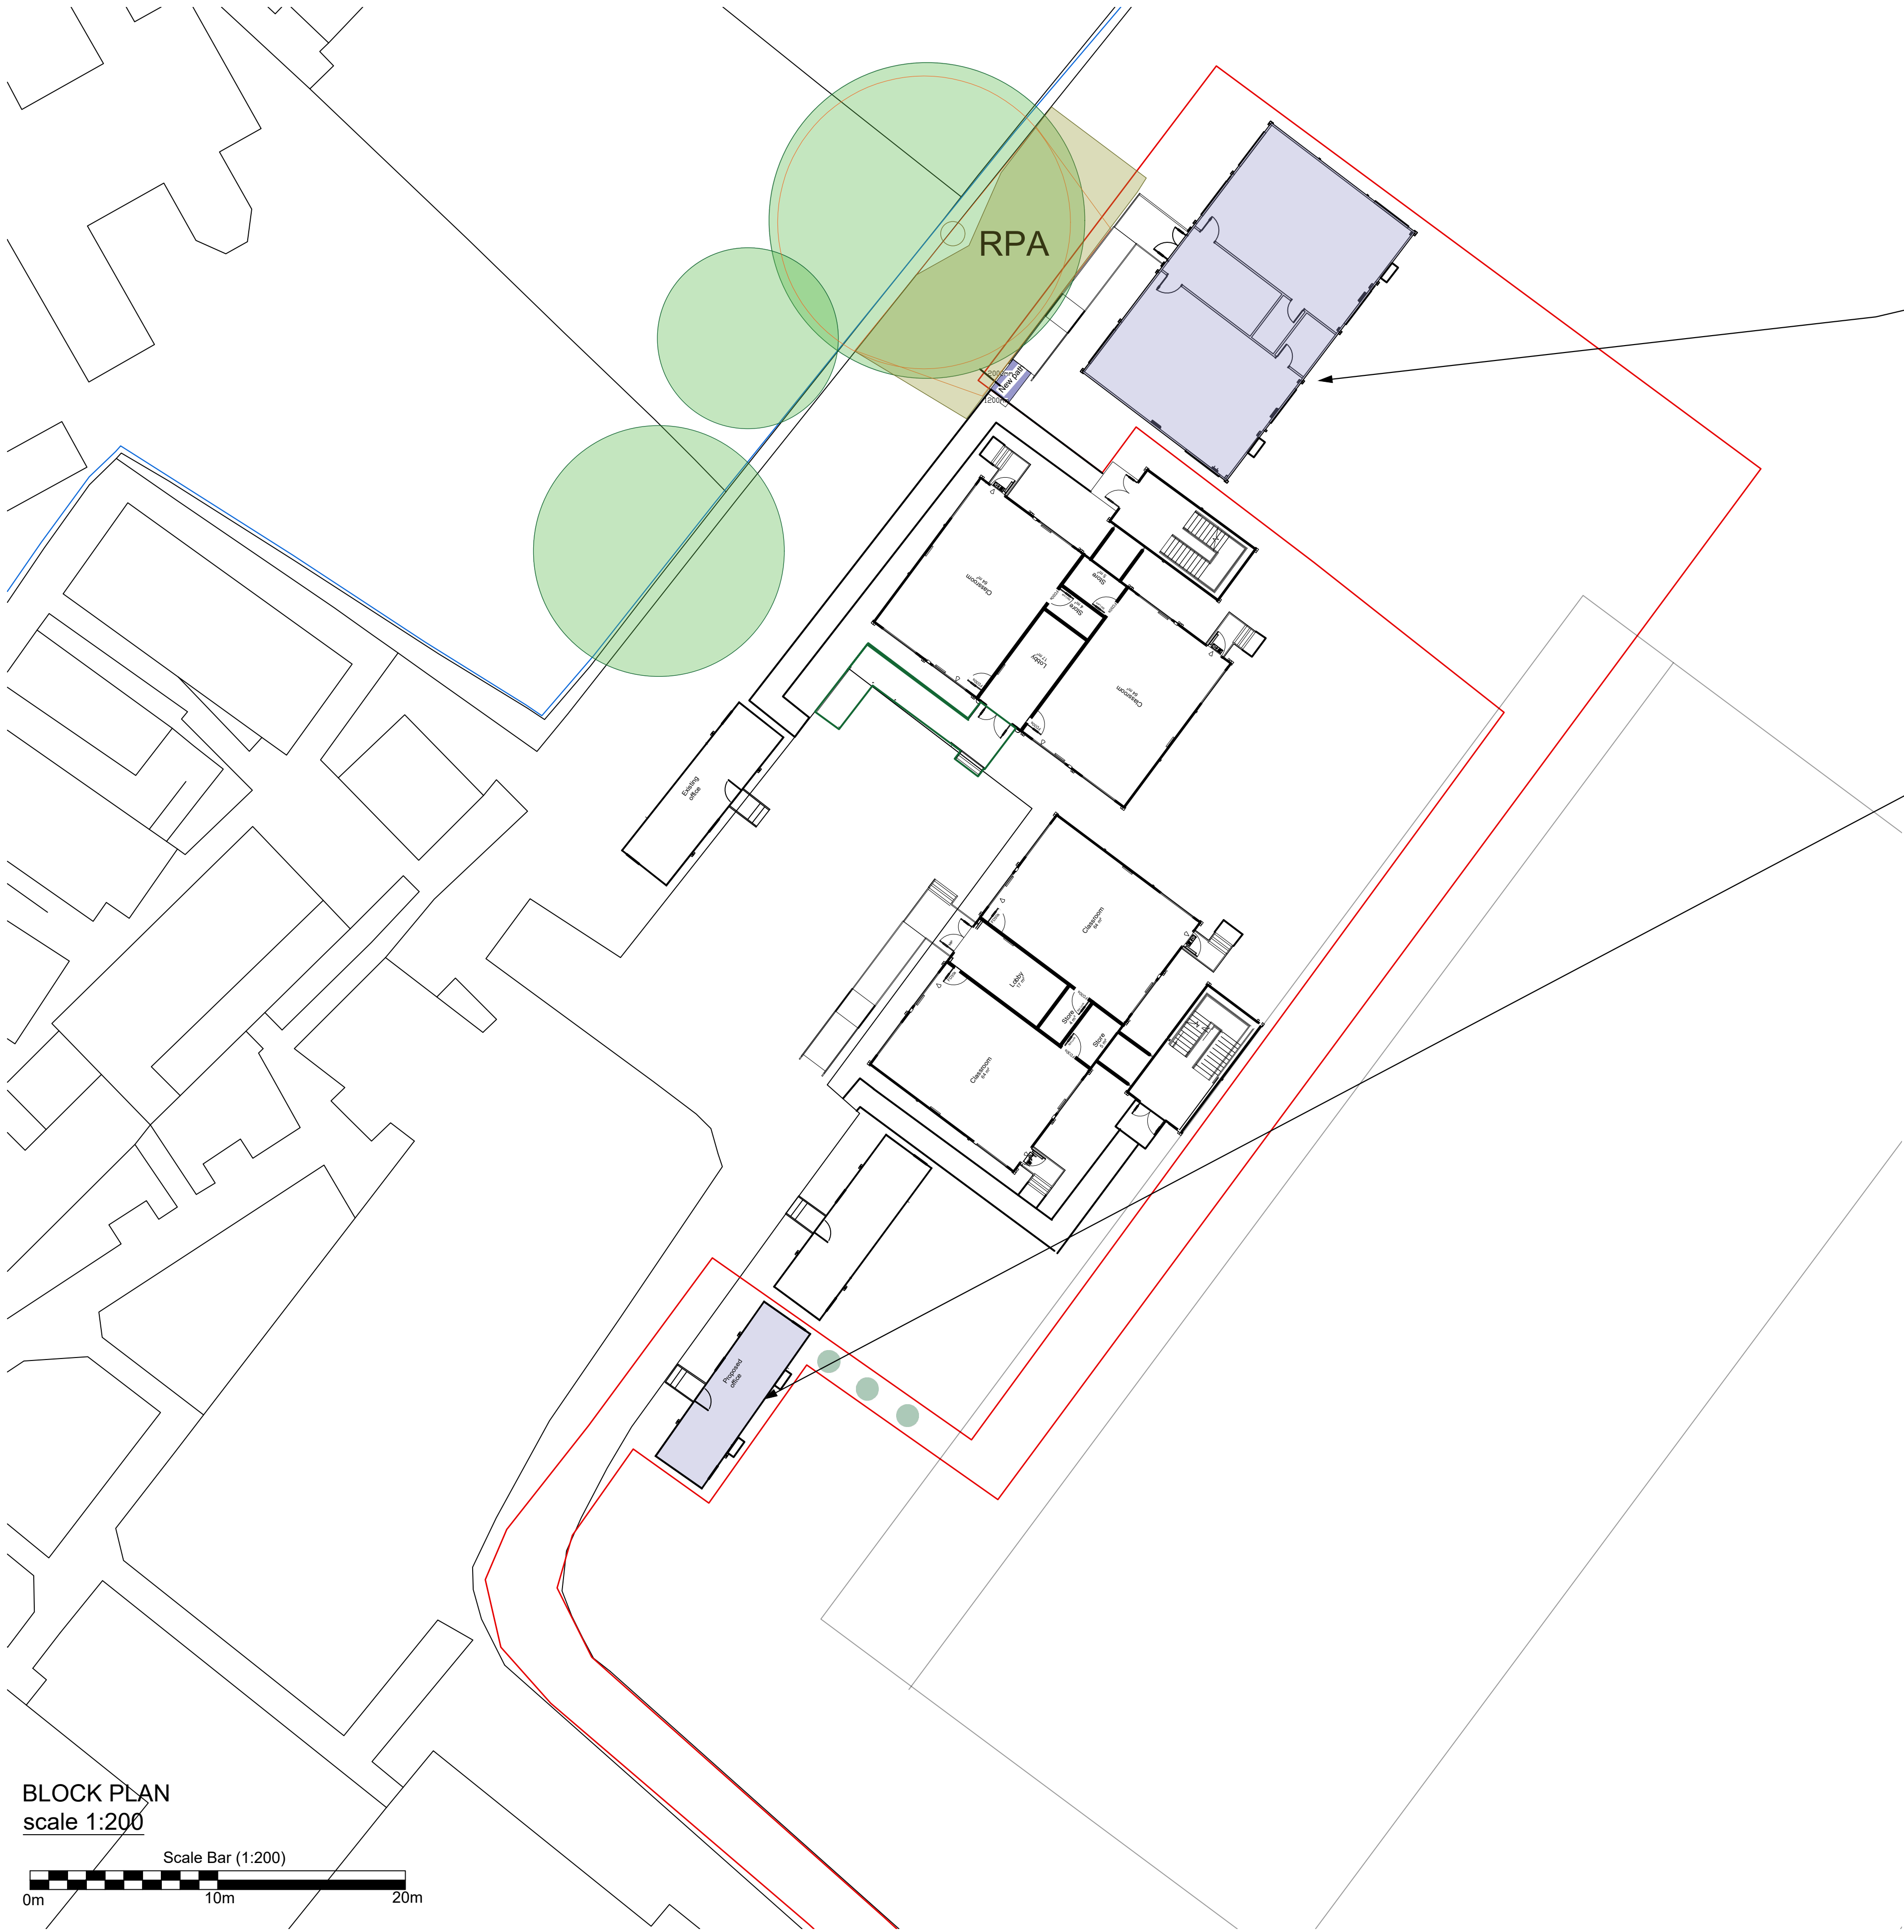

Location of a new
Portakabin Double
Classroom Building.

Location of the
additional office
building.

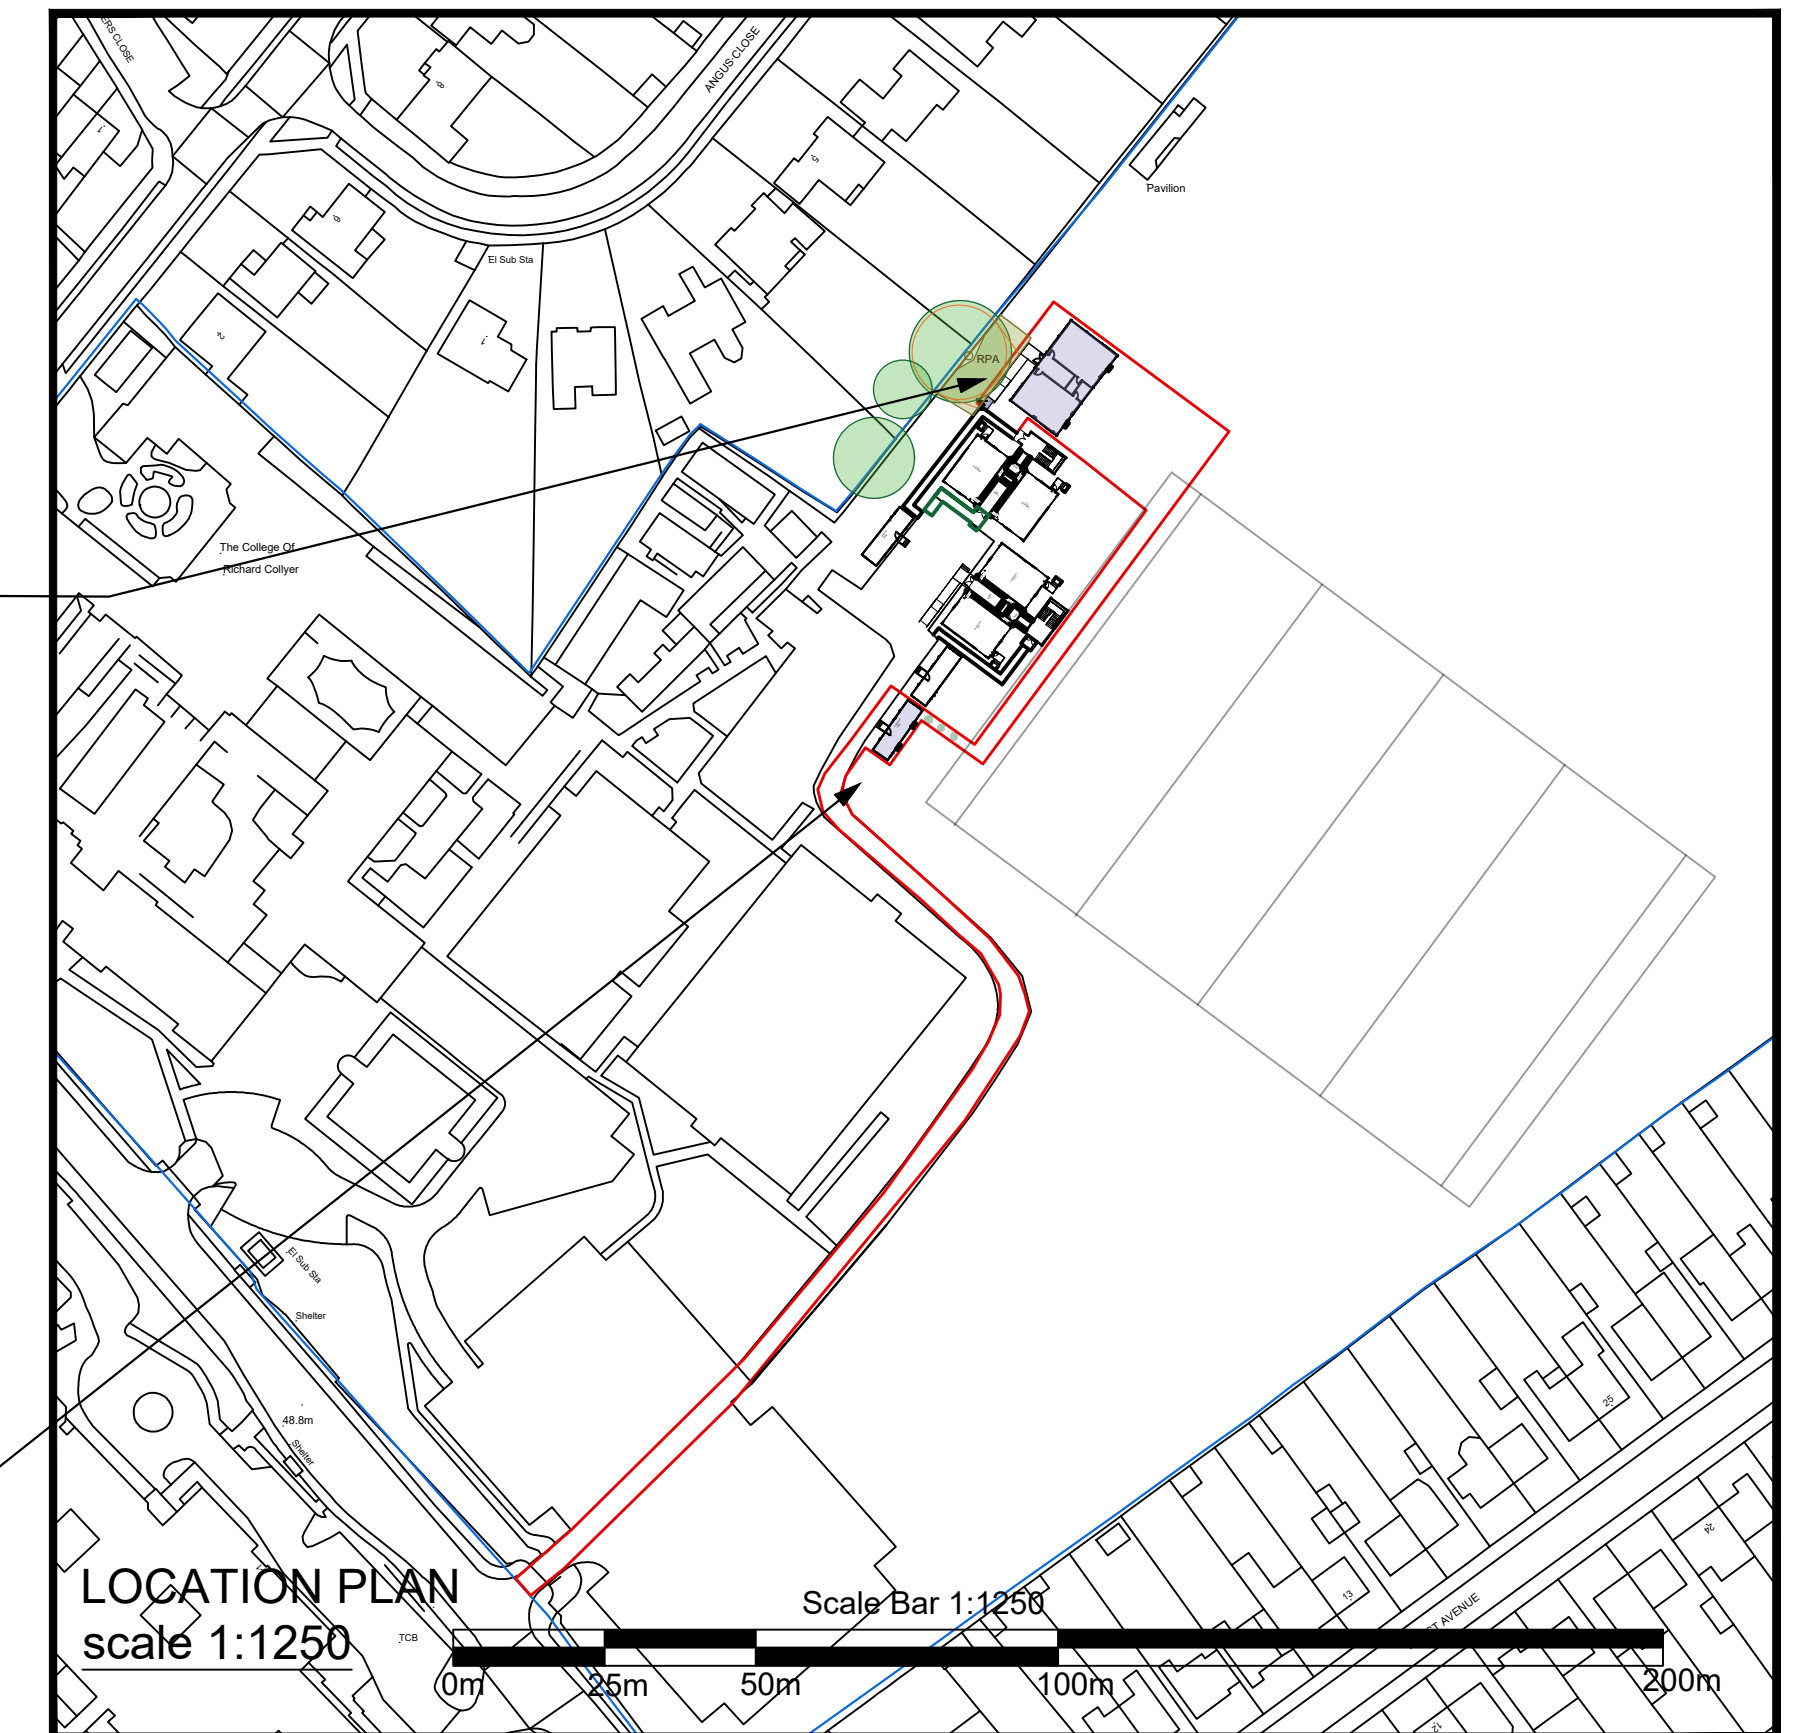

© Crown Copyright 2006
Reproduction in whole or in part is prohibited
without the prior permission of Ordnance Survey.

Portakabin

Title
Tree Protection Plan
The College of Richard Collyer

Date: 22.06.2026
Scale : 1:200 & 1:1250 @ A1
Drawing Number
02.TPP 01KT

NOTES:
- Site plan is based on existing Ordnance Survey information
- Responsibility is not accepted for errors made by others in scaling from this drawing. Contractors must check all dimensions on site. Discrepancies must be reported to the drawing owner before proceeding.

KEY:
- Application Boundary
- Area owned by client but not in application

Rev.	Date	Notes	

Portakabin Limited 2000
This drawing is the property of Portakabin Limited,
it must not be copied or reproduced or divulged
to anyone without written permission.