



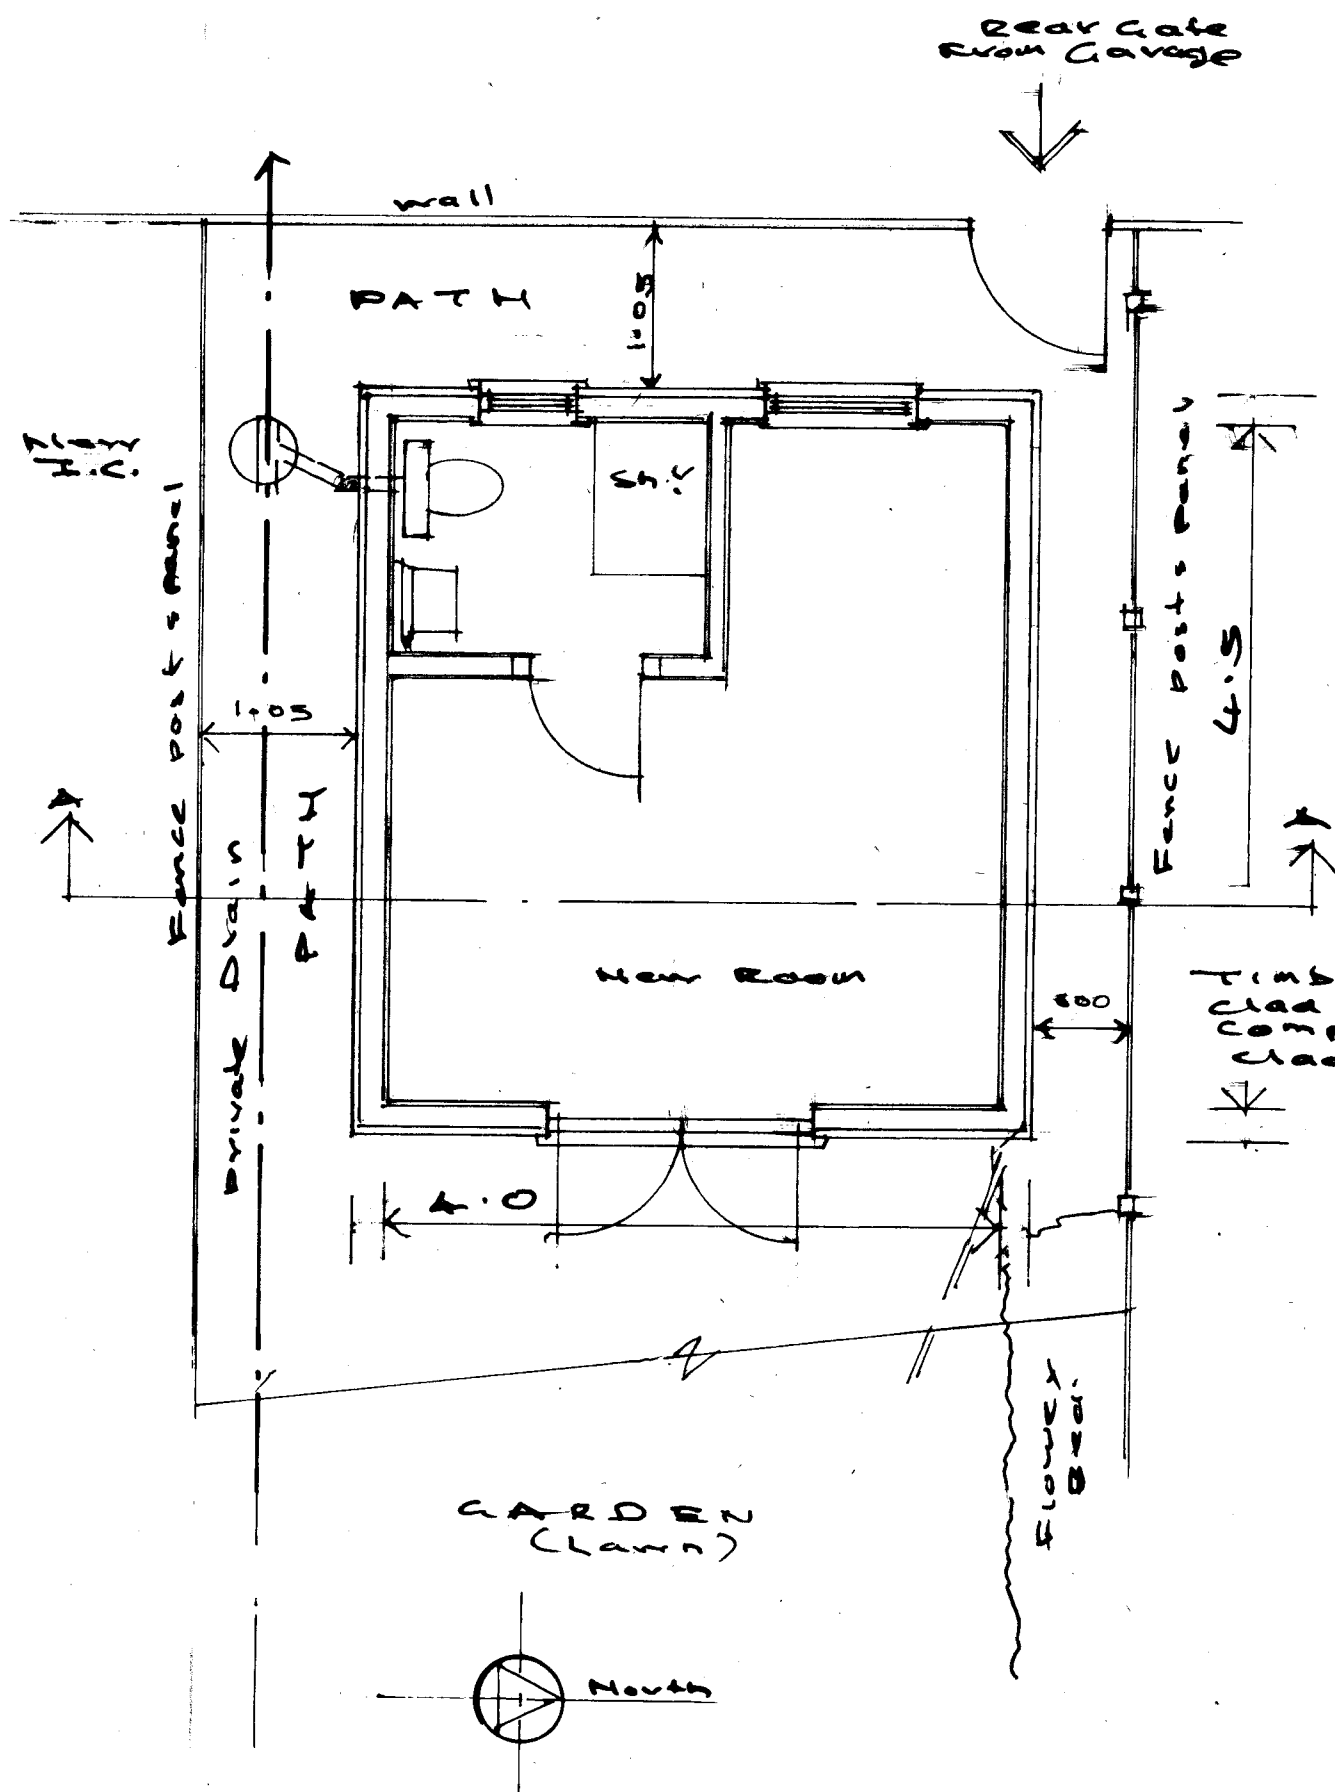

0 1 2 3 4 5
METRES

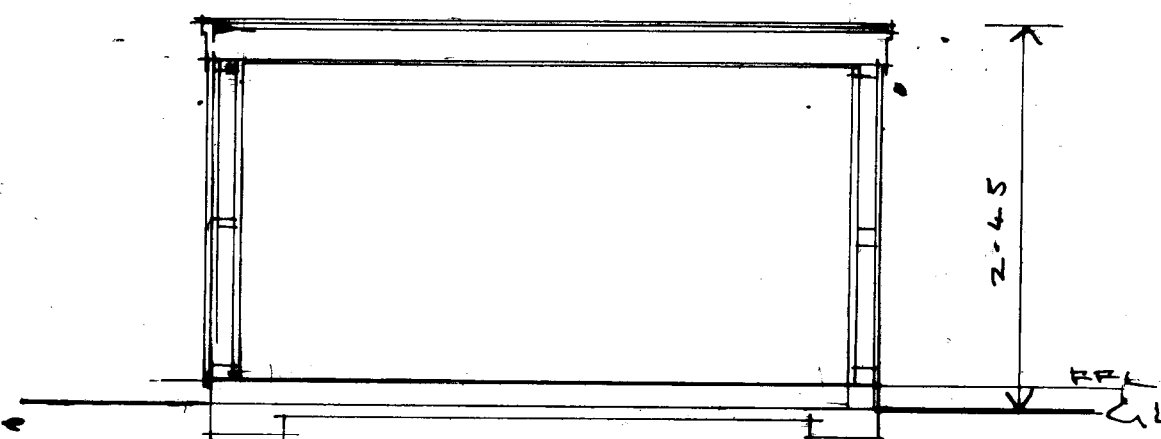

SECTION A-A

Floor plans and Section		PHILIP J CLAY ARCHITECTURAL DESIGN		
Project: Garden Room 51 Pound Lane Upper Beeding West Sussex		TELEPHONE -01903 815889 E-Mail phillipclay@sky.com		
CLIENTS: Mr and Mrs Galley	Scale/plan size 1:50 at A3	DWG. NO. 2353 - 1	Date feb 2026	