





PROPOSED GROUND FLOOR PLAN

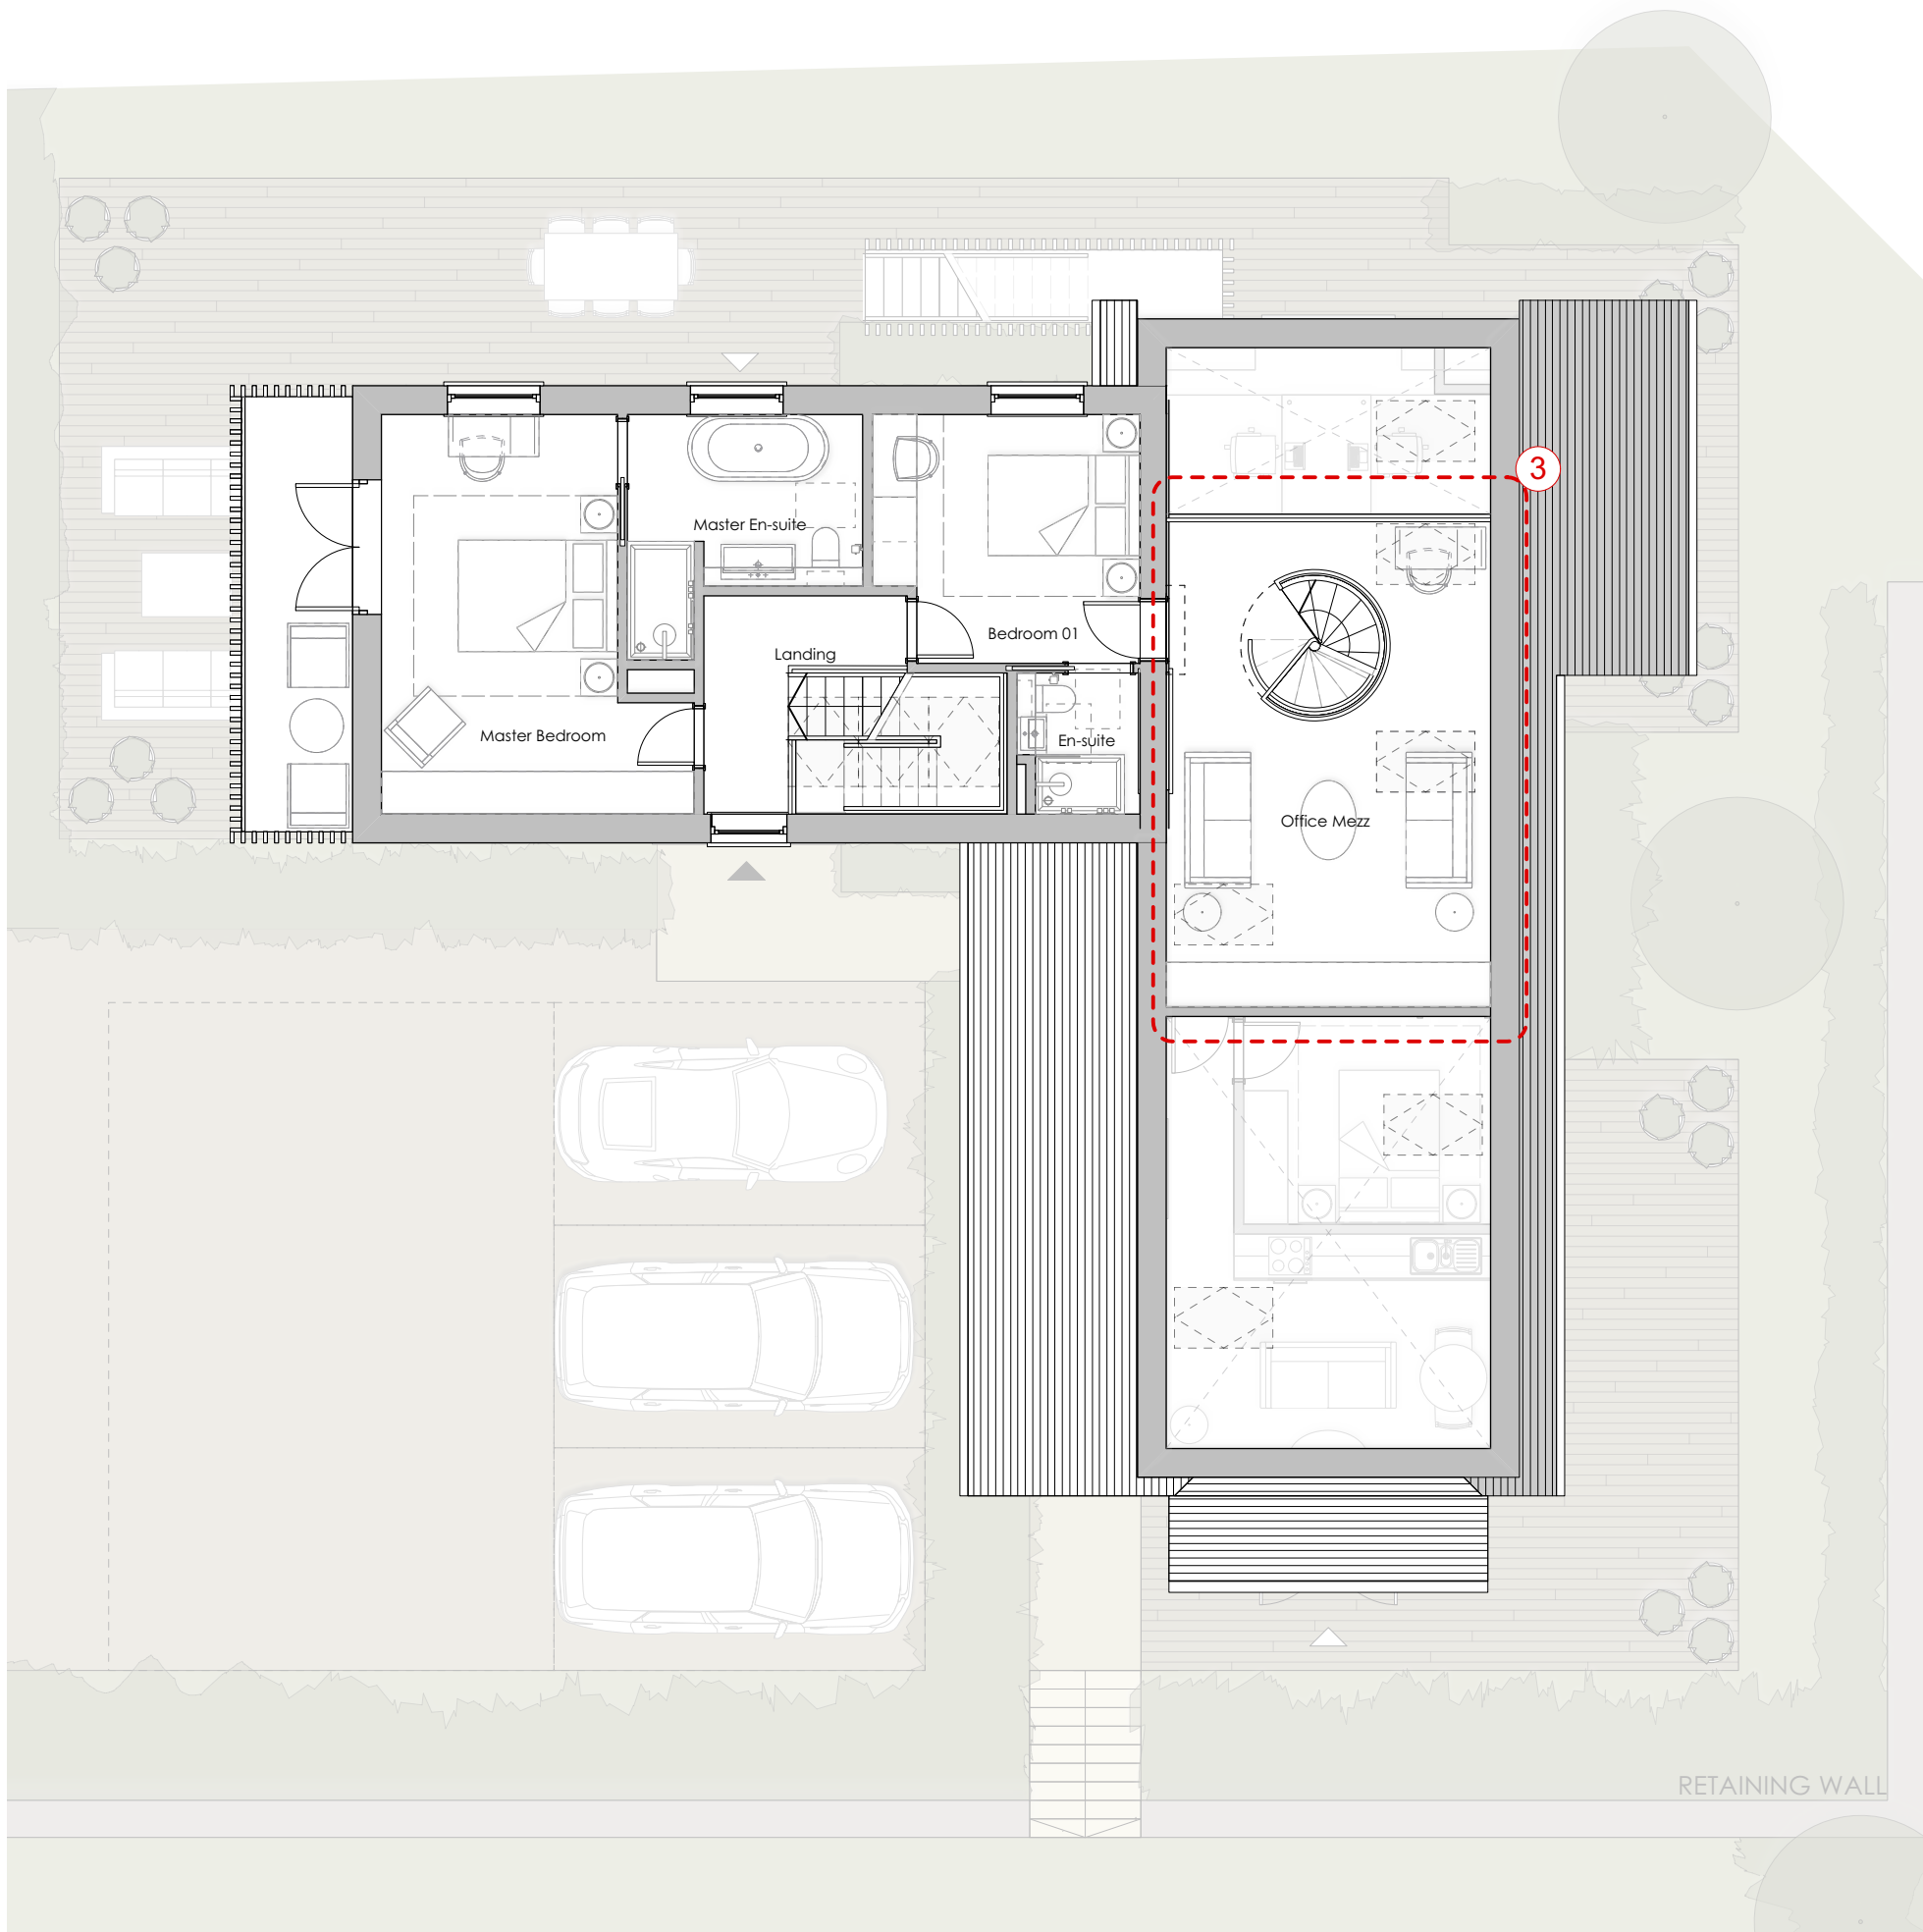


PROPOSED FIRST FLOOR PLAN

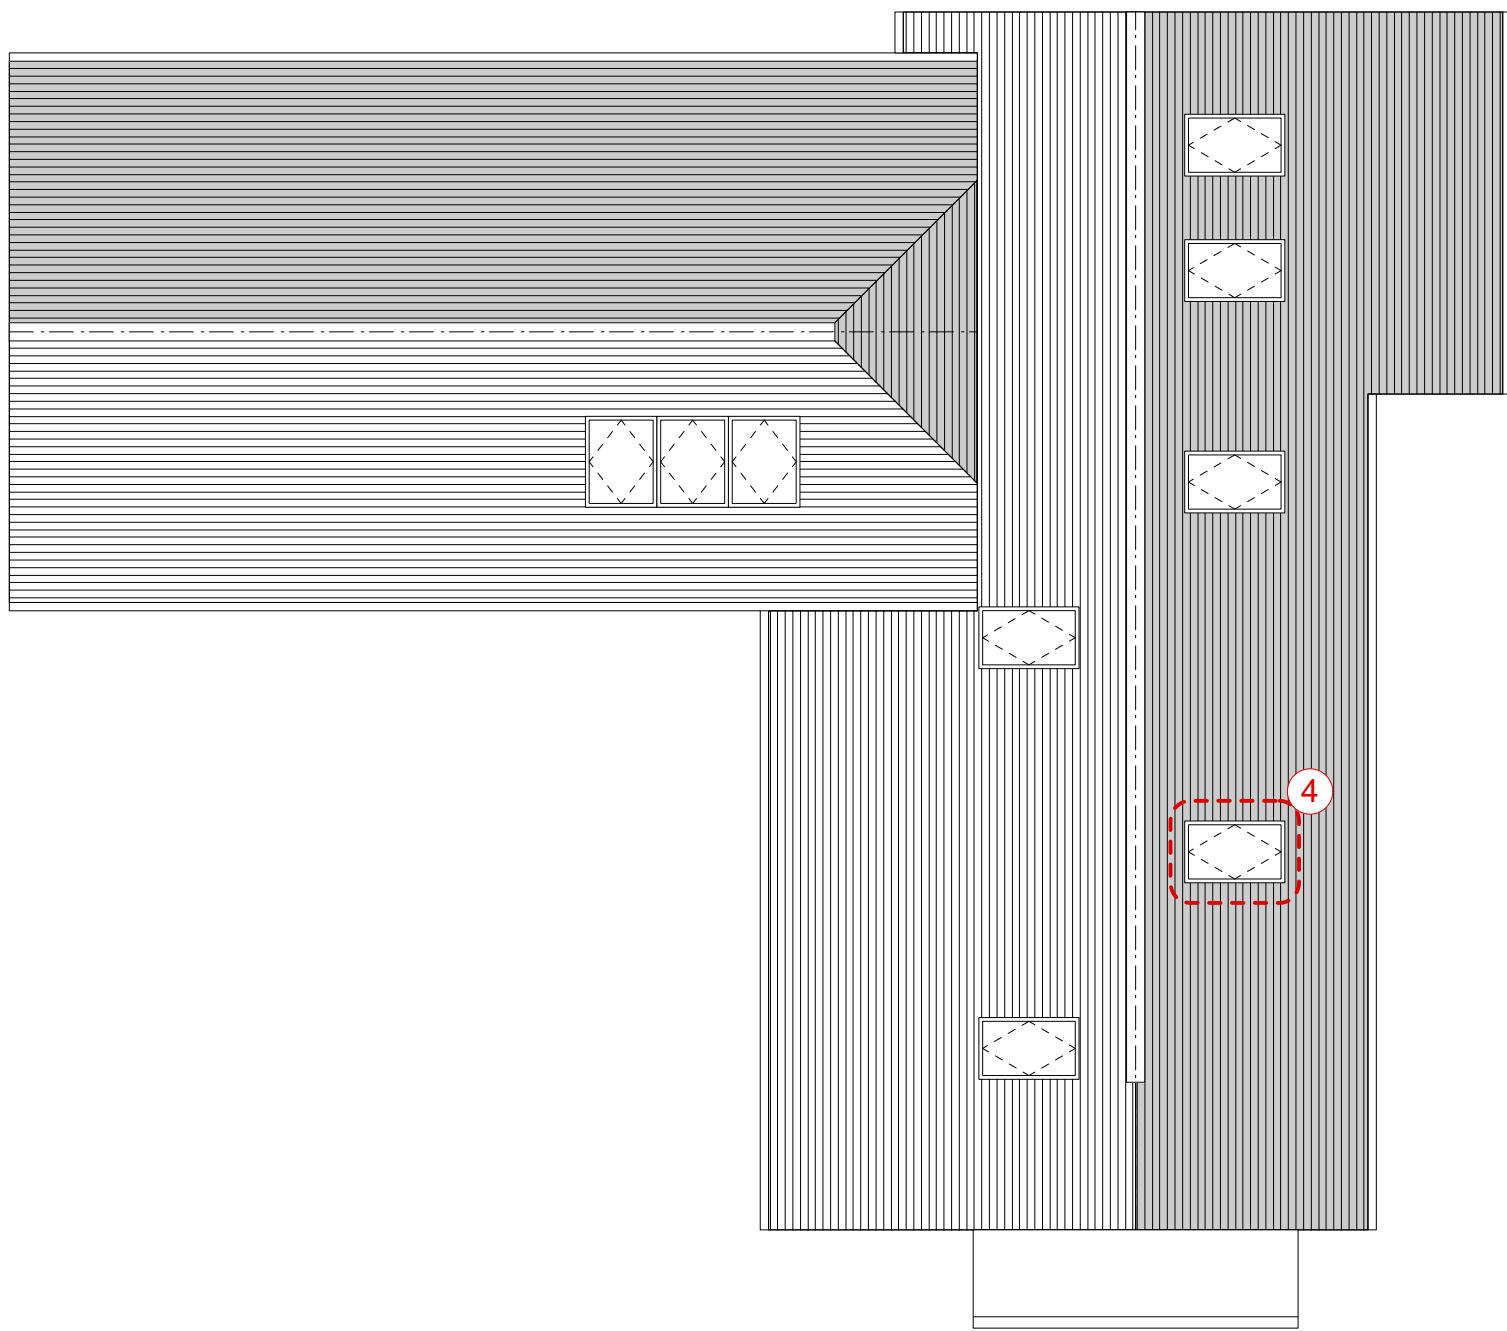

PROPOSED ROOF PLAN

FOR PLANNING
PURPOSES ONLY

NOT FOR CONSTRUCTION

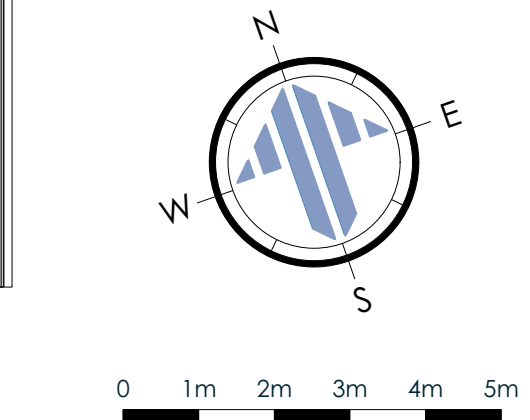

- KEY
- 1 Brick pier added
 - 2 Brick pier omitted
 - 3 Office mezzanine extended
 - 4 Rooflight/s added
 - 5 Rafter feet extended
 - 6 Timber cladding removed
 - 7 Balustrade added



PROPOSED SOUTH ELEVATION (FRONT)



PROPOSED WEST ELEVATION (SIDE)



PROPOSED NORTH ELEVATION (REAR)



PROPOSED EAST ELEVATION (SIDE)

REV.	DATE.	BY.	AMENDMENT.	CHK.
PLANNING				
 2 Lucastes Mews, Paddockhall Road, Haywards Heath, West Sussex, RH16 1HE (01444) 452604 hh@gouldbaxter.co.uk www.gouldbaxter.co.uk				
NOTES: DO NOT SCALE OFF THIS DRAWING UNLESS FOR PLANNING PURPOSES. CHECK ALL DIMENSIONS ON SITE BEFORE ANY WORK IS COMMENCED. ALL GOODS MATERIALS AND WORKMANSHIP MUST CONFORM WITH CURRENT BUILDING REGULATIONS, BRITISH STANDARDS AND CODES OF PRACTICE. COPYRIGHT OF THIS DRAWING IS RETAINED BY GOULD BAXTER AND IT MUST NOT BE REPRODUCED WITHOUT WRITTEN CONSENT.				
CLIENT: Amy Stovold & Simon Staempfli				
PROJECT: New Dwelling Winterfold Farm Winland Road Rusper, RH12 4QU				
DRAWING: Proposed Amendments				
DATE: 13/07/2026	SCALE: 1:100 @A1	DRAWN BY: JL	CHECKED BY: MC	
JOB NO. GH724	DRAWING NO. PL06	REV. -		