


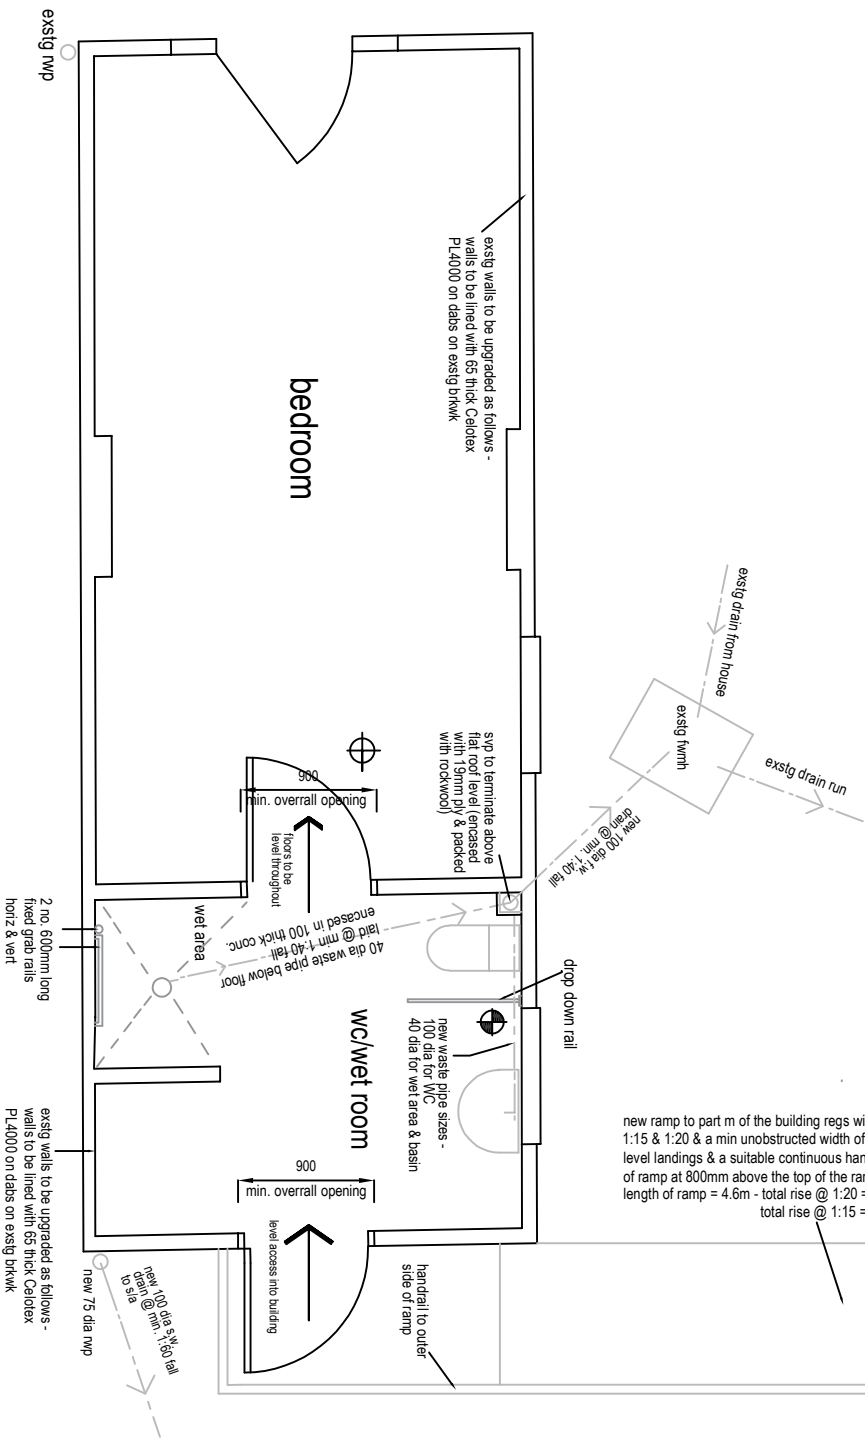

scale 1:50

proposed floor plan

extract vent - 60 litres/second
extract to terminate above flat roof level

63 cedar drive, southwater

note: all electrical installations to be in accordance with part P of the building regs - appropriate certification to be provided prior to completion

note: mains operated smoke alarm to be fitted