


NOTES:-

SITE AREA: 34.6sqm
Application boundary: _____

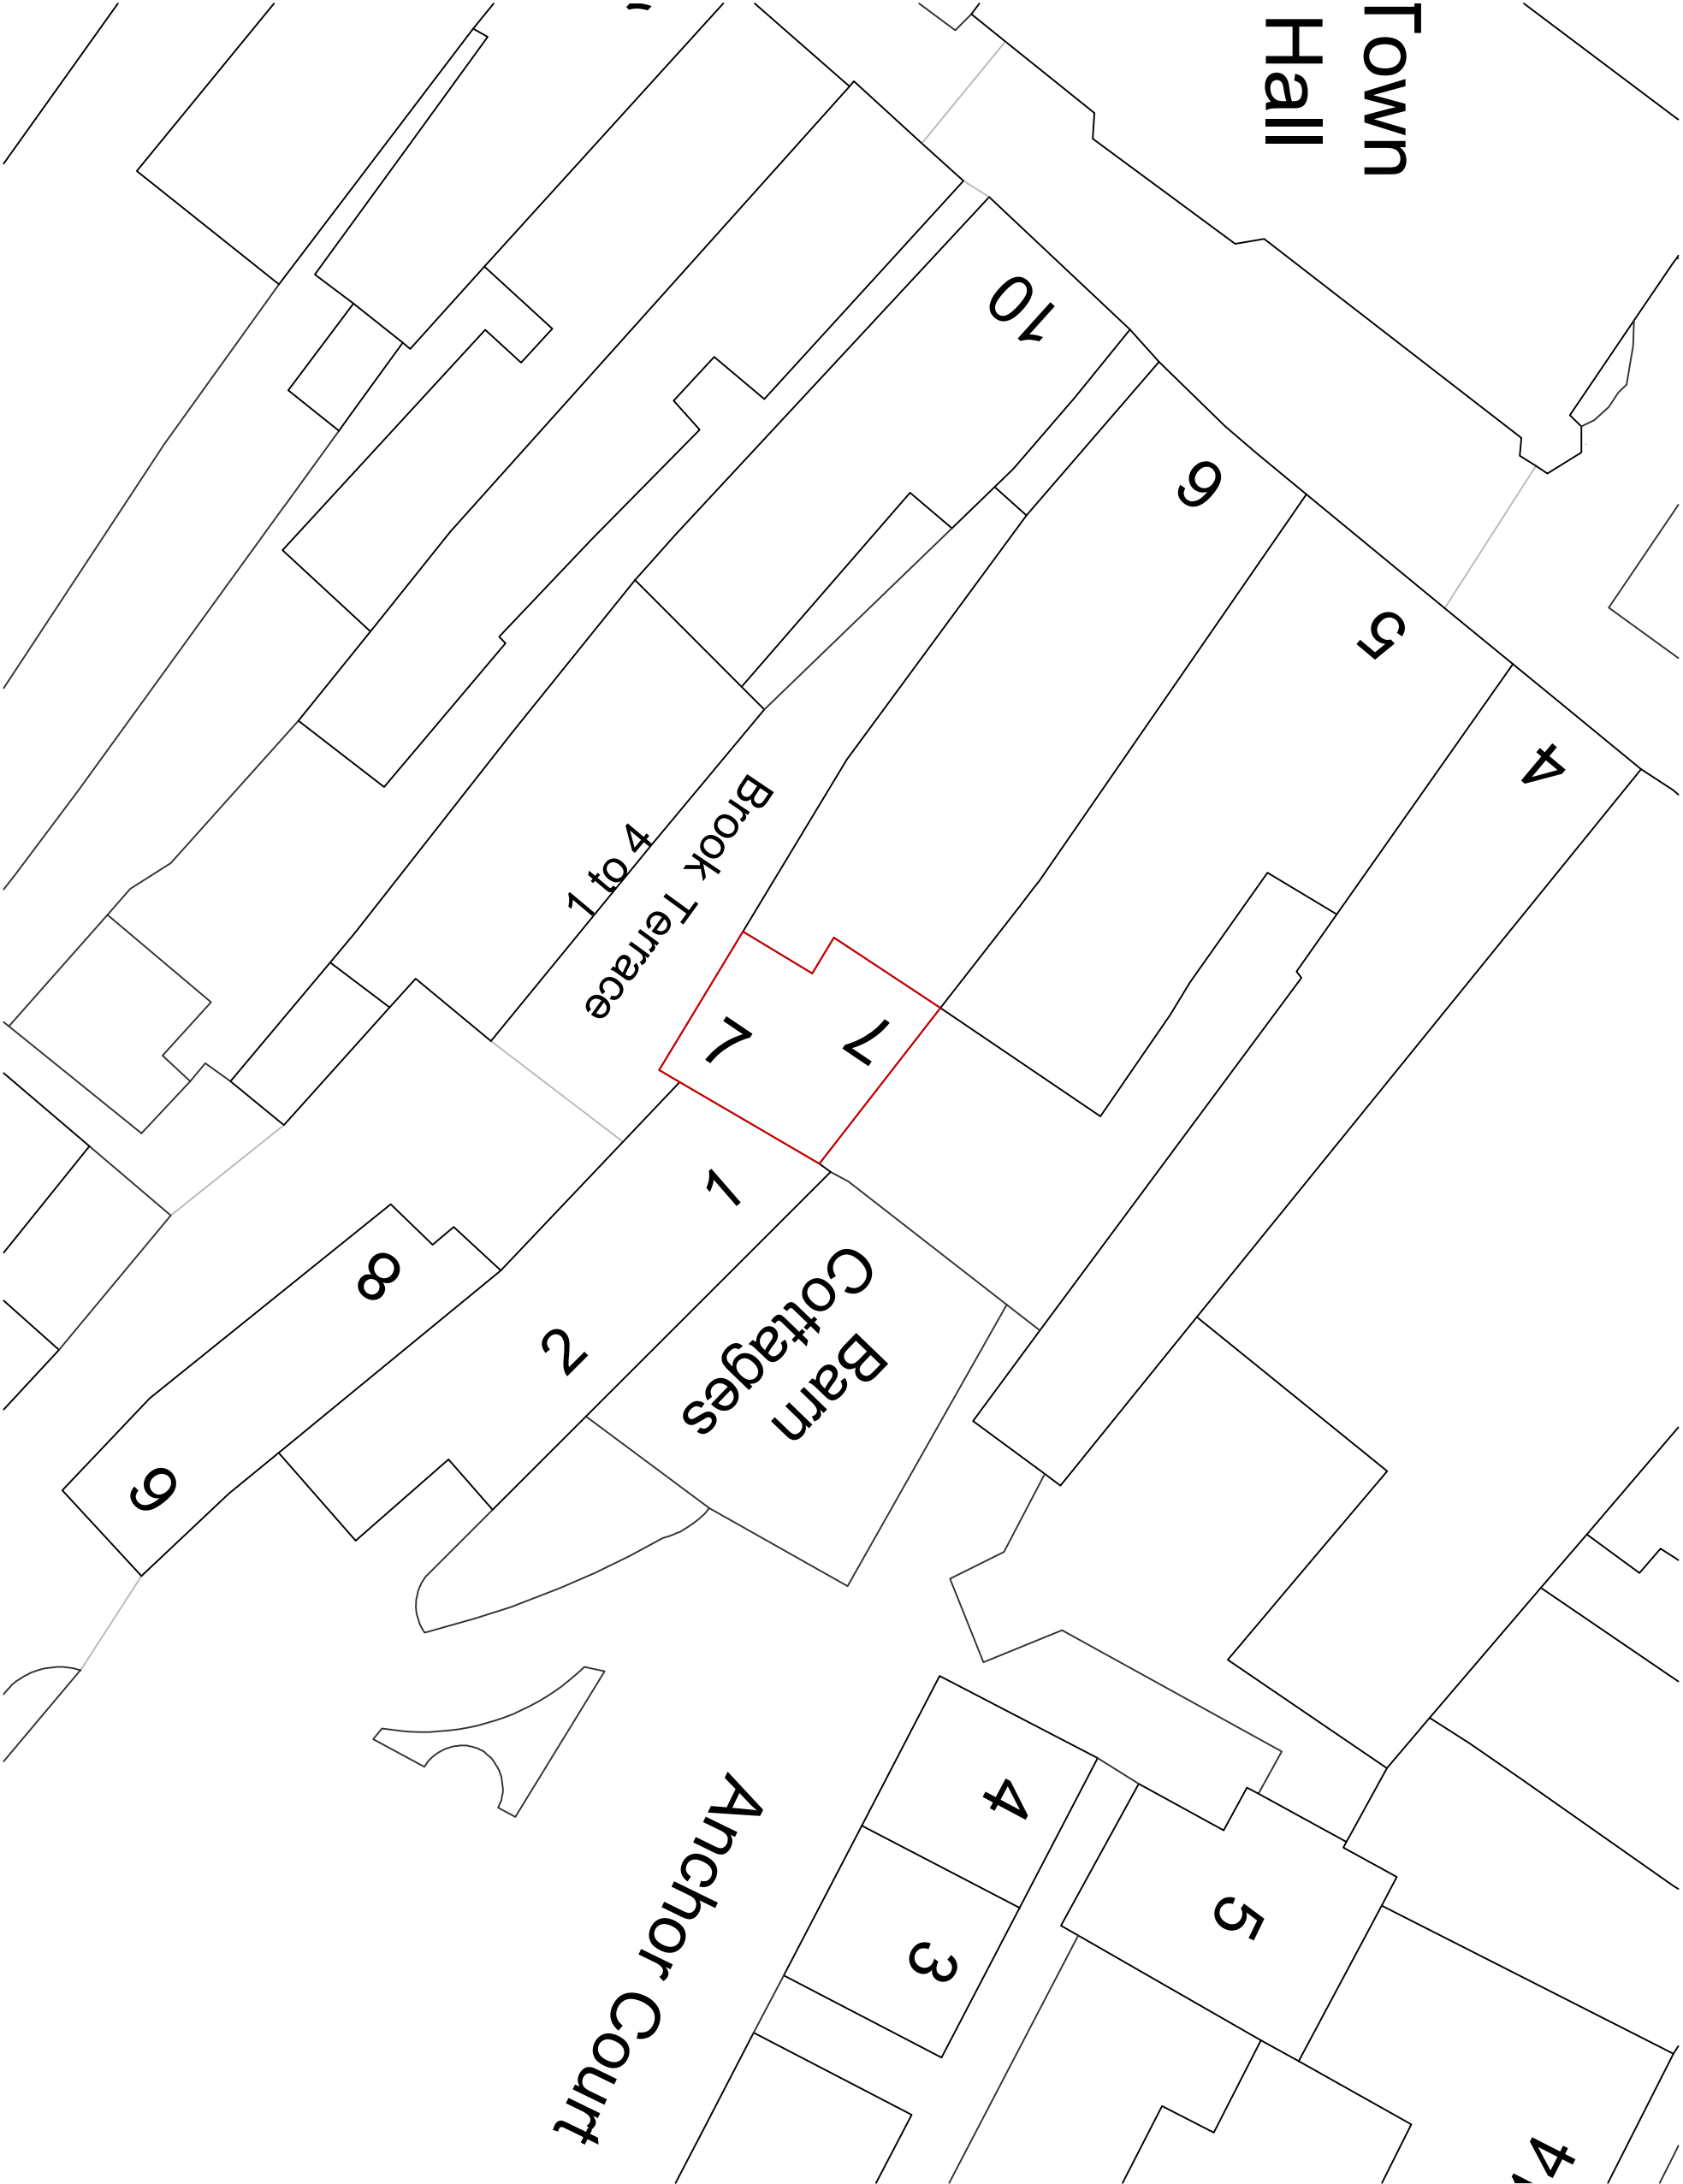

REPRODUCING THESE DRAWINGS BY PRINTING OR COPYING MAY LEAD TO ERRORS. PLEASE REFER TO SCALE BAR. DO NOT SCALE OFF THESE DRAWINGS FOR CONSTRUCTION PURPOSES. IF ANY DISCREPANCIES ARE FOUND, PLEASE CONTACT BOND ARCHITECTURE IMMEDIATELY.

EXISTING SITE PLAN



REV	REVISION	BY	QCD DATE
1	REVISED	JK	04.08.26

A r c h i t e c t u r e
t. +44 (0) 786624770
e. info@bondarchitecture.co.uk
w. www.bondarchitecture.co.uk

PROJECT SCALE: PLANNING

CLIENT: Countrywide
Roofing & Insulation
PROJECT: 7 Market Square
Horsham

DRAWING TITLE: EXISTING SITE PLAN

DRAWN BY	SCALE	CHECKED BY
JK	1:200@A3	
JOB NO. 26006	DRAWING NO.	REVISION
DATE 04.08.26	003	-