




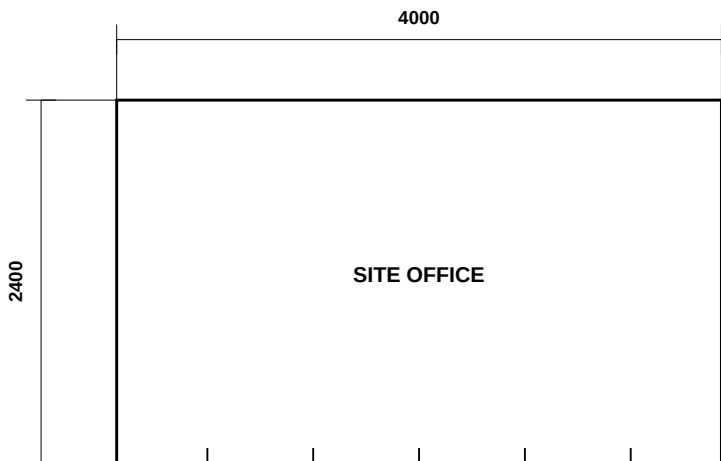


PLAN
SCALE 1:50

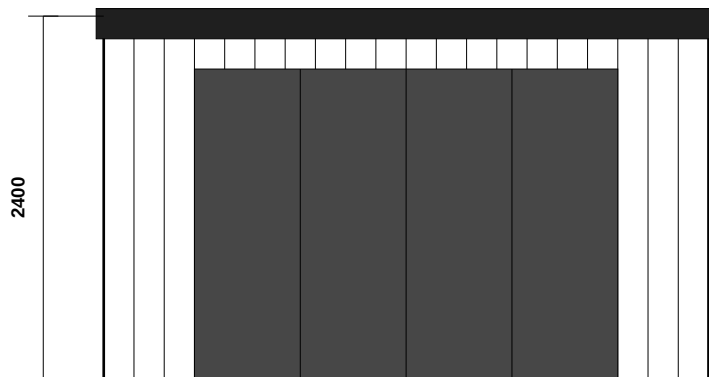

FRONT ELEVATION
SCALE 1:50

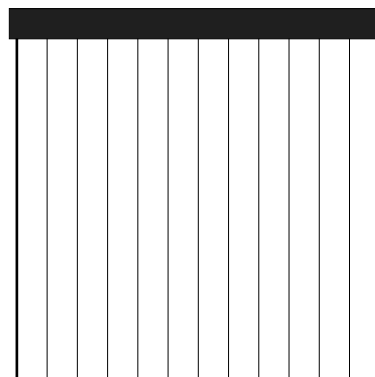


RIGHT SIDE ELEVATION
SCALE 1:50

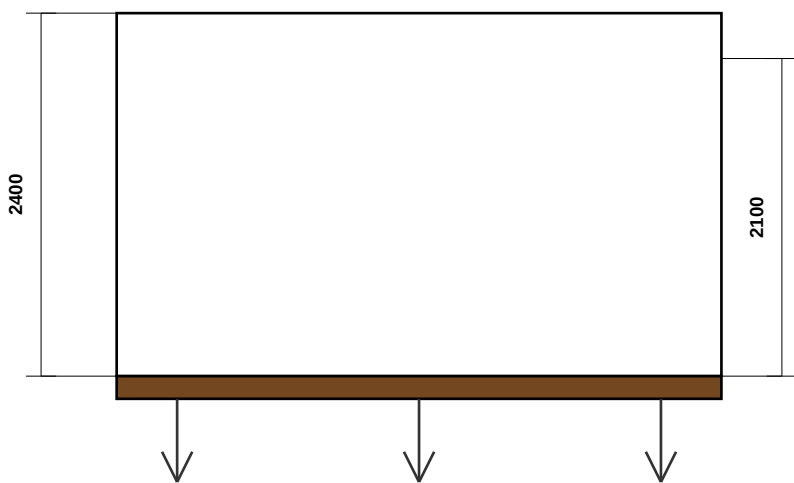


SECTION A-A
SCALE 1:50

SPECIFICATION

- Timber frame construction
- External finish: vertical timber cladding
- Flat roof finished with roofing felt
- Composite/treated structural floor frame
- Foundation: proprietary ground screws
- Overall footprint: 4.0m x 2.4m
- Overall height: 2.4m
- Long elevation: aluminium bi-fold doors
- Short elevation: aluminium French doors

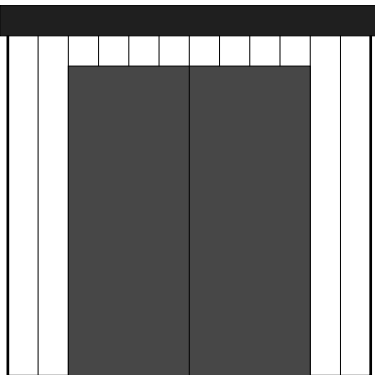

REAR ELEVATION (FRENCH DOORS)
SCALE 1:50

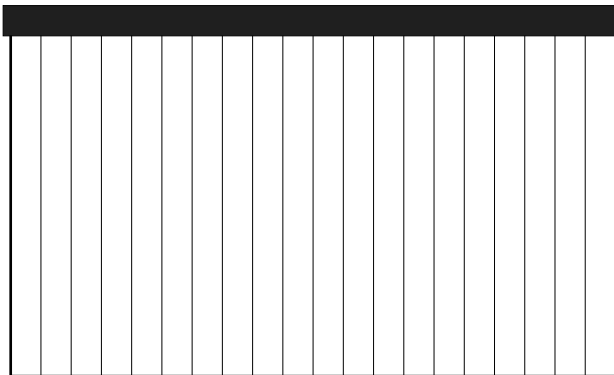

LEFT SIDE ELEVATION
SCALE 1:50

SCALE BAR 1:50 @ A3



N



North arrow for drawing set reference

NOTES

1. Planning drawing.
2. All dimensions in millimetres unless stated otherwise.
3. Do not scale from this drawing.
4. Verify dimensions on site.
5. Print A3 at 100% / Actual Size for stated scale to be accurate.

PROJECT

The Sports Pavilion,
Church Lane, Ashington,
RH20 3JY

DRAWING TITLE

Site Office
Plans, Elevations
and Section

SCALE

1:50 @ A3

DRAWING NO.

SO-01

DATE / REV.

September 2026
Rev A

IMPORTANT: PRINT ON A3 AT 100% / ACTUAL SIZE - DO NOT FIT TO PAGE