


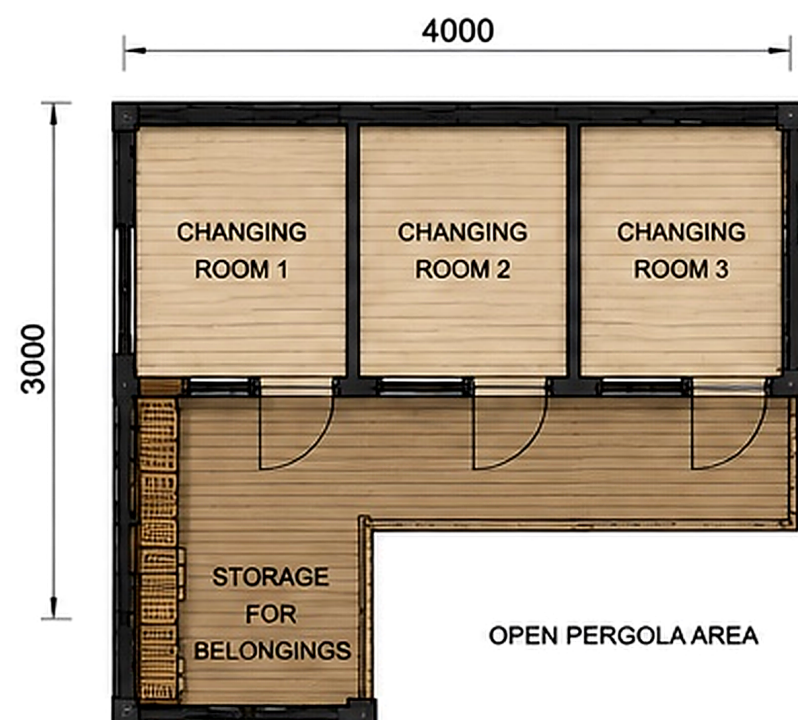

PLAN
SCALE 1:50



FRONT ELEVATION (CHANGING ROOMS)
SCALE 1:50



RIGHT SIDE ELEVATION (STORAGE)
SCALE 1:50



SECTION A-A (CHANGING ROOMS)
SCALE 1:50




SECTION B-B (STORAGE)
SCALE 1:50

SPECIFICATION

- Timber frame construction
- External finish: Vertical timber cladding
- Roof covering: Felt (flat roof)
- Three changing rooms with coat hooks and bench
- Storage area with shelving for belongings
- Overall height: 2.5m
- Clear height to underside of roof: 2.2m
- Fixed to ground screws

MATERIALS

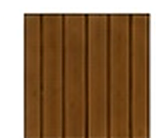

Vertical Timber
Cladding



Felt Roof



Ground Screw
Foundation



NOTES

1. This drawing is for planning purposes only.
2. Do not scale from this drawing.
3. All dimensions are in millimetres unless stated otherwise.

PROJECT

The Sports Pavilion,
Church Lane, Ashington,
RH20 3JY

DRAWING TITLE

L Shaped Pergola with
Changing Rooms
and Storage
Plans, Elevations
and Sections

SCALE

1:50 @ A3

DRAWING NO.

PG-03

DATE

May 2025