


Existing and Proposed Elevation
External - South Elevation



Existing and Proposed Elevation
External - South Elevation




Existing and Proposed Elevation
External - East Elevation

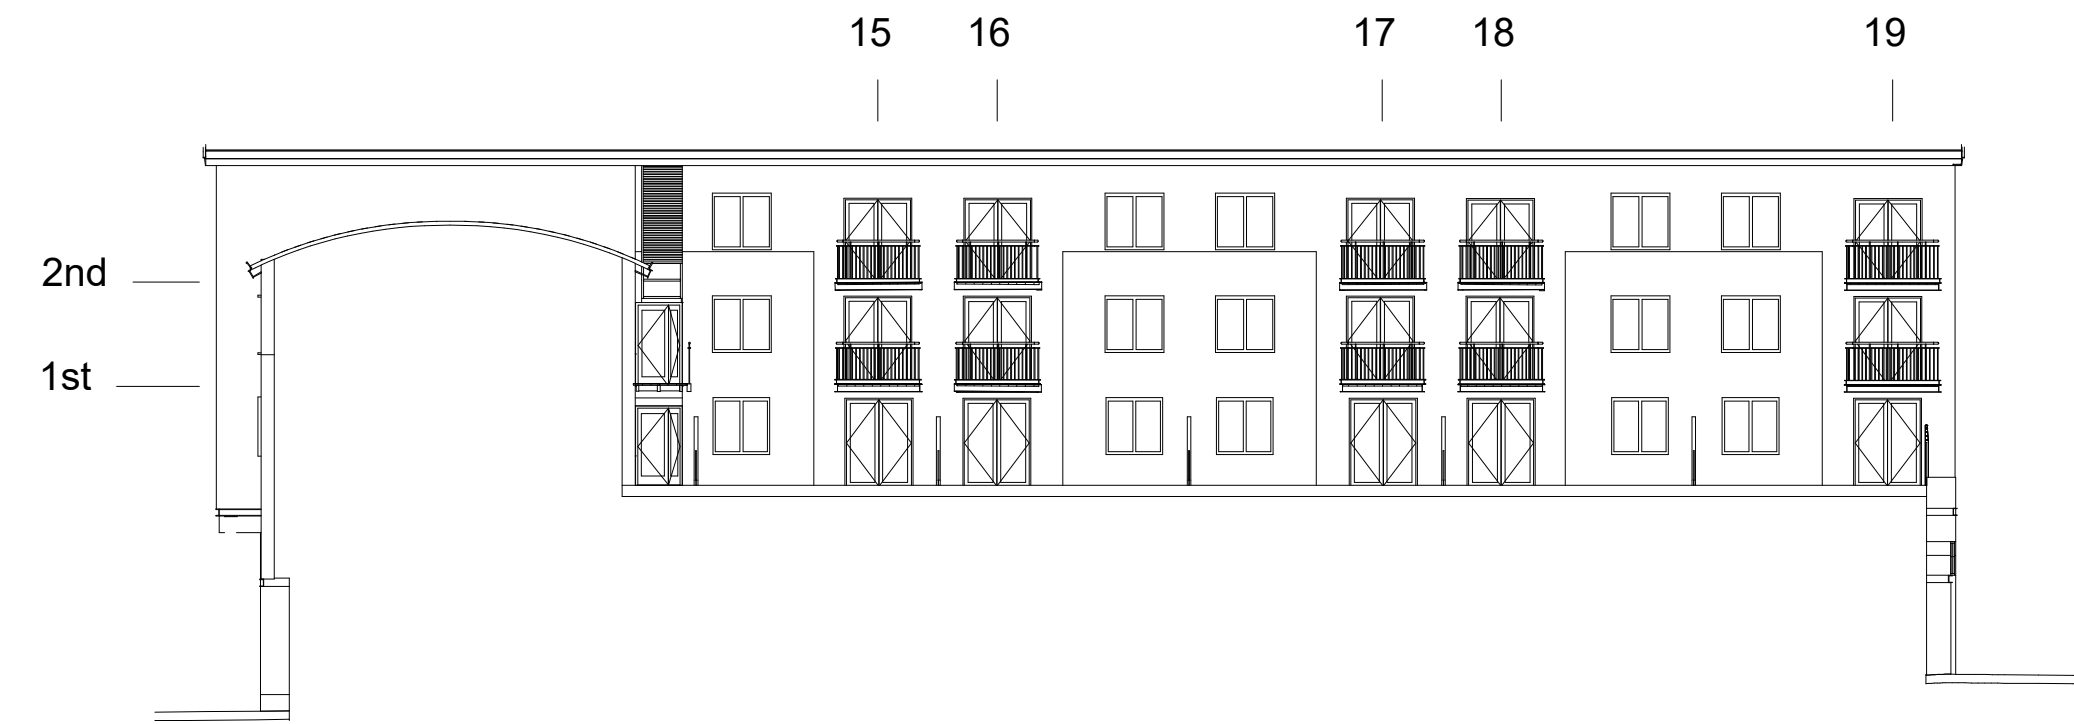


Existing and Proposed Elevation
External - West Elevation




Existing and Proposed Elevation
Internal Courtyard - East Elevation

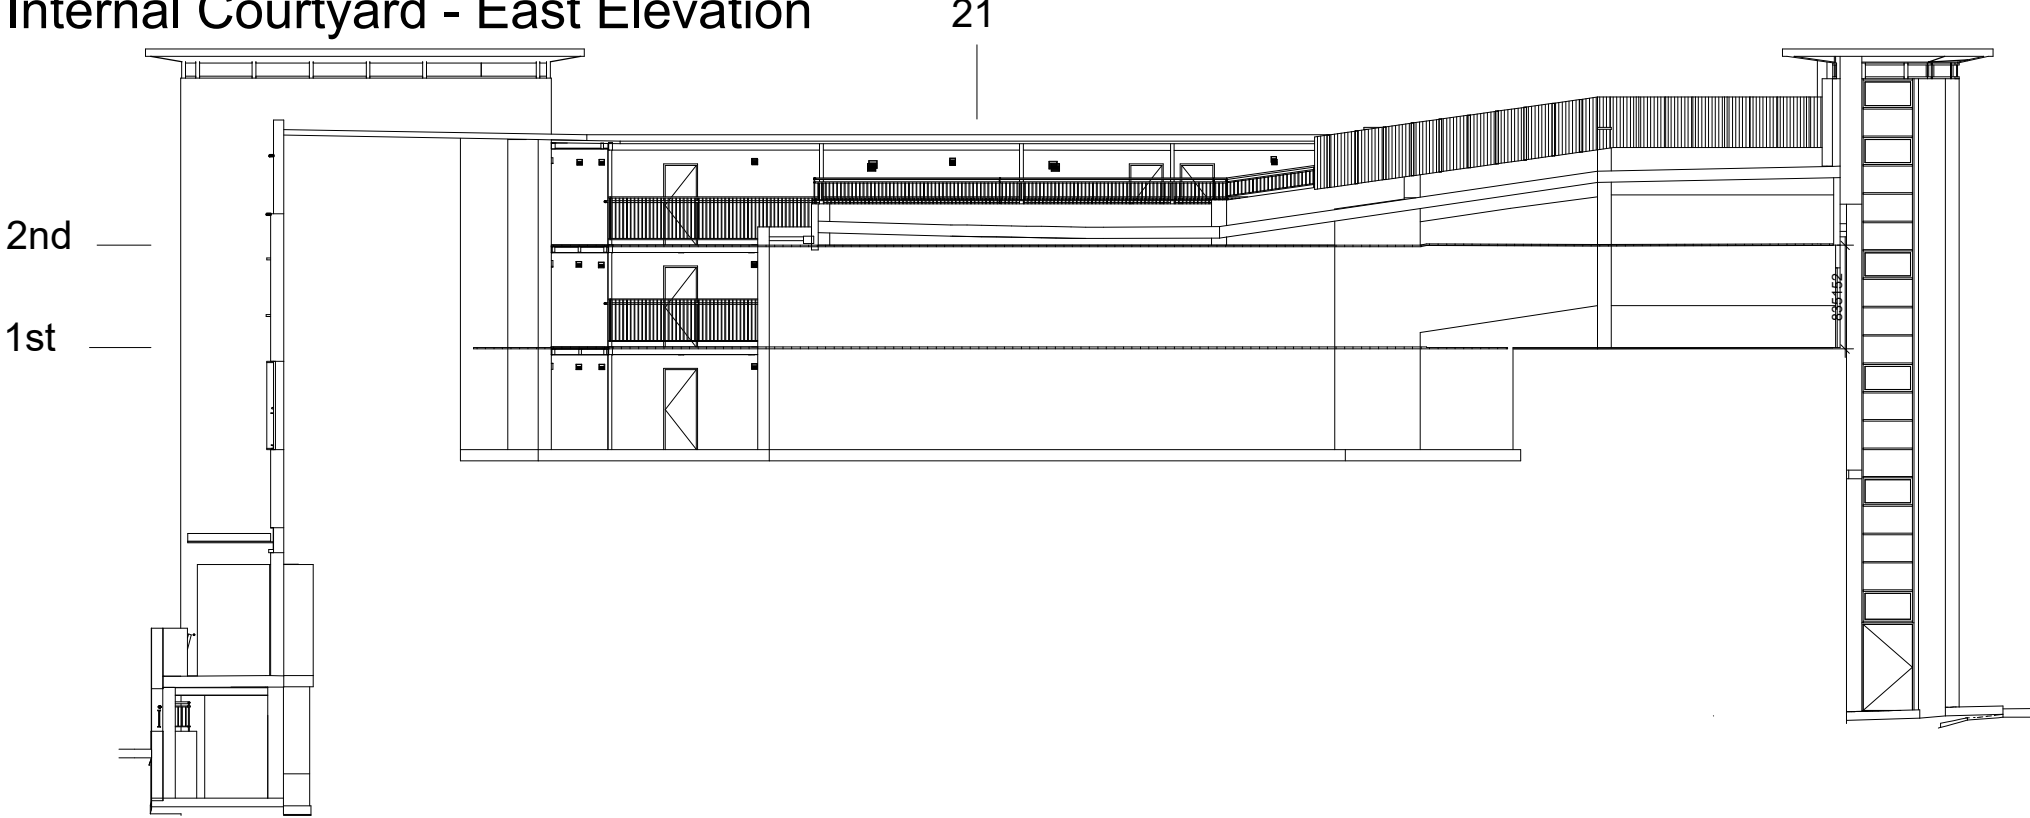


Existing and Proposed Elevation
External - South Elevation

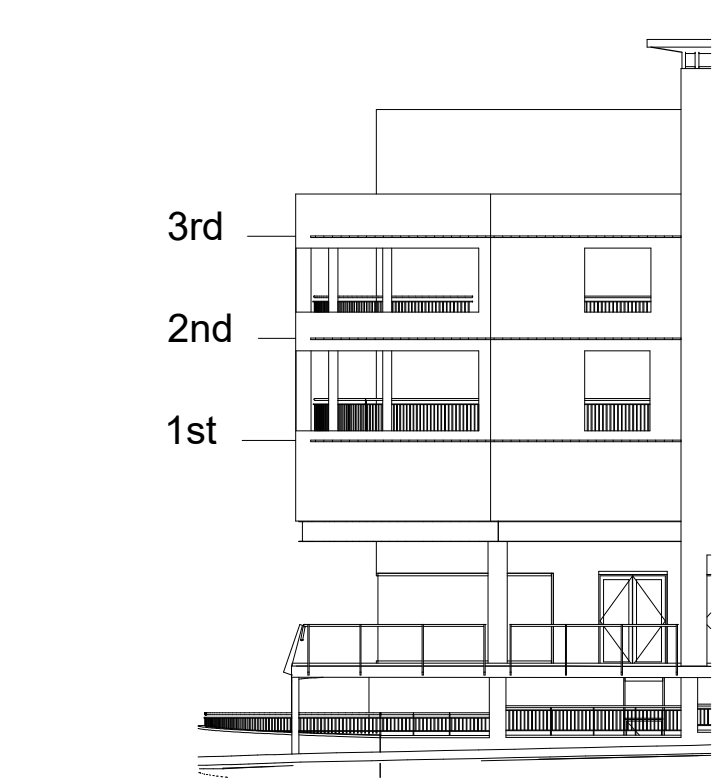


Existing and Proposed Elevation
Internal Courtyard - East Elevation

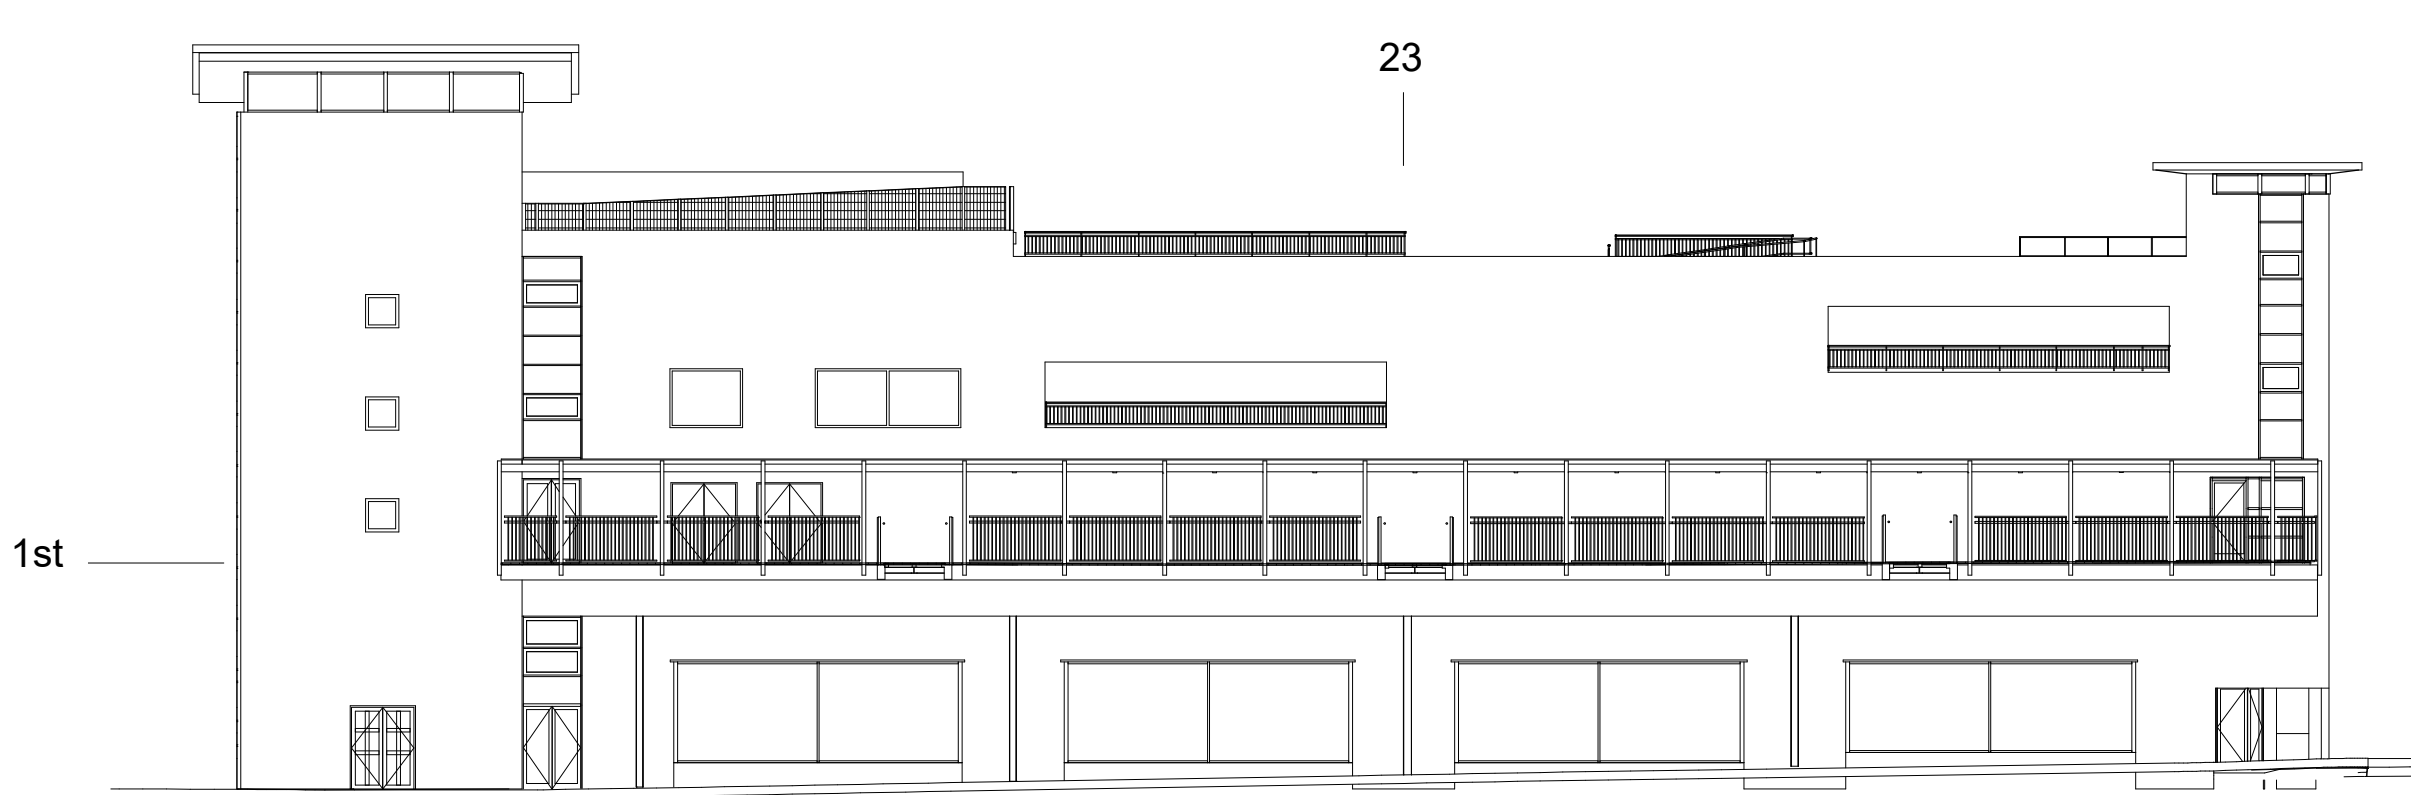

Existing and Proposed Elevation
External - North Elevation

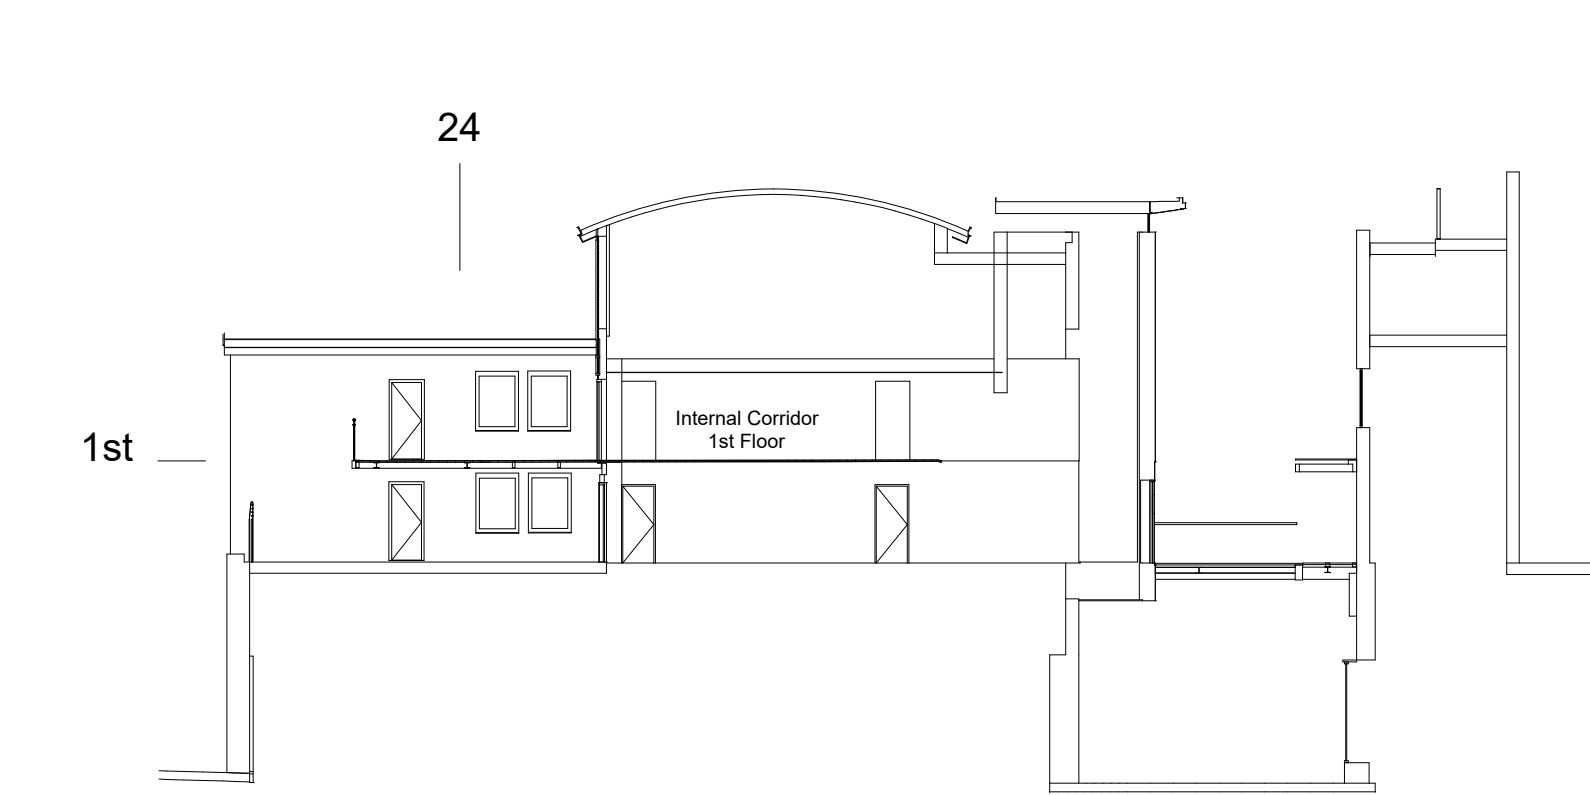

Elevations unaffected, scope of works is solely the replacement of the decking boards

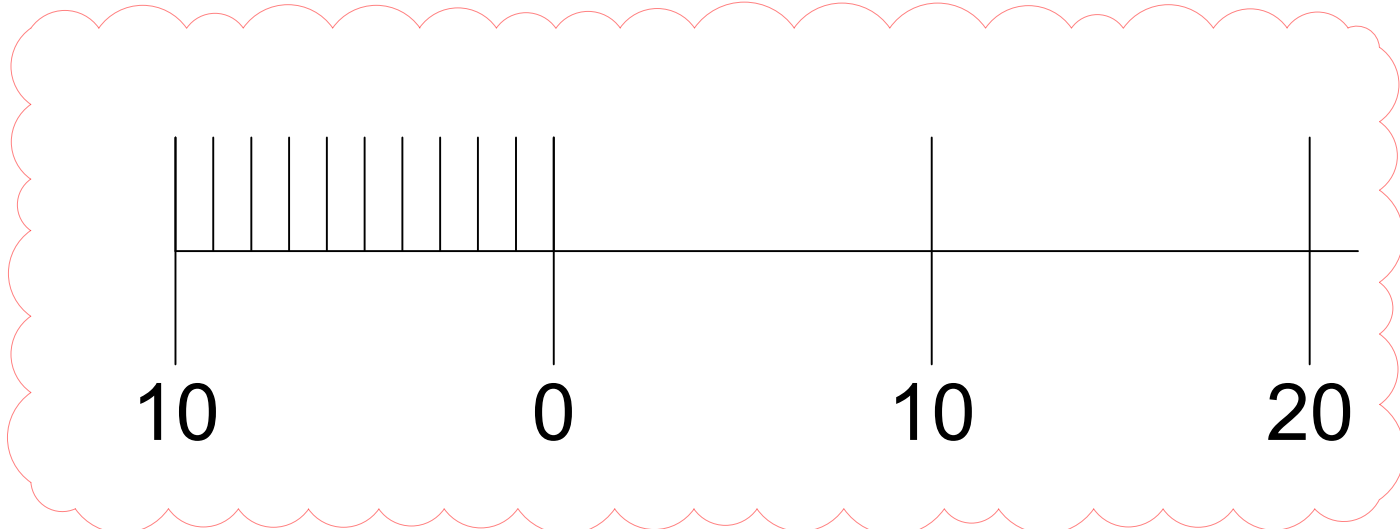

Preliminary Drawing - P04 Scale bar scale corrected	17-08-2026
Preliminary Drawing - P03 Scale bar added	17-08-2026
Preliminary Drawing - P02 Annotation added	31-07-2026
Preliminary Drawing - P001 Preliminary Drawing	18-05-2026

DO NOT SCALE : IF IN DOUBT ASK



AP Facades Limited
Mill Lane, Fazeley, Tamworth,
Staffordshire, B78 3QD

Client:
Horsham District Council

Project:
The Forum, Lower Tanbridge Way,
Horsham, RH12 1PS

Title:
Elevation Drawing

Drawn: IW	Date: May 25	Checked:	Date:
Scale: 1:200 @ A1	Project Number: APL-50		
Drawing Number: APL-50 Elevations			Revision: P04