



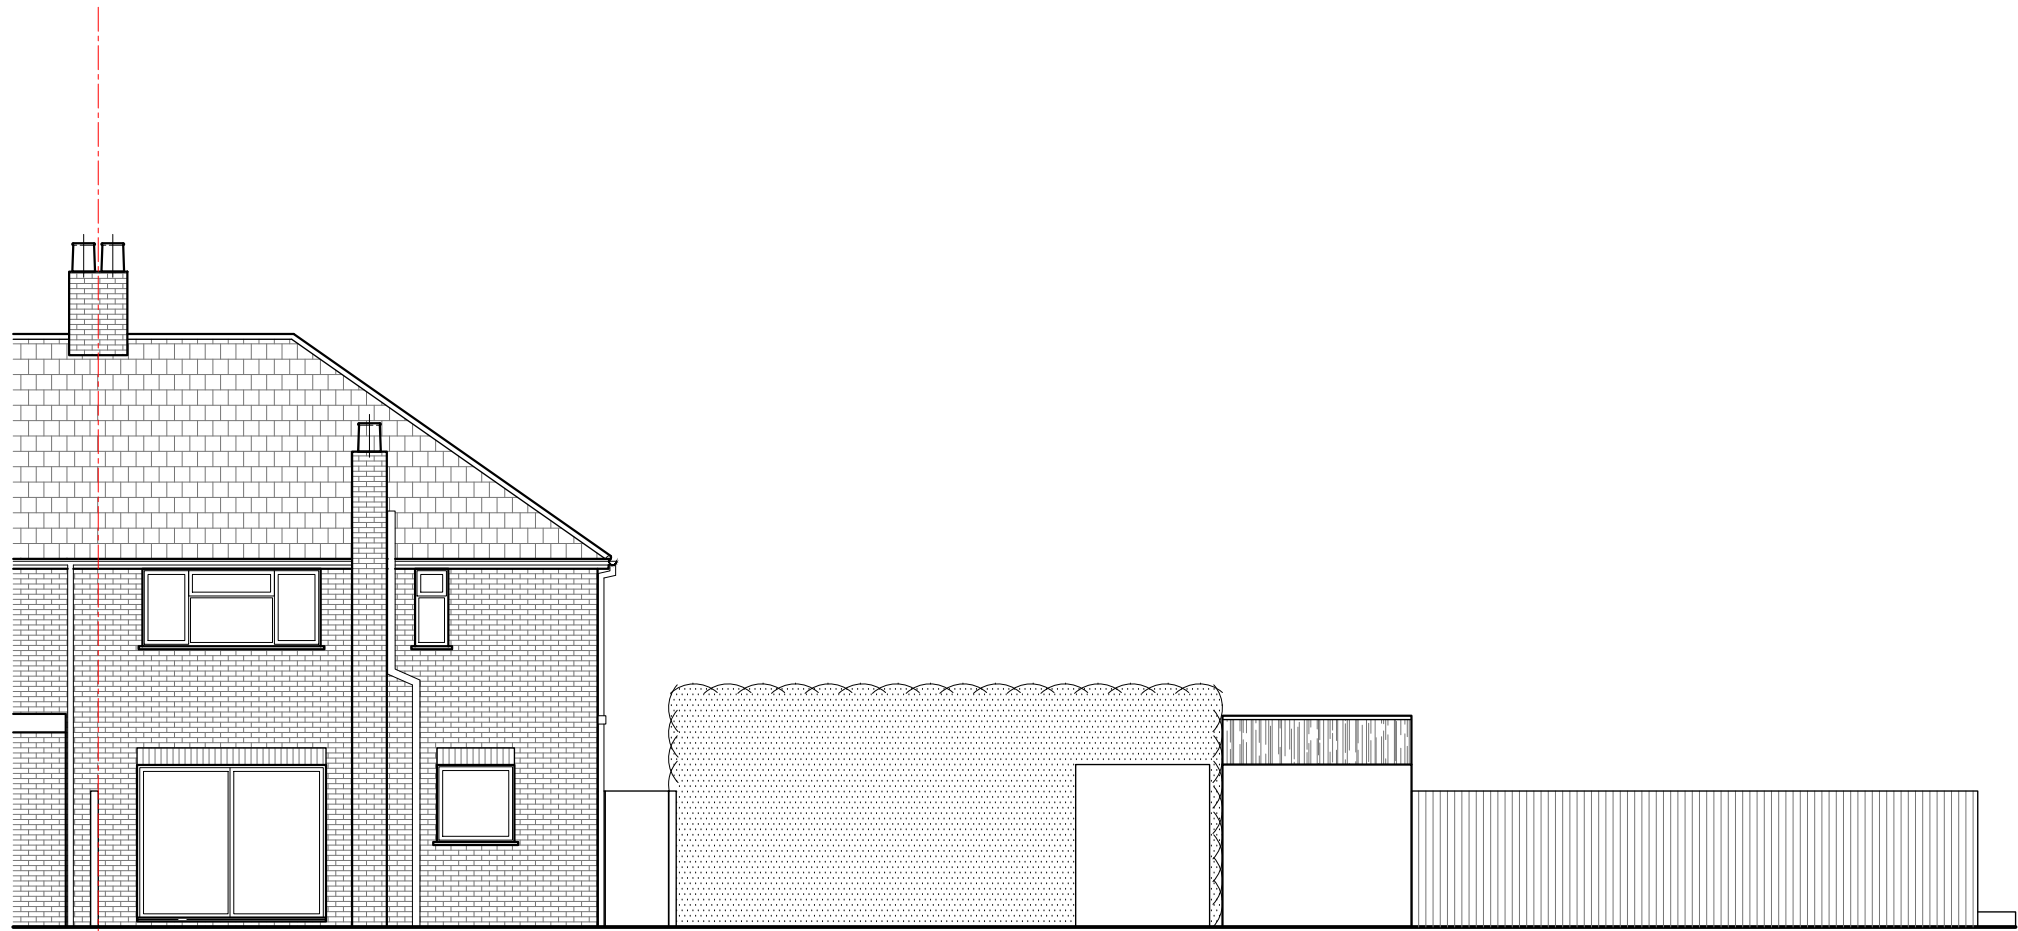

Rear Elevation



Side Elevation

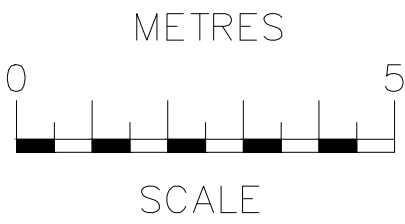

rev	date	description			
PRELIMINARY NOT FOR CONSTRUCTION RB Design Corner Cottage, The Limes, Felbridge, East Grinstead, RH19 2DY Tel: 01342 523 766 Mob 07988 998 928 e-mail: info@rossbenditchdesign.co.uk					
35 Churchill Avenue, HORSHAM, RH12 2JP		drawing WORKS	date 03.03.25	job no	
client Mr Richard Pittman		ELEVATIONS EXISTING	scale @ 1:100	drawing no PLN 04	