



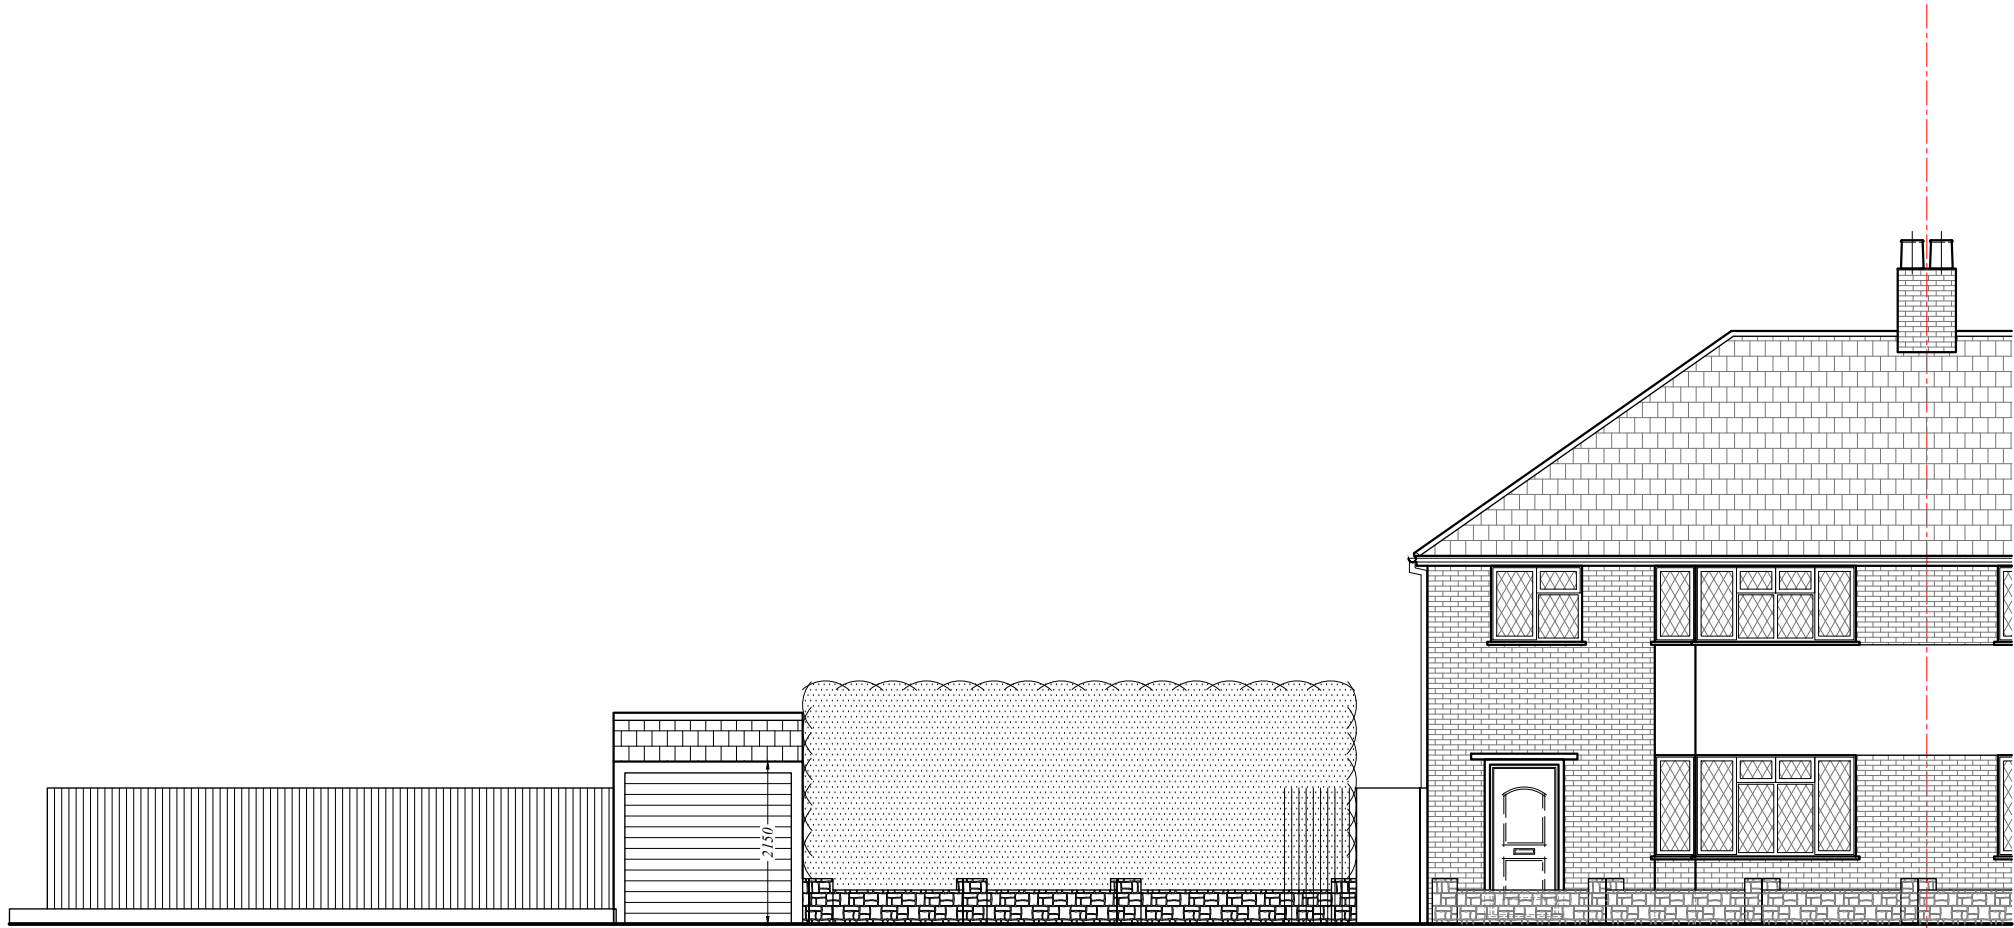

Front Elevation



Side Elevation

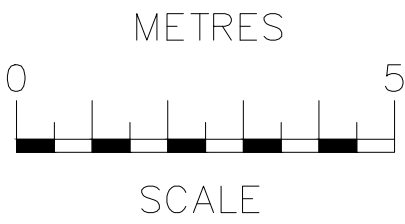

rev	date	description		
PRELIMINARY NOT FOR CONSTRUCTION RB Design Corner Cottage, The Limes, Felbridge, East Grinstead, RH19 2JY Tel: 01342 523 766 Mob 07988 998 928 e-mail: info@rossbenditchdesign.co.uk				
35 Churchill Avenue, HORSHAM, RH12 2JP		drawing WORKS	date 03.03.25	job no
drawn: Mr Richard Pittman		ELEVATIONS EXISTING	scale @ 1:100	drawing no PLN 03