

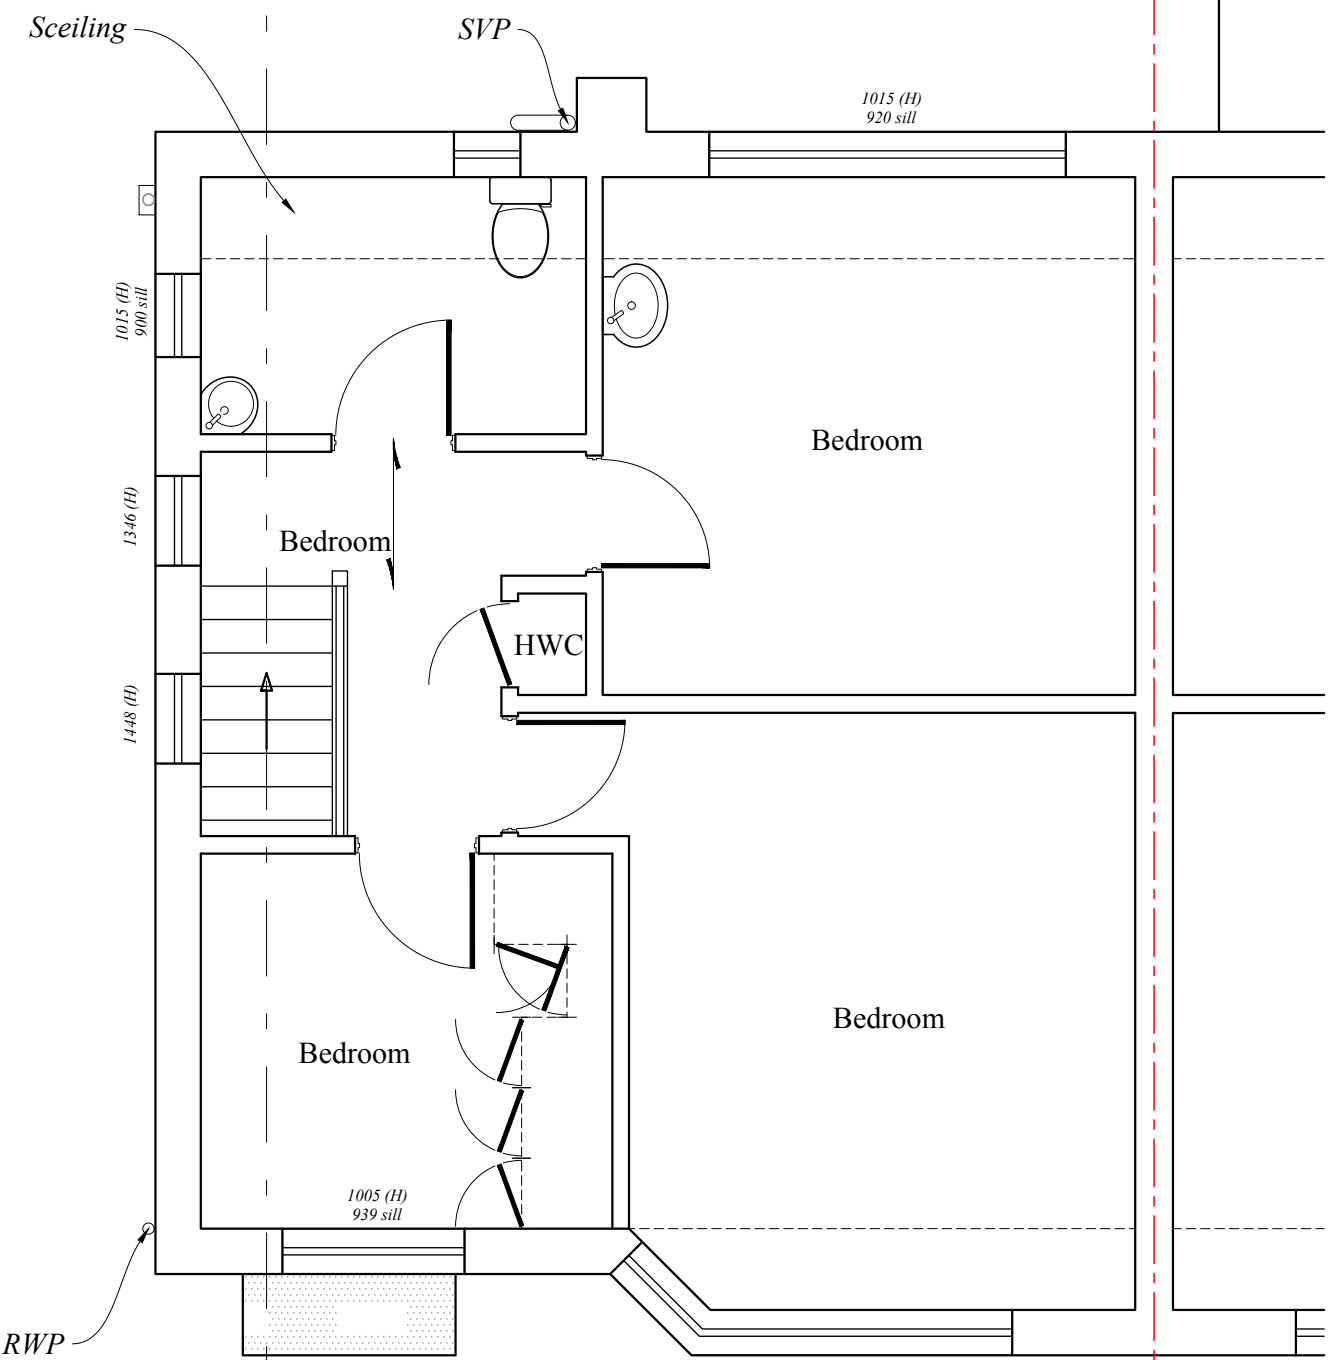


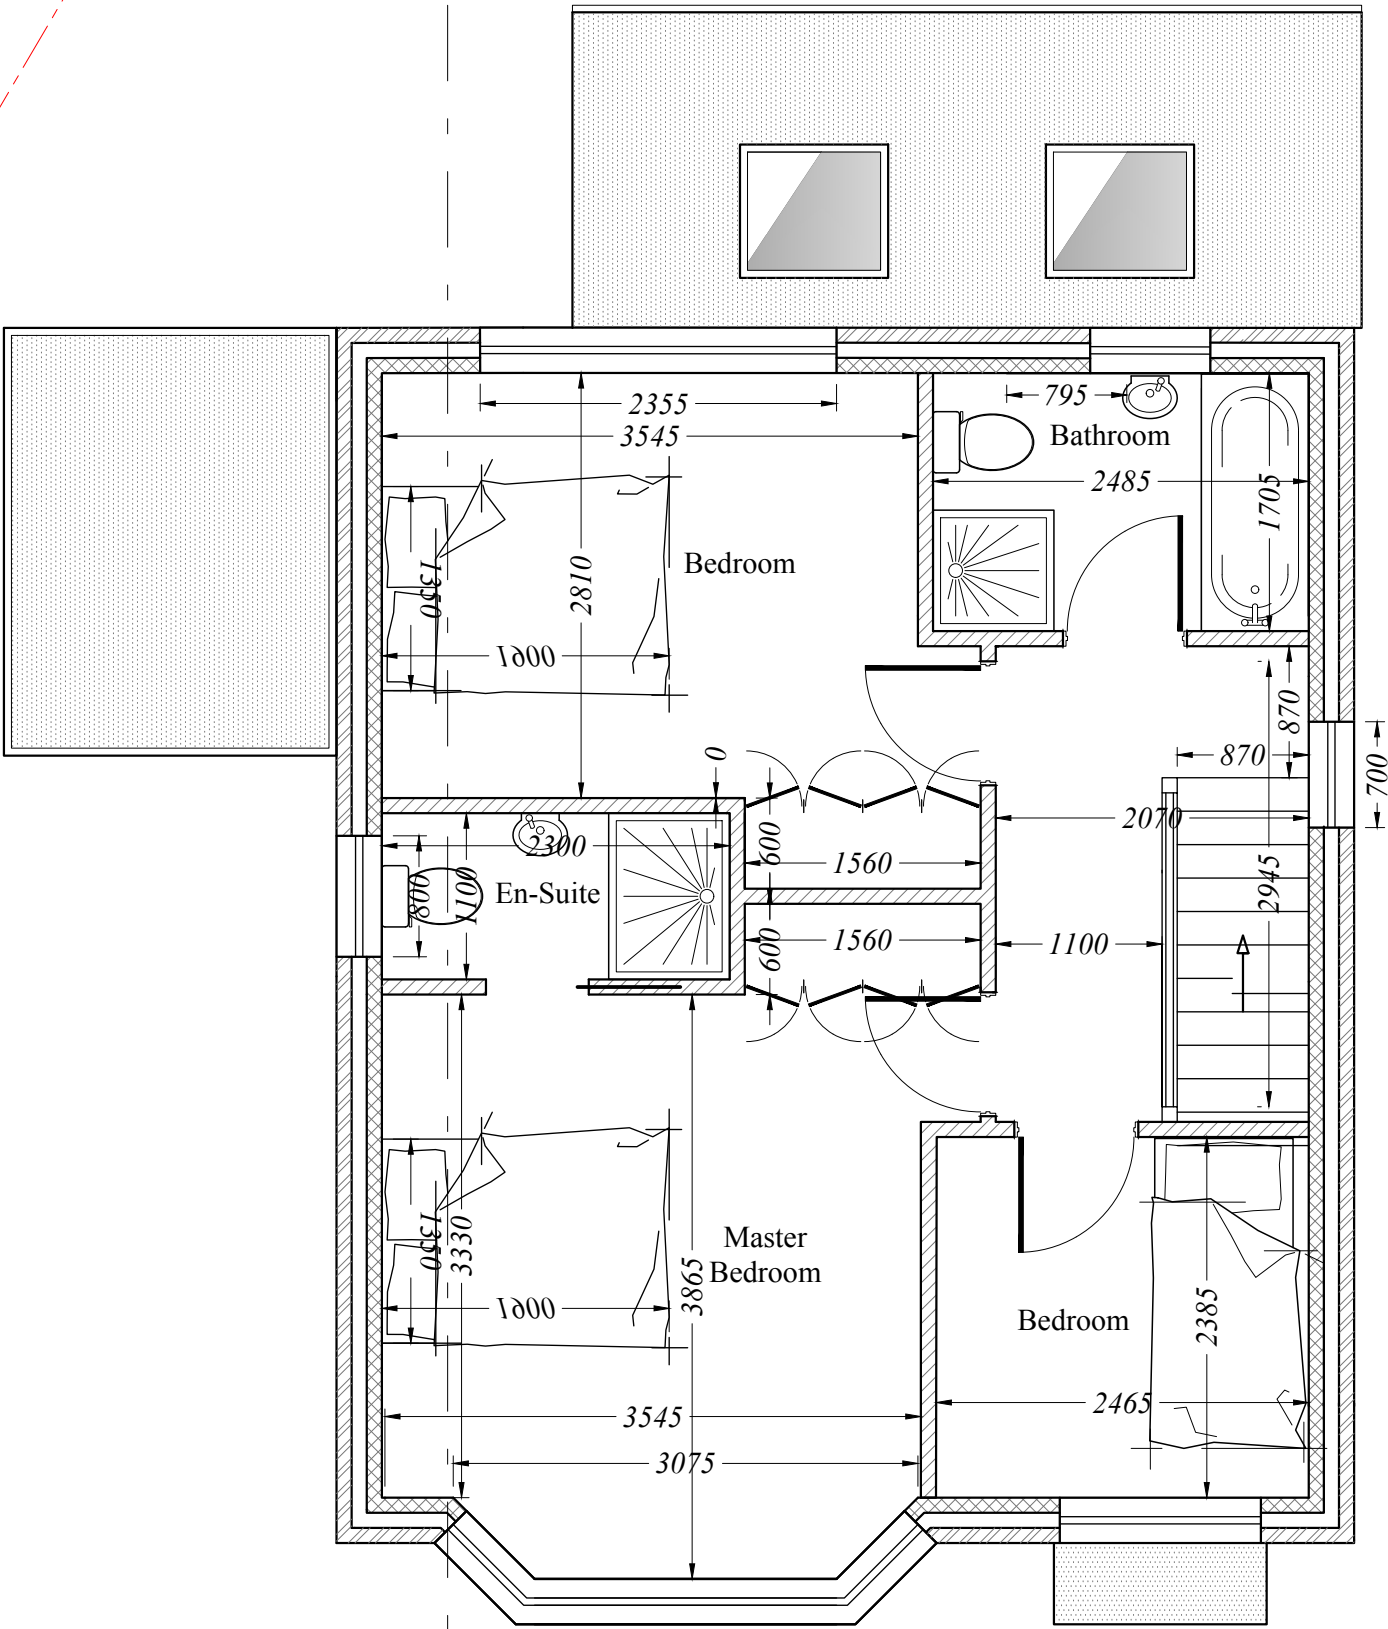

First Floor Plan

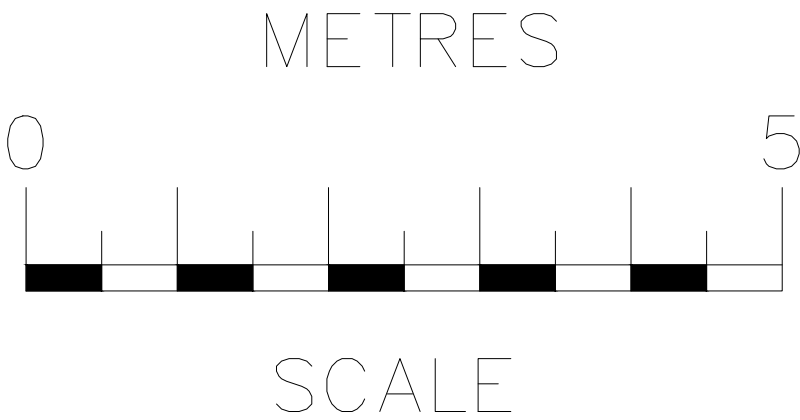

rev	date	description			
PRELIMINARY NOT FOR CONSTRUCTION					
RB Design Corner Cottage, The Limes, Felbridge, East Grinstead, RH19 2QY Tel: 01342 523 766 Mob 07988 998 928 e-mail: info@rossbouditchdesign.co.uk					
35 Churchill Avenue, HORSHAM, RH12 2JP		drawing WORKS	date 03.03.25	job no	
client: Mr Richard Pitman		PLANS PROPOSED	scale 1:50	drawing no PLN 07	