


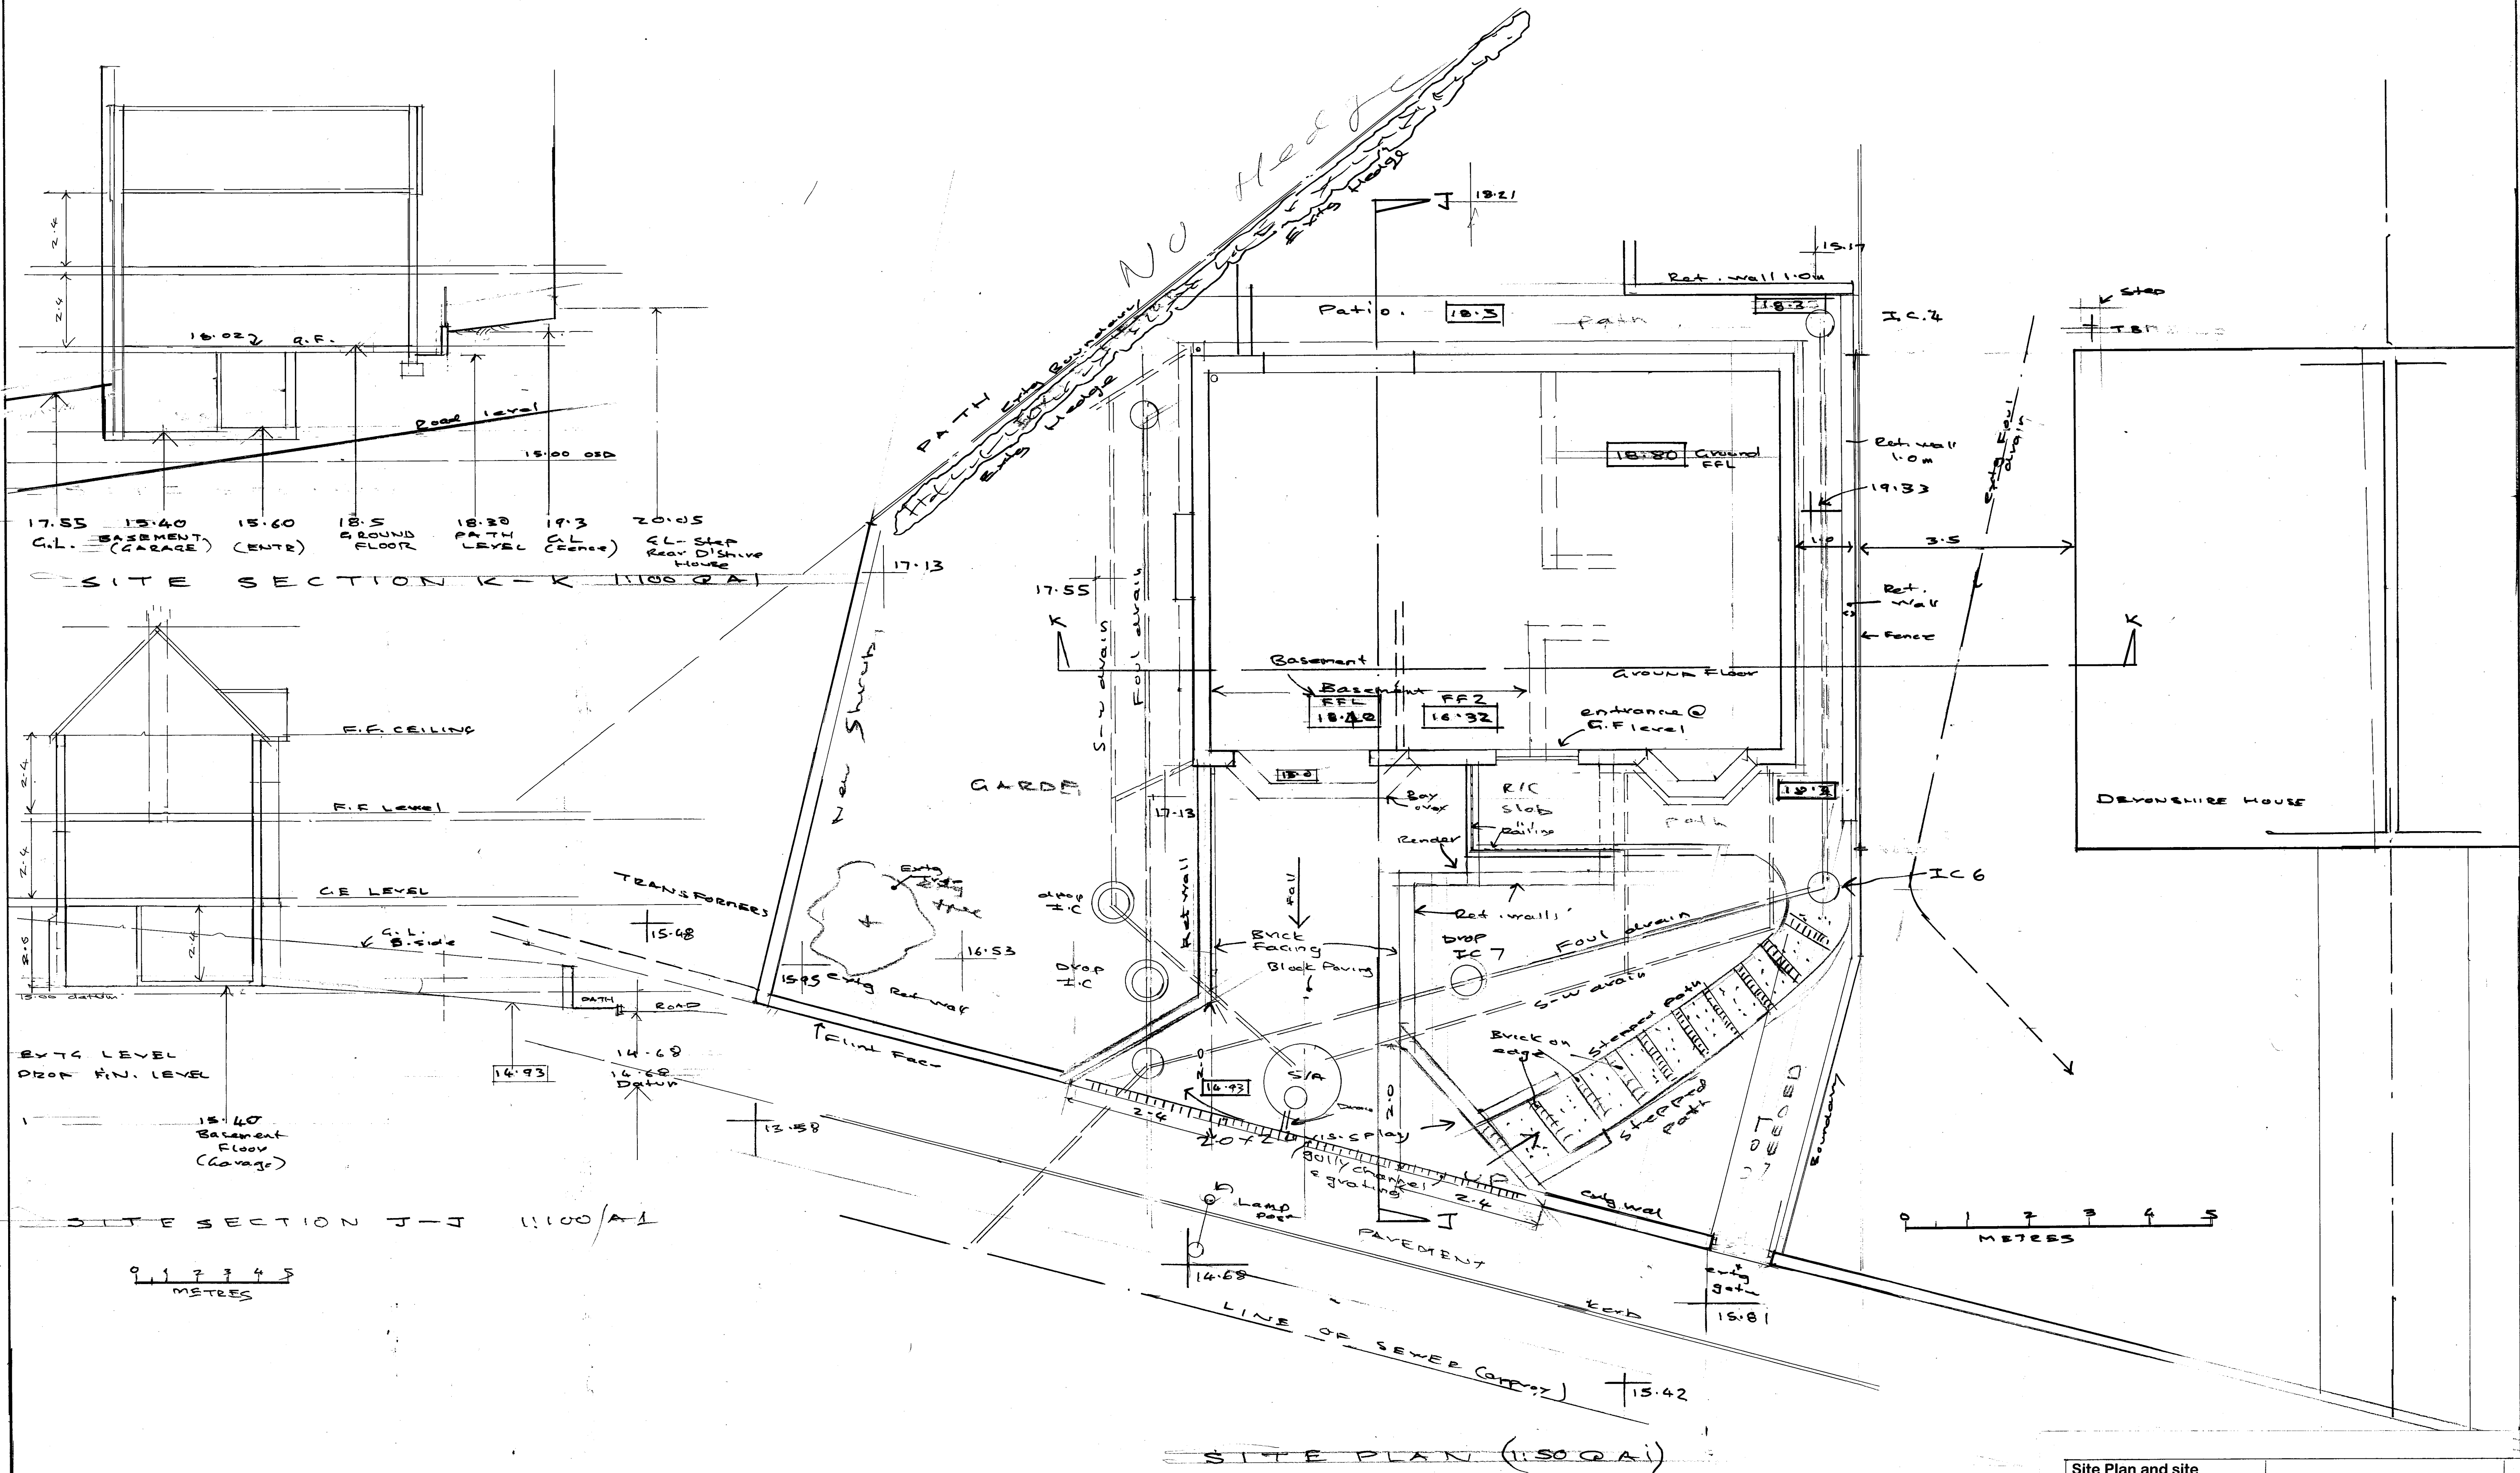

Site Plan and site Sections Project: New House plot adjoining Devonshire House College Hill, Steyning	PHILIP J CLAY ARCHITECTURAL DESIGN TELEPHONE -01903 815889 philipclay@sky.com		
CLIENT: Mr, J Keogh	Scale & plan size 1:50 at A1	DWG. NO. 2358 - 4	P. J. Clay June 2026