


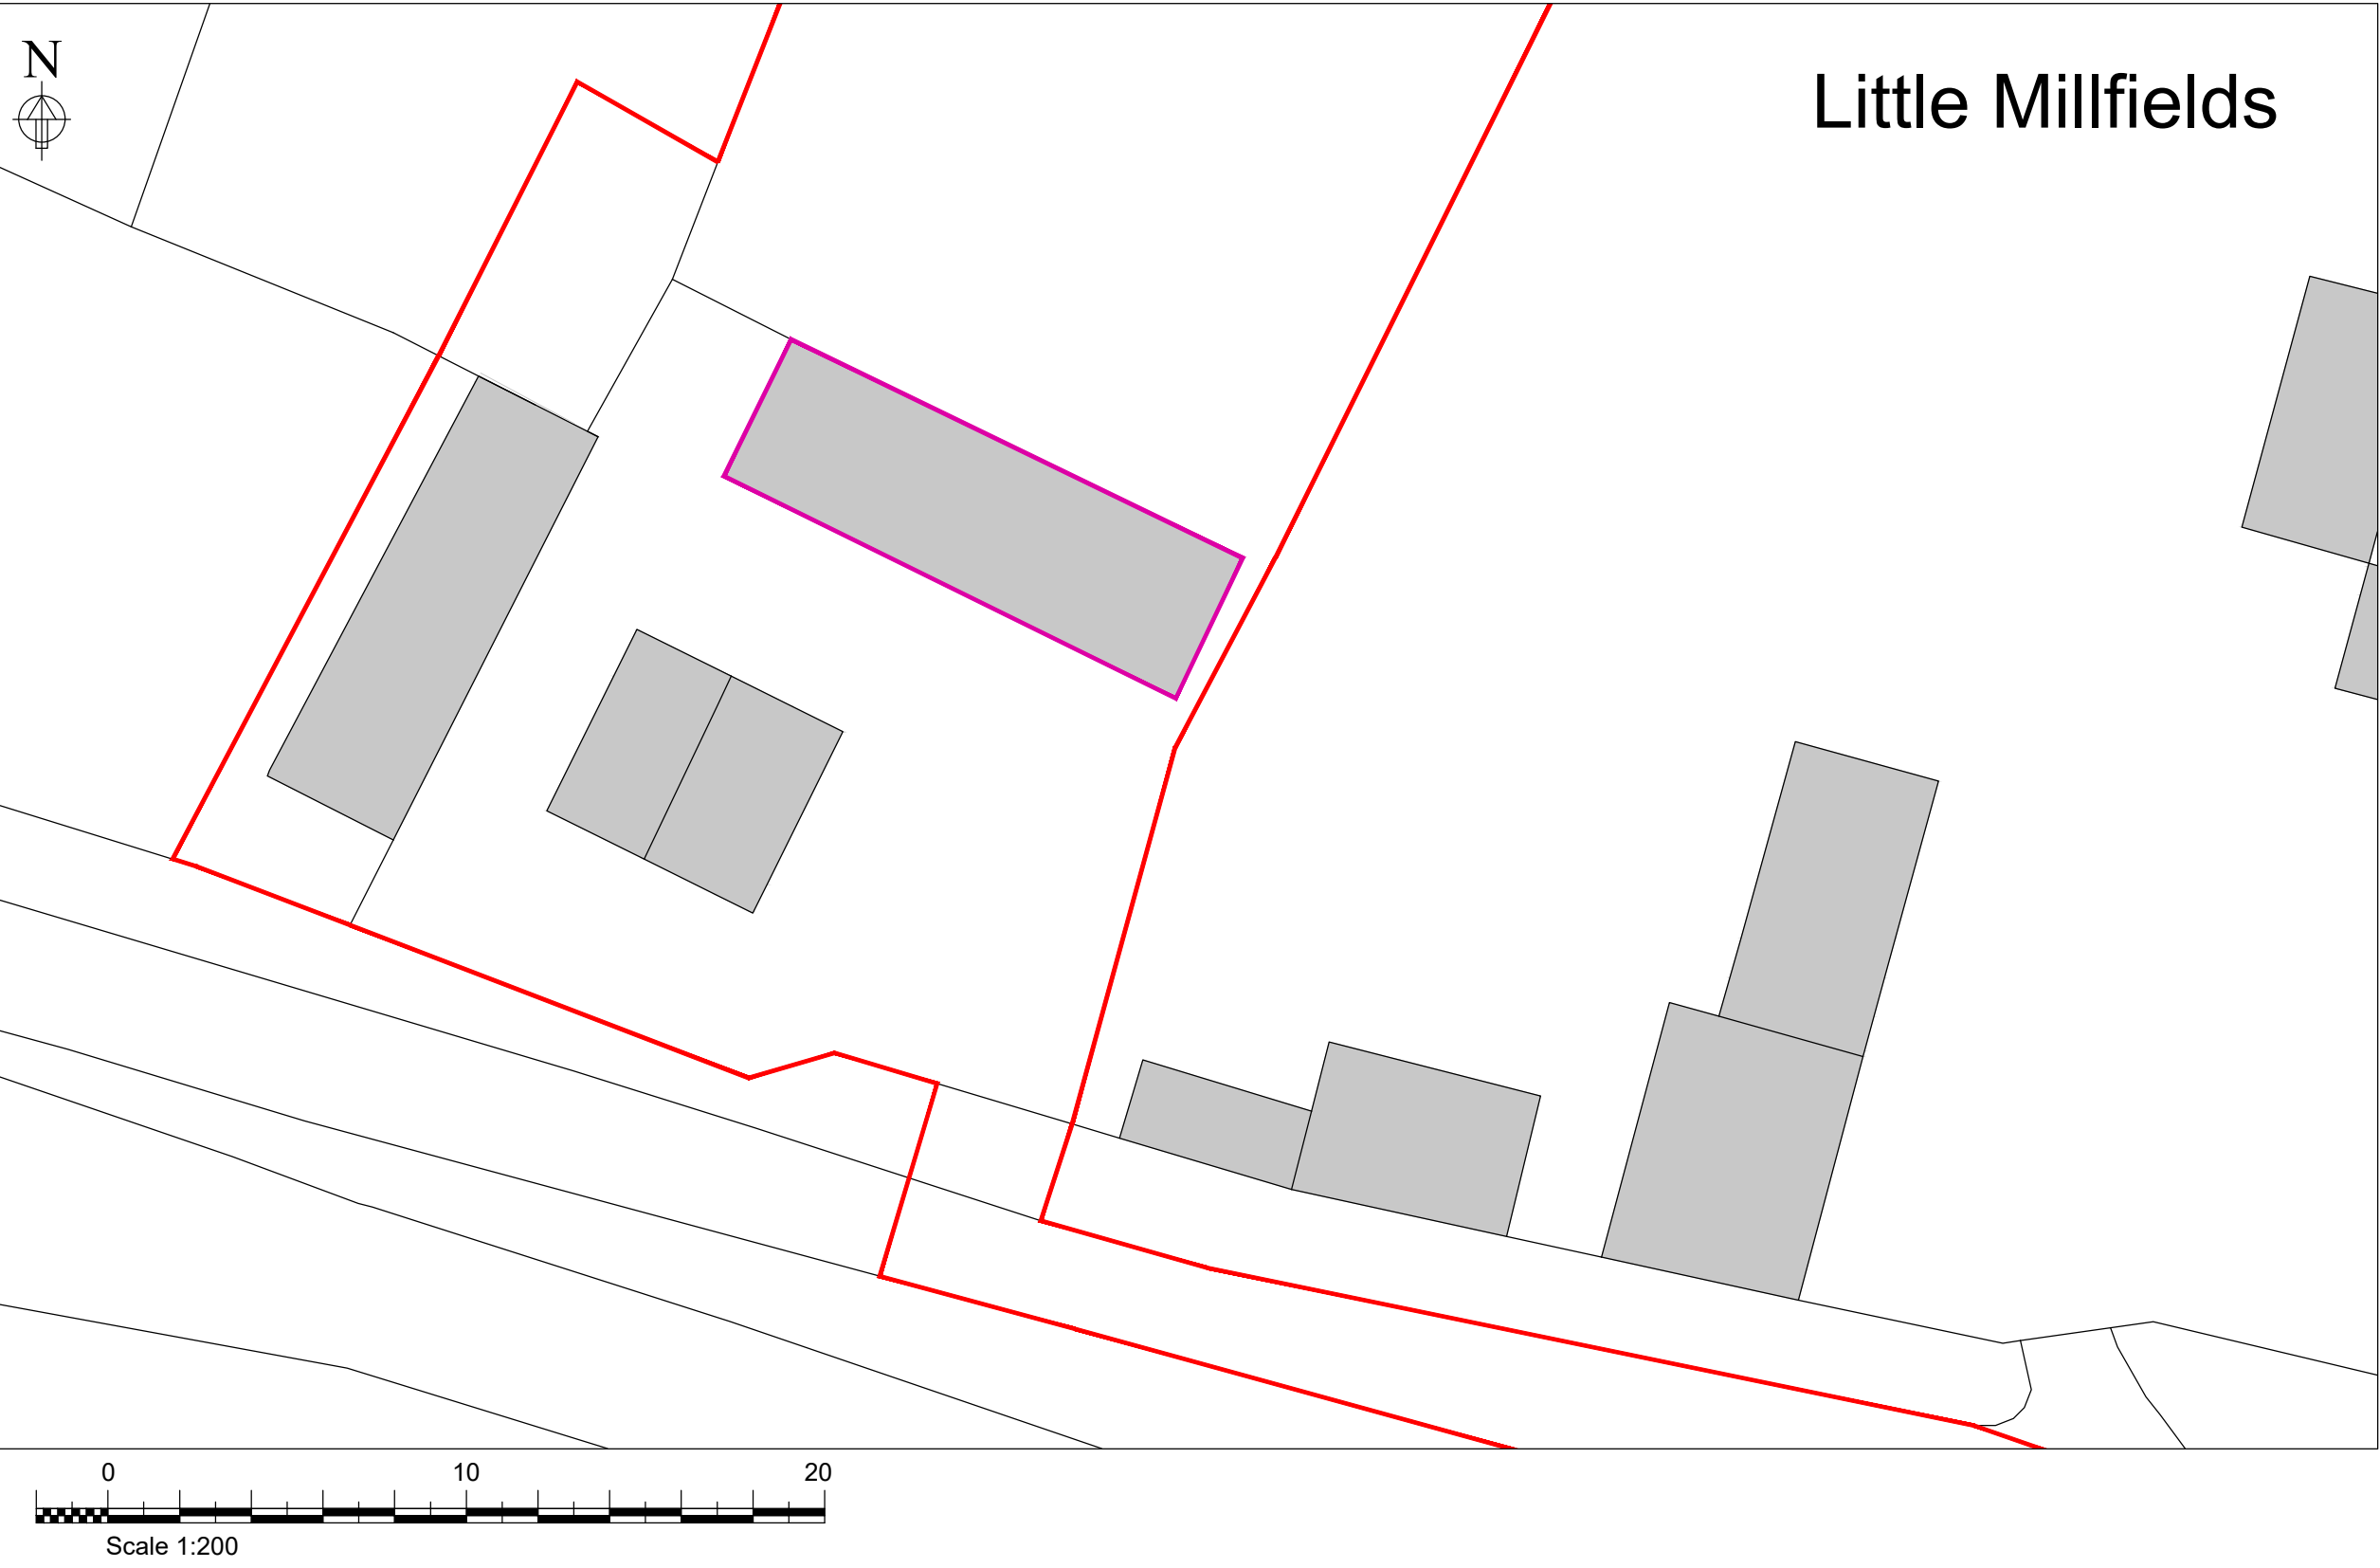


Approximate total gross internal  
floor space - 55.3 m<sup>2</sup>  
595 ft<sup>2</sup>

CAD DETAILS


WPS: CTB file: Linetype: Size: A1

Figured dimensions only are to be used.  
© This drawing is the sole copyright of  
BOHER ARCHITECTURE LIMITED  
Any discrepancies between this drawing & other  
information shall be reported to the Architect.  
MODIFICATIONS to be made solely on  
ORIGINAL MAGNETIC MEDIA.


REVISIONS:  
REV: DATE: REVISION: BY: RWM

 

ROOF PLAN

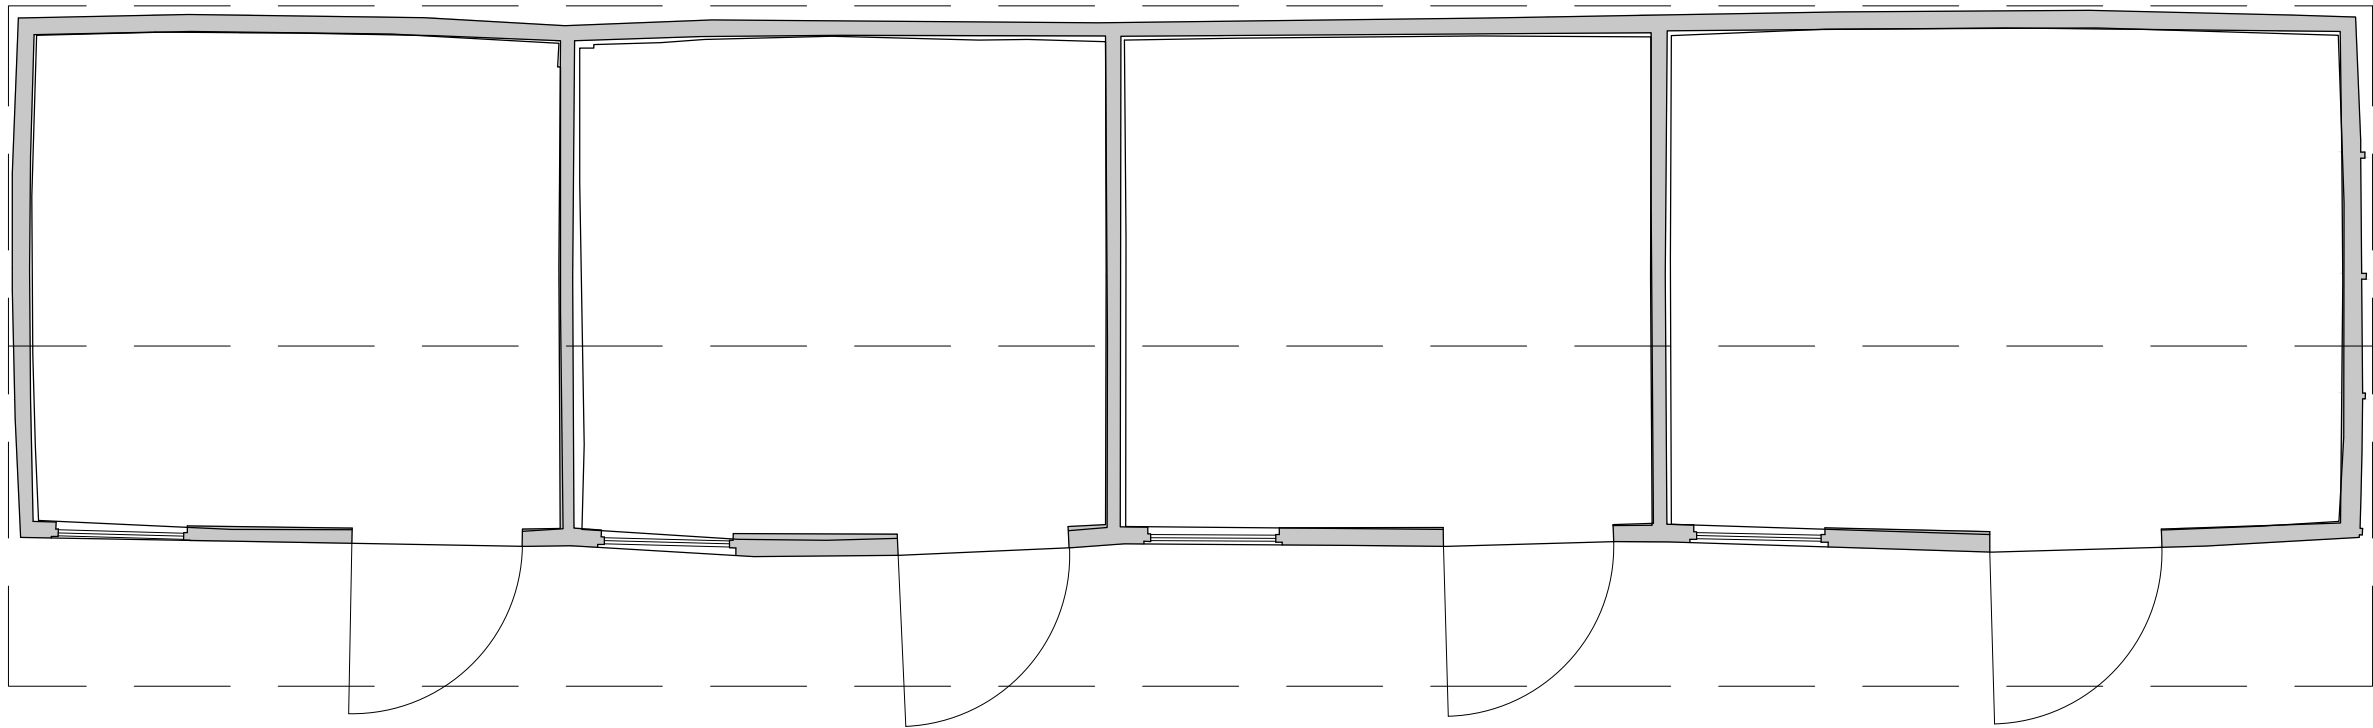


GROUND FLOOR

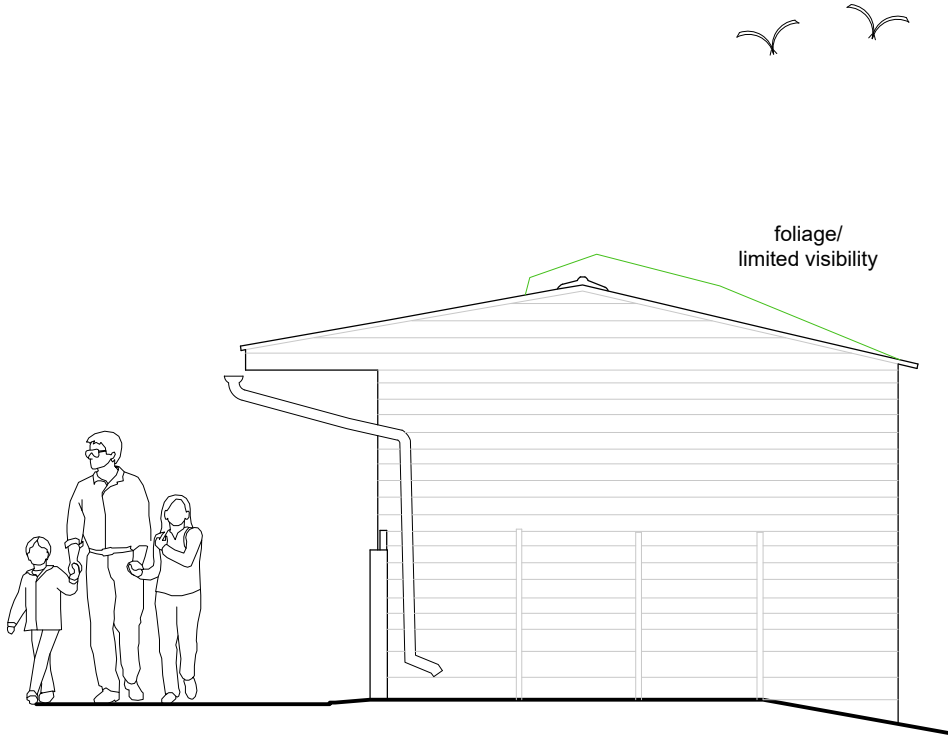



Side Elevation (south east)

DATUM 81.00m

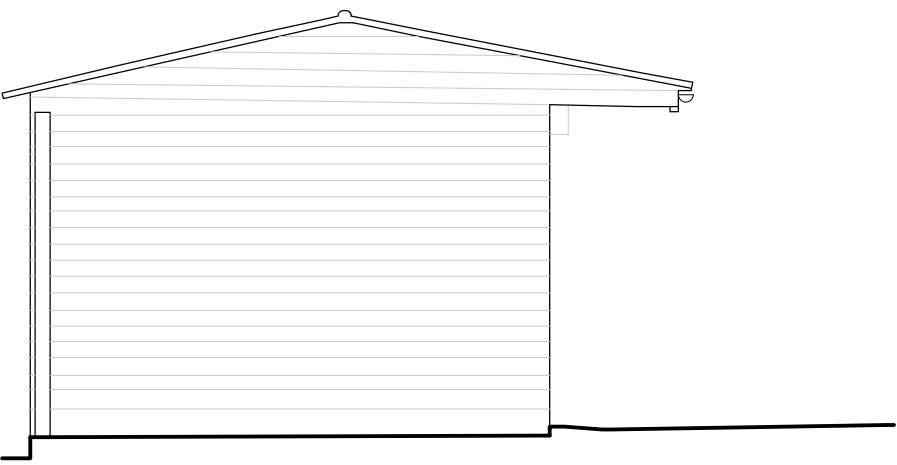


Side Elevation (north west)

DATUM 81.00m

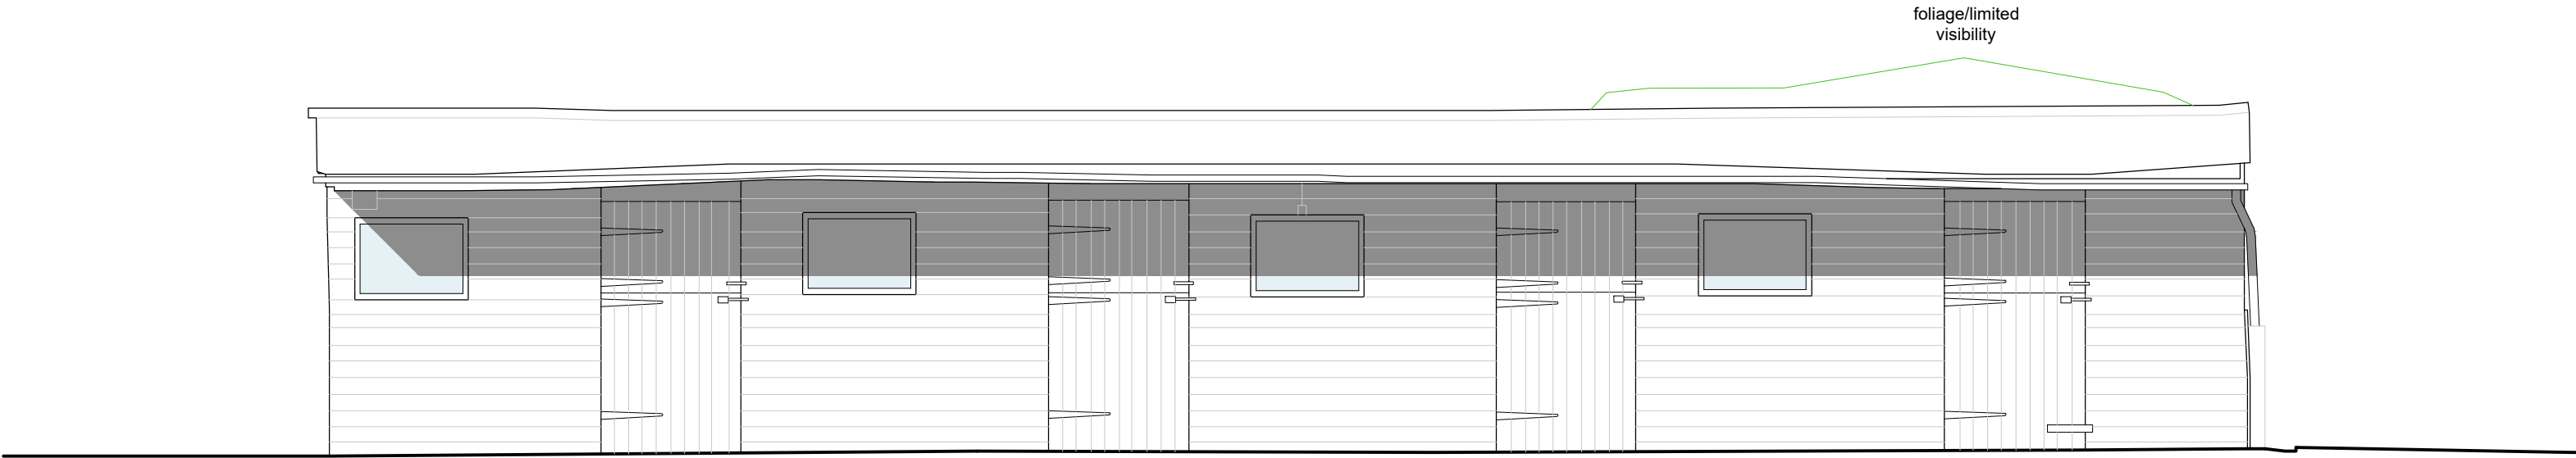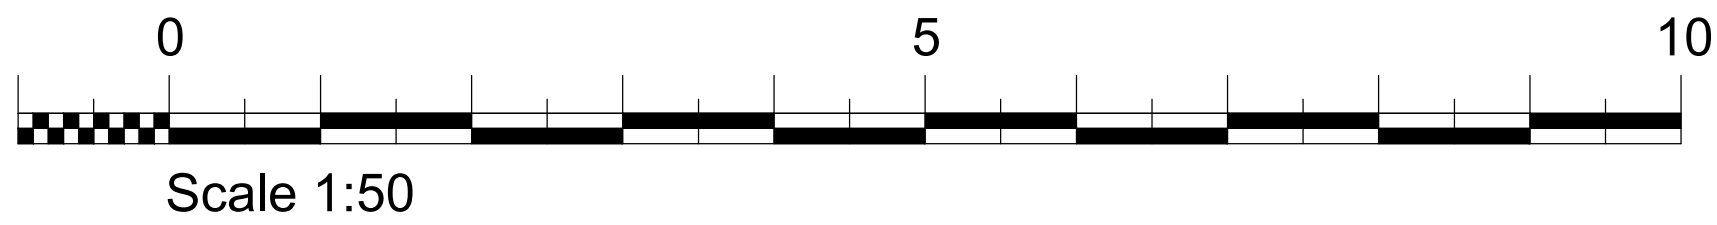

Front Elevation (south west)

DATUM 81.00m

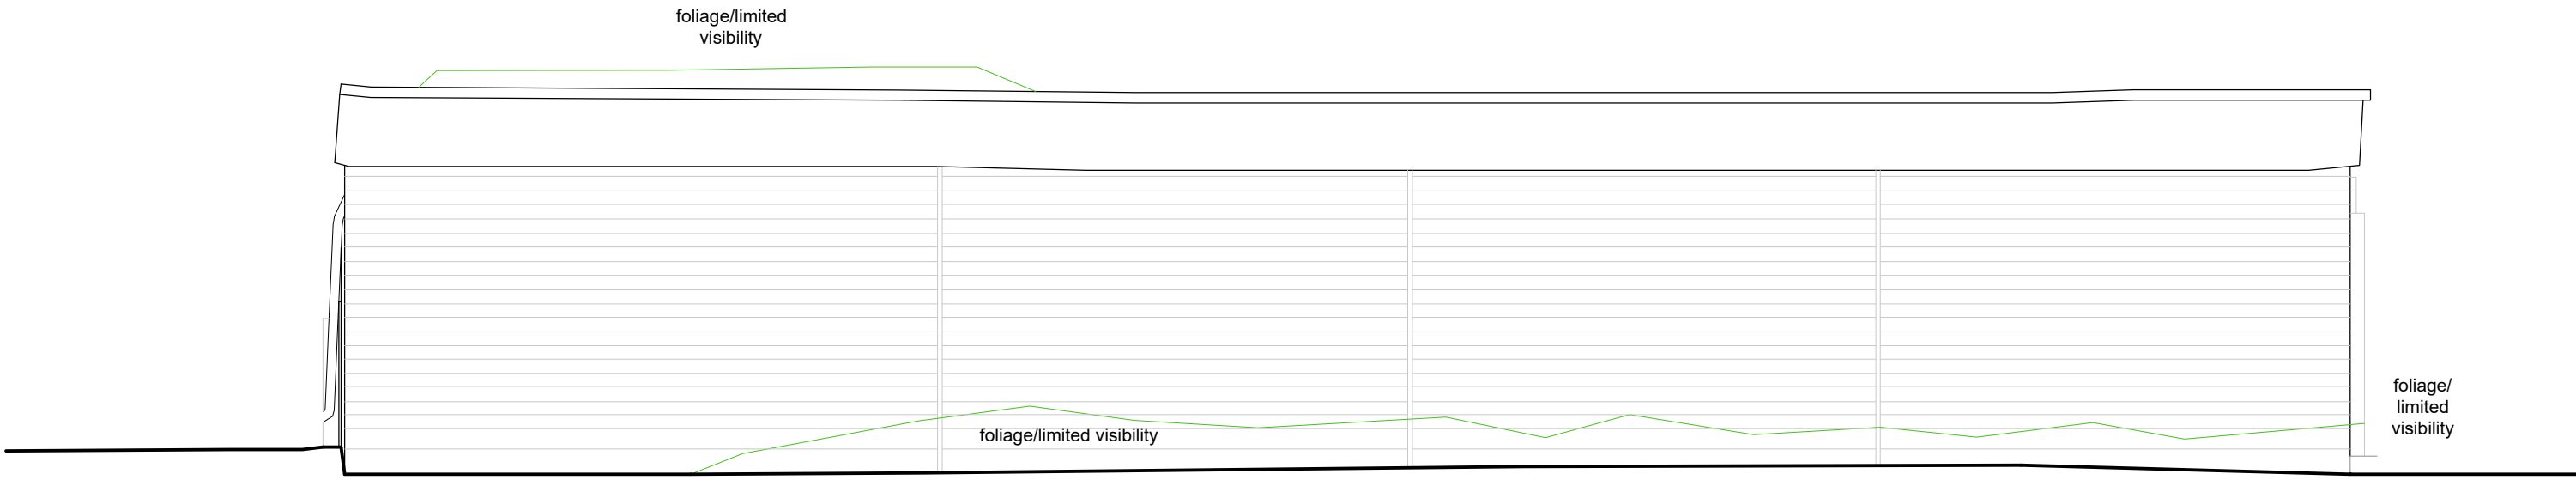

Rear Elevation (north east)

DATUM 81.00m

|               |                                                                   |                                                                |          |          |             |
|---------------|-------------------------------------------------------------------|----------------------------------------------------------------|----------|----------|-------------|
| CLIENT        | PROJECT                                                           | TITLE                                                          | STATUS   | DRAWN BY | REVIEWED BY |
| Mr Paul Roger | Little Millfields<br>Horsham Road<br>Rowhook<br>Horsham. RH12 3PZ | Stable A<br>Existing<br>Floor Plans & Elevations<br>Block Plan | Planning | CB       | CB          |
| DATE          | SCALE                                                             | DRAWING NUMBER                                                 |          |          |             |
| June 2026     | 1:50                                                              | 1532 P 003                                                     |          |          |             |

01730 816336  
07949 682974  
info@boherarchitecture.com  
www.boherarchitecture.com

**BOHER**  
ARCHITECTURE

Challenger House, Rumbolds Hill  
Midhurst, GU29 9BY