



Approximate total gross internal  
floor space - 42 m<sup>2</sup>  
452 ft<sup>2</sup>

| CAD DETAILS   |           |          |
|---|-----------|----------|
| WPS:   |           |          |
| CTB file:   | Linetype: | Size: A1 |
| Figured dimensions only are to be used.<br>© This drawing is the sole copyright of<br>BOHER ARCHITECTURE LIMITED<br>Any discrepancies between this drawing & other<br>information shall be reported to the Architect.<br>MODIFICATIONS to be made solely on<br>ORIGINAL MAGNETIC MEDIA. |           |          |
| REVISIONS:   |           |          |
| REV: DATE:   | REVISION: | BY: RWM  |

ROOF PLAN




GROUND FLOOR

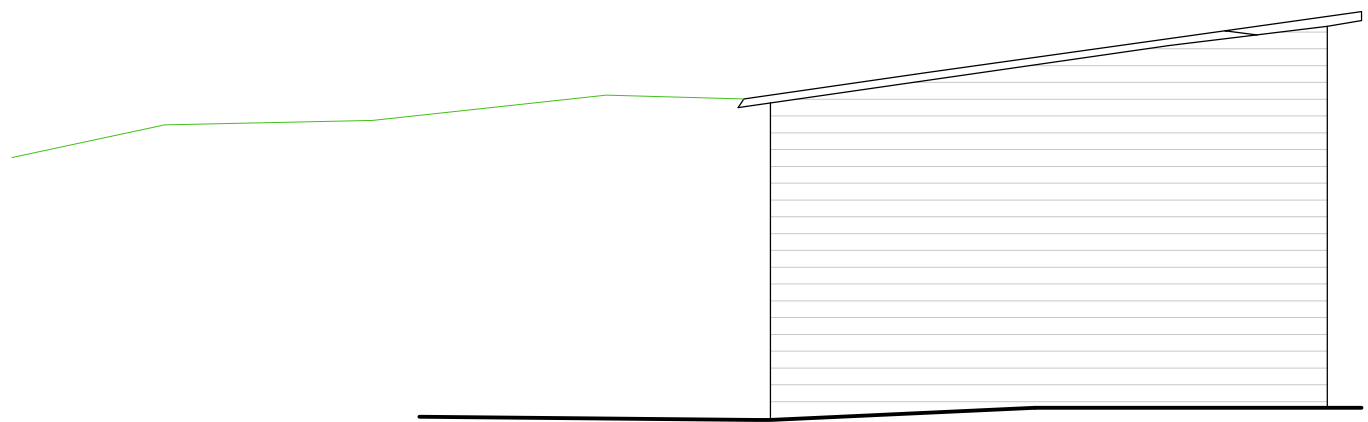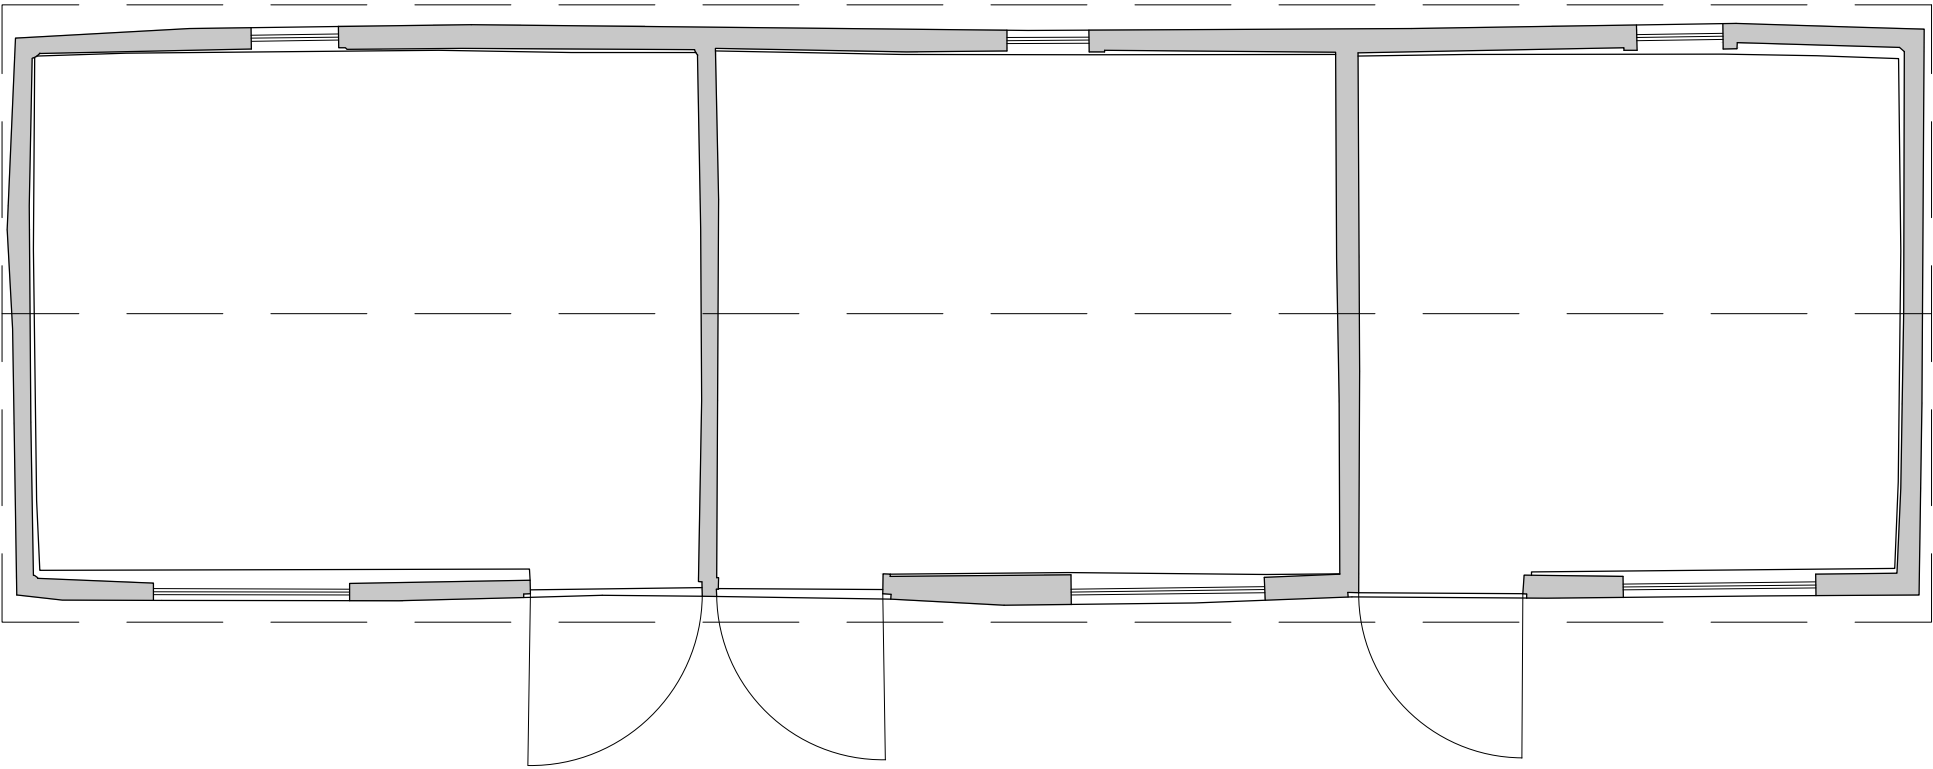


Side Elevation (south west)

DATUM 81.00m

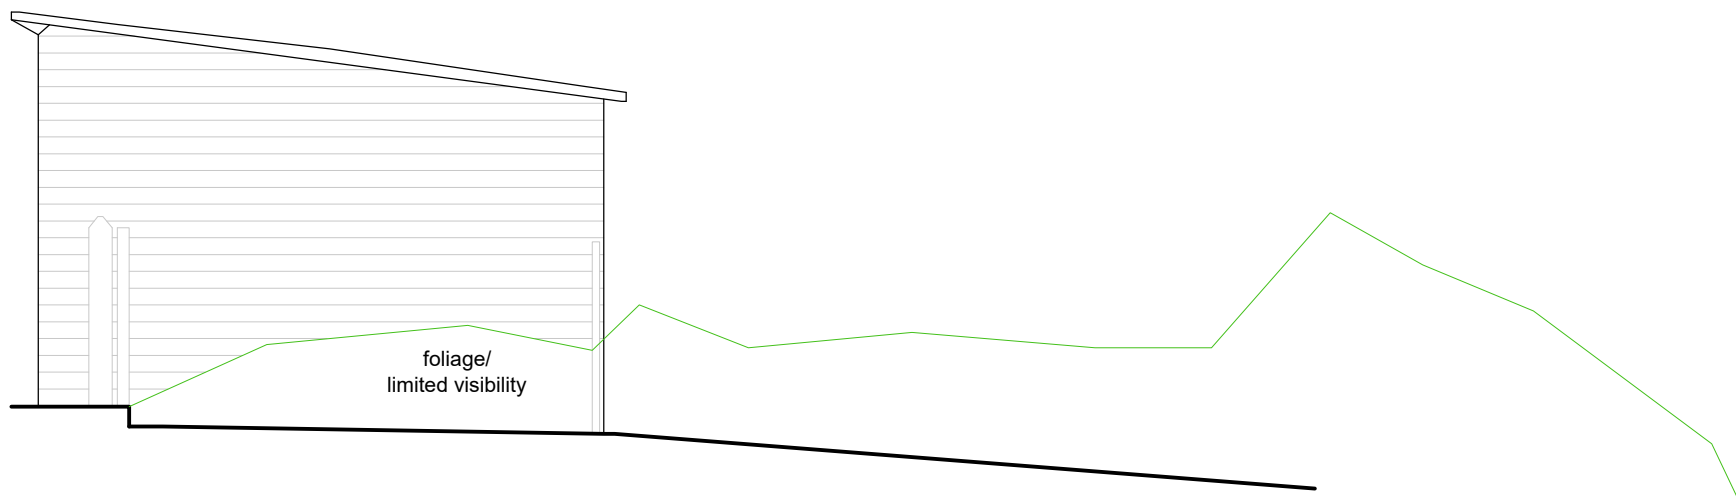


Side Elevation (north east)

DATUM 81.00m

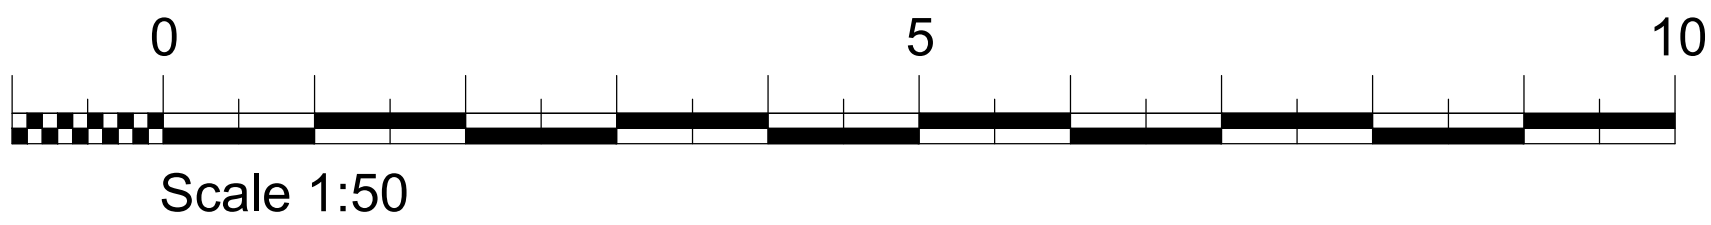

Front Elevation (south east)

DATUM 81.00m

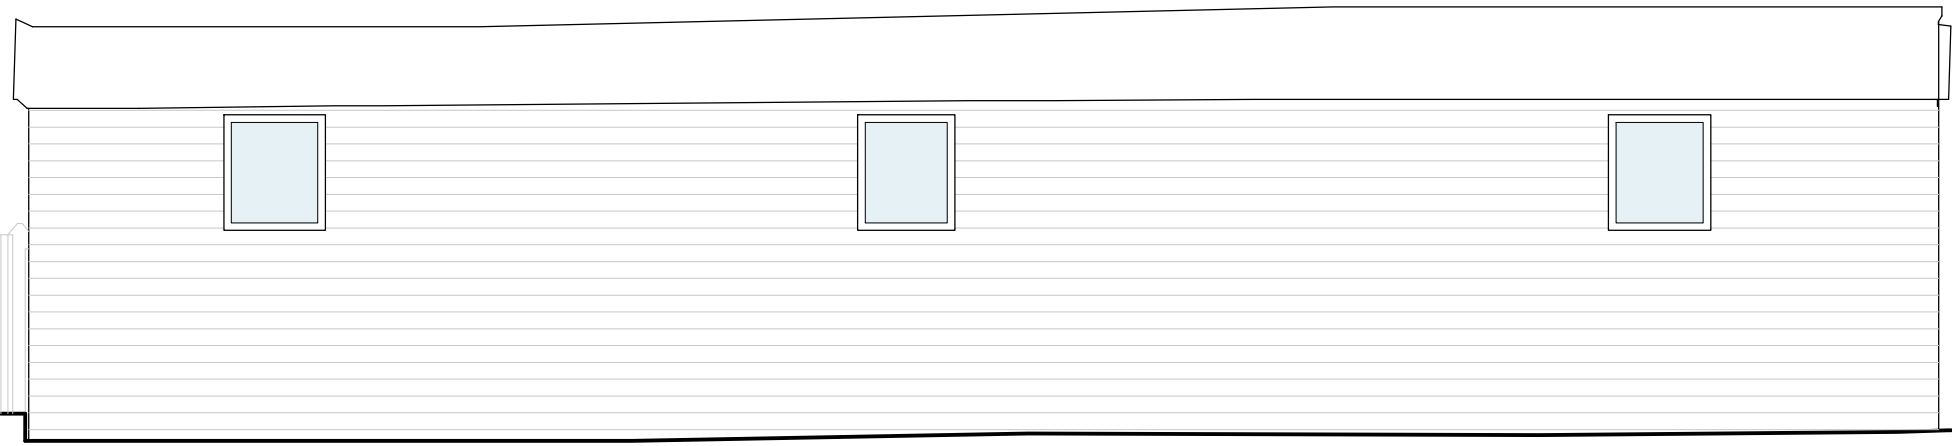

Rear Elevation (north west)

DATUM 81.00m

| CLIENT        | PROJECT                                                           | TITLE                                                          | STATUS   | DRAWN BY | REVIEWED BY |
|---------------|-------------------------------------------------------------------|----------------------------------------------------------------|----------|----------|-------------|
| Mr Paul Roger | Little Millfields<br>Horsham Road<br>Rowhook<br>Horsham. RH12 3PZ | Stable B<br>Existing<br>Floor Plans & Elevations<br>Block Plan | Planning | CB       | CB          |
| DATE          | SCALE                                                             | DRAWING NUMBER                                                 |          |          |             |
| June 2026     | 1:50, 1:200                                                       | 1532 P 004                                                     |          |          |             |

01730 816336  
07949 682974  
info@boherarchitecture.com  
www.boherarchitecture.com  
Challenger House, Rumbolds Hill  
Midhurst, GU29 9BY

