


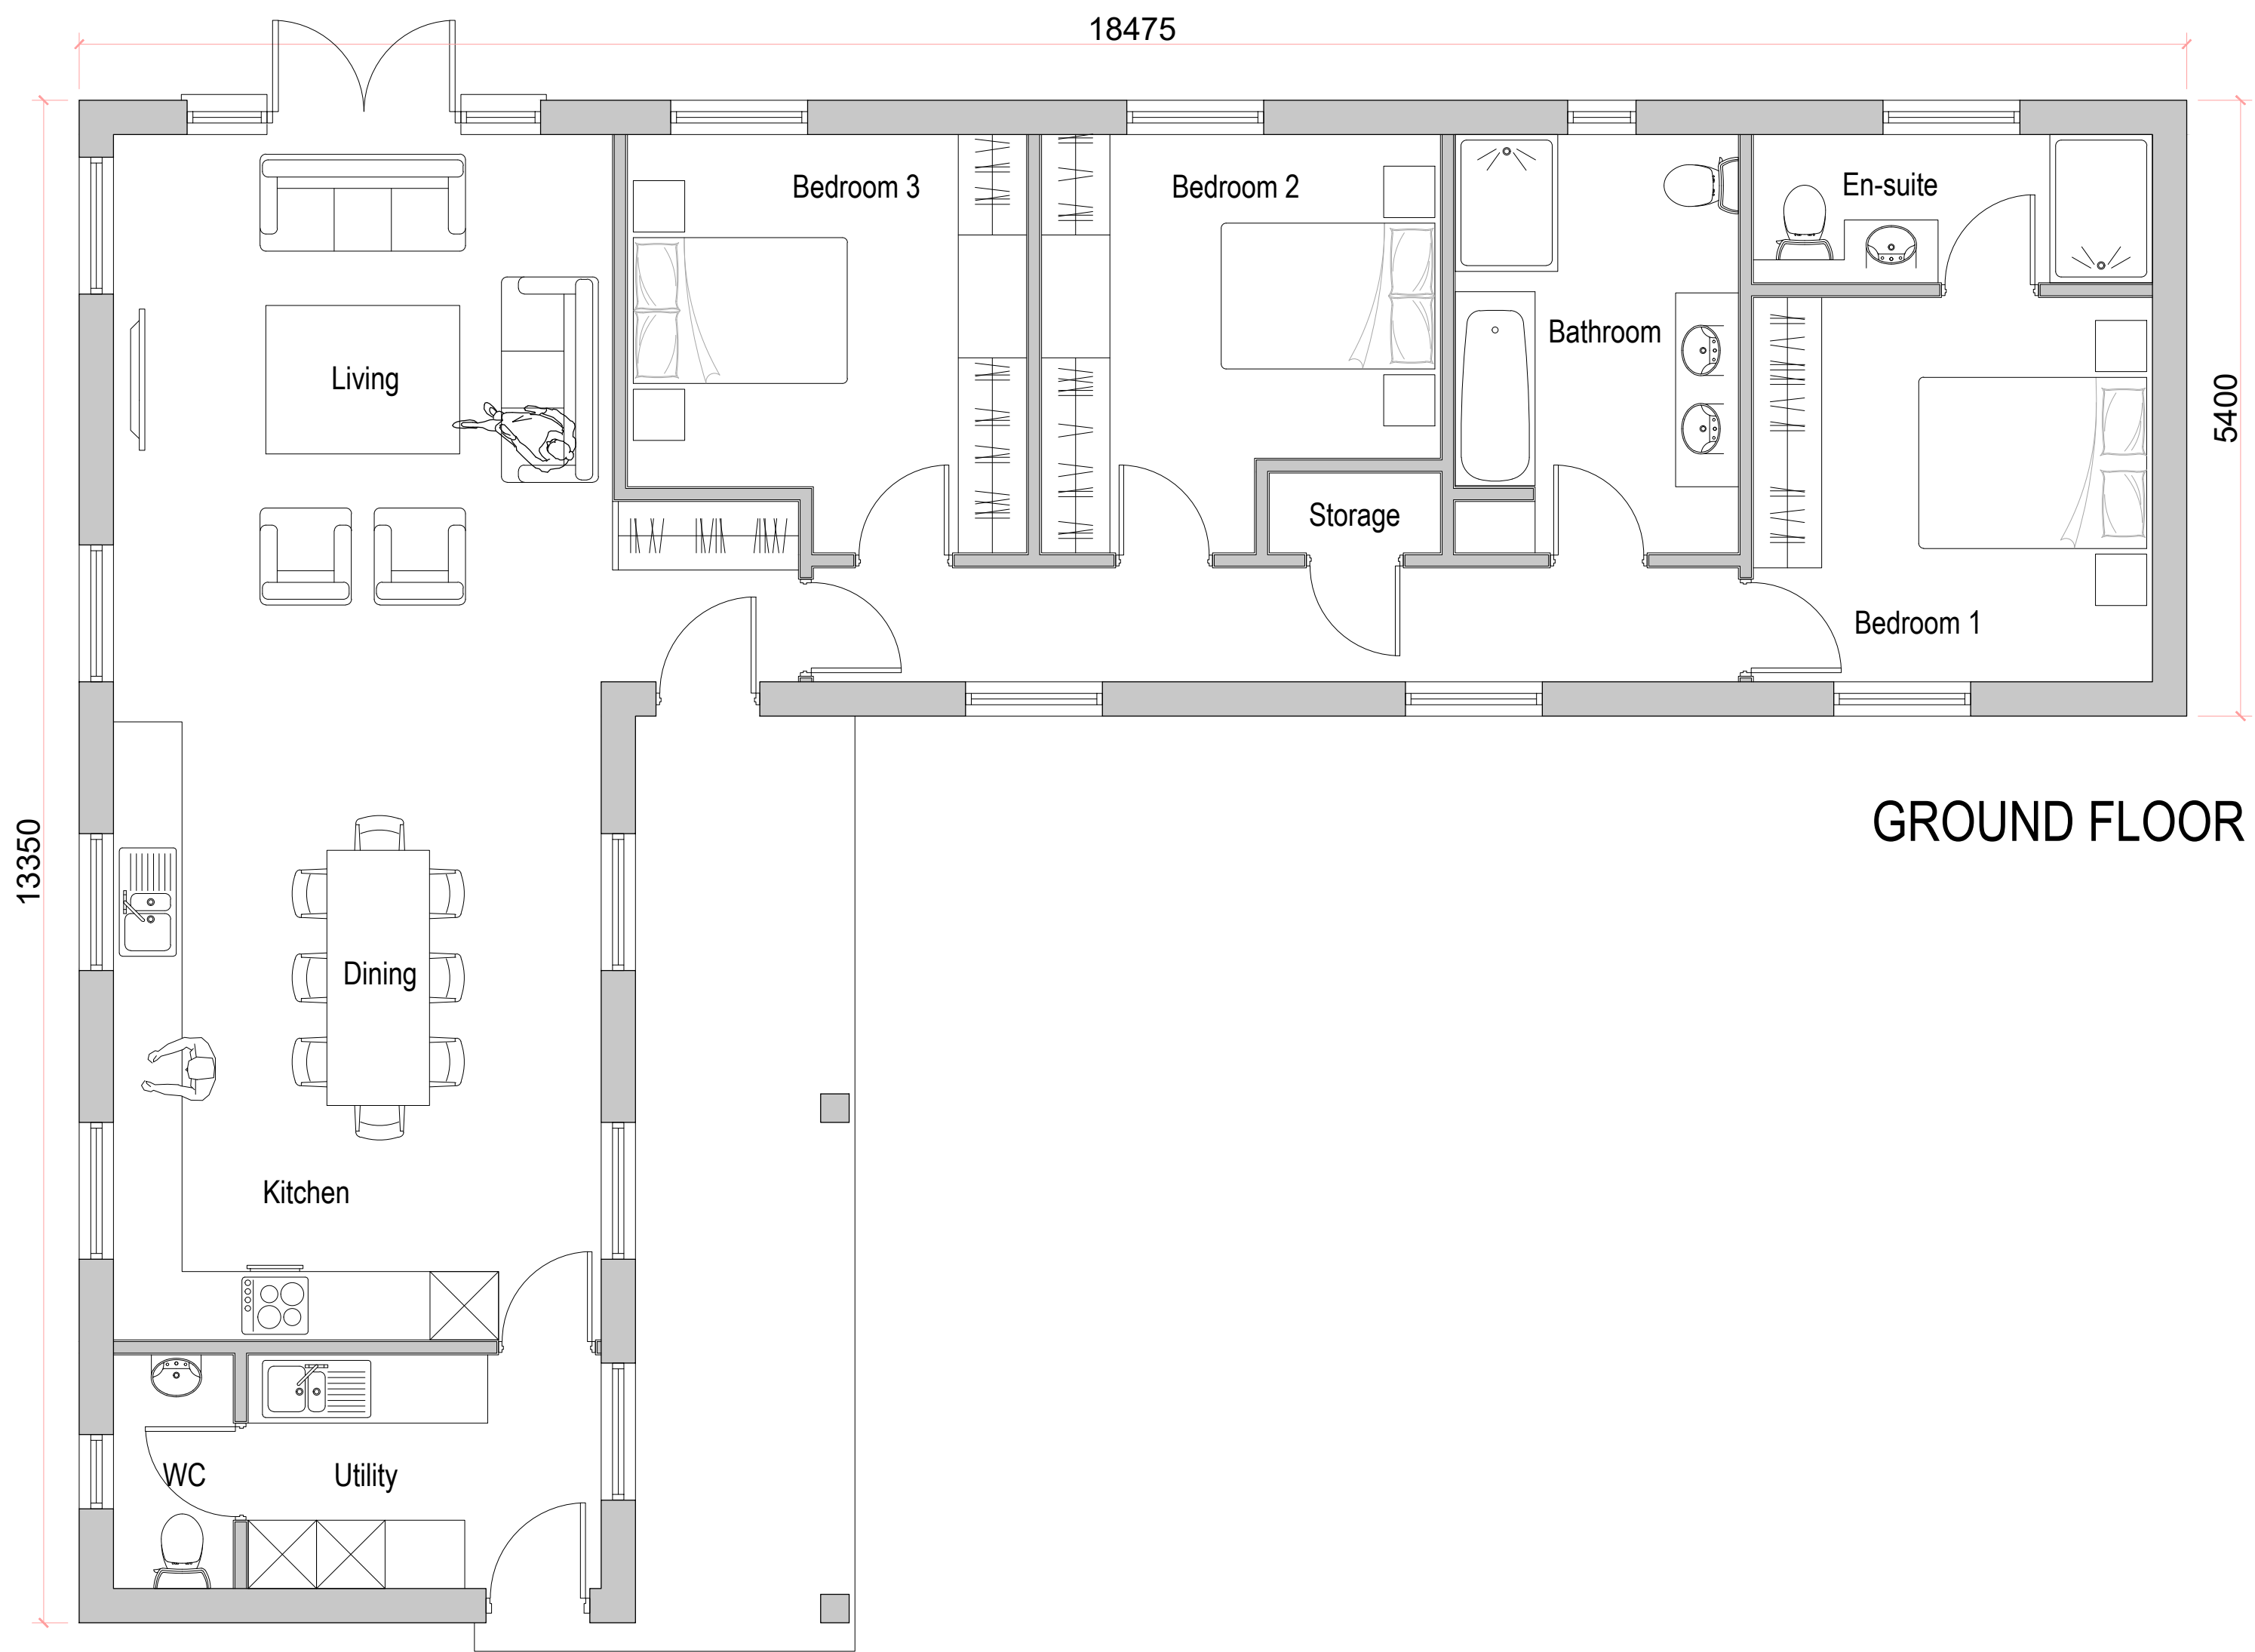


Approximate total gross internal
floor space - 120 m²
1291 ft²

CAD DETAILS			
WPS:			
CTB file:	LTscale:	Size:	A1
Figured dimensions only are to be used. © This drawing is the sole copyright of BOHER ARCHITECTURE LIMITED Any discrepancies between this drawing & other information shall be reported to the Architect. MODIFICATIONS to be made solely on ORIGINAL MAGNETIC MEDIA.			
REVISIONS:			
REV:	DATE:	REVISION:	BY: RWJ





Front Elevation (south)

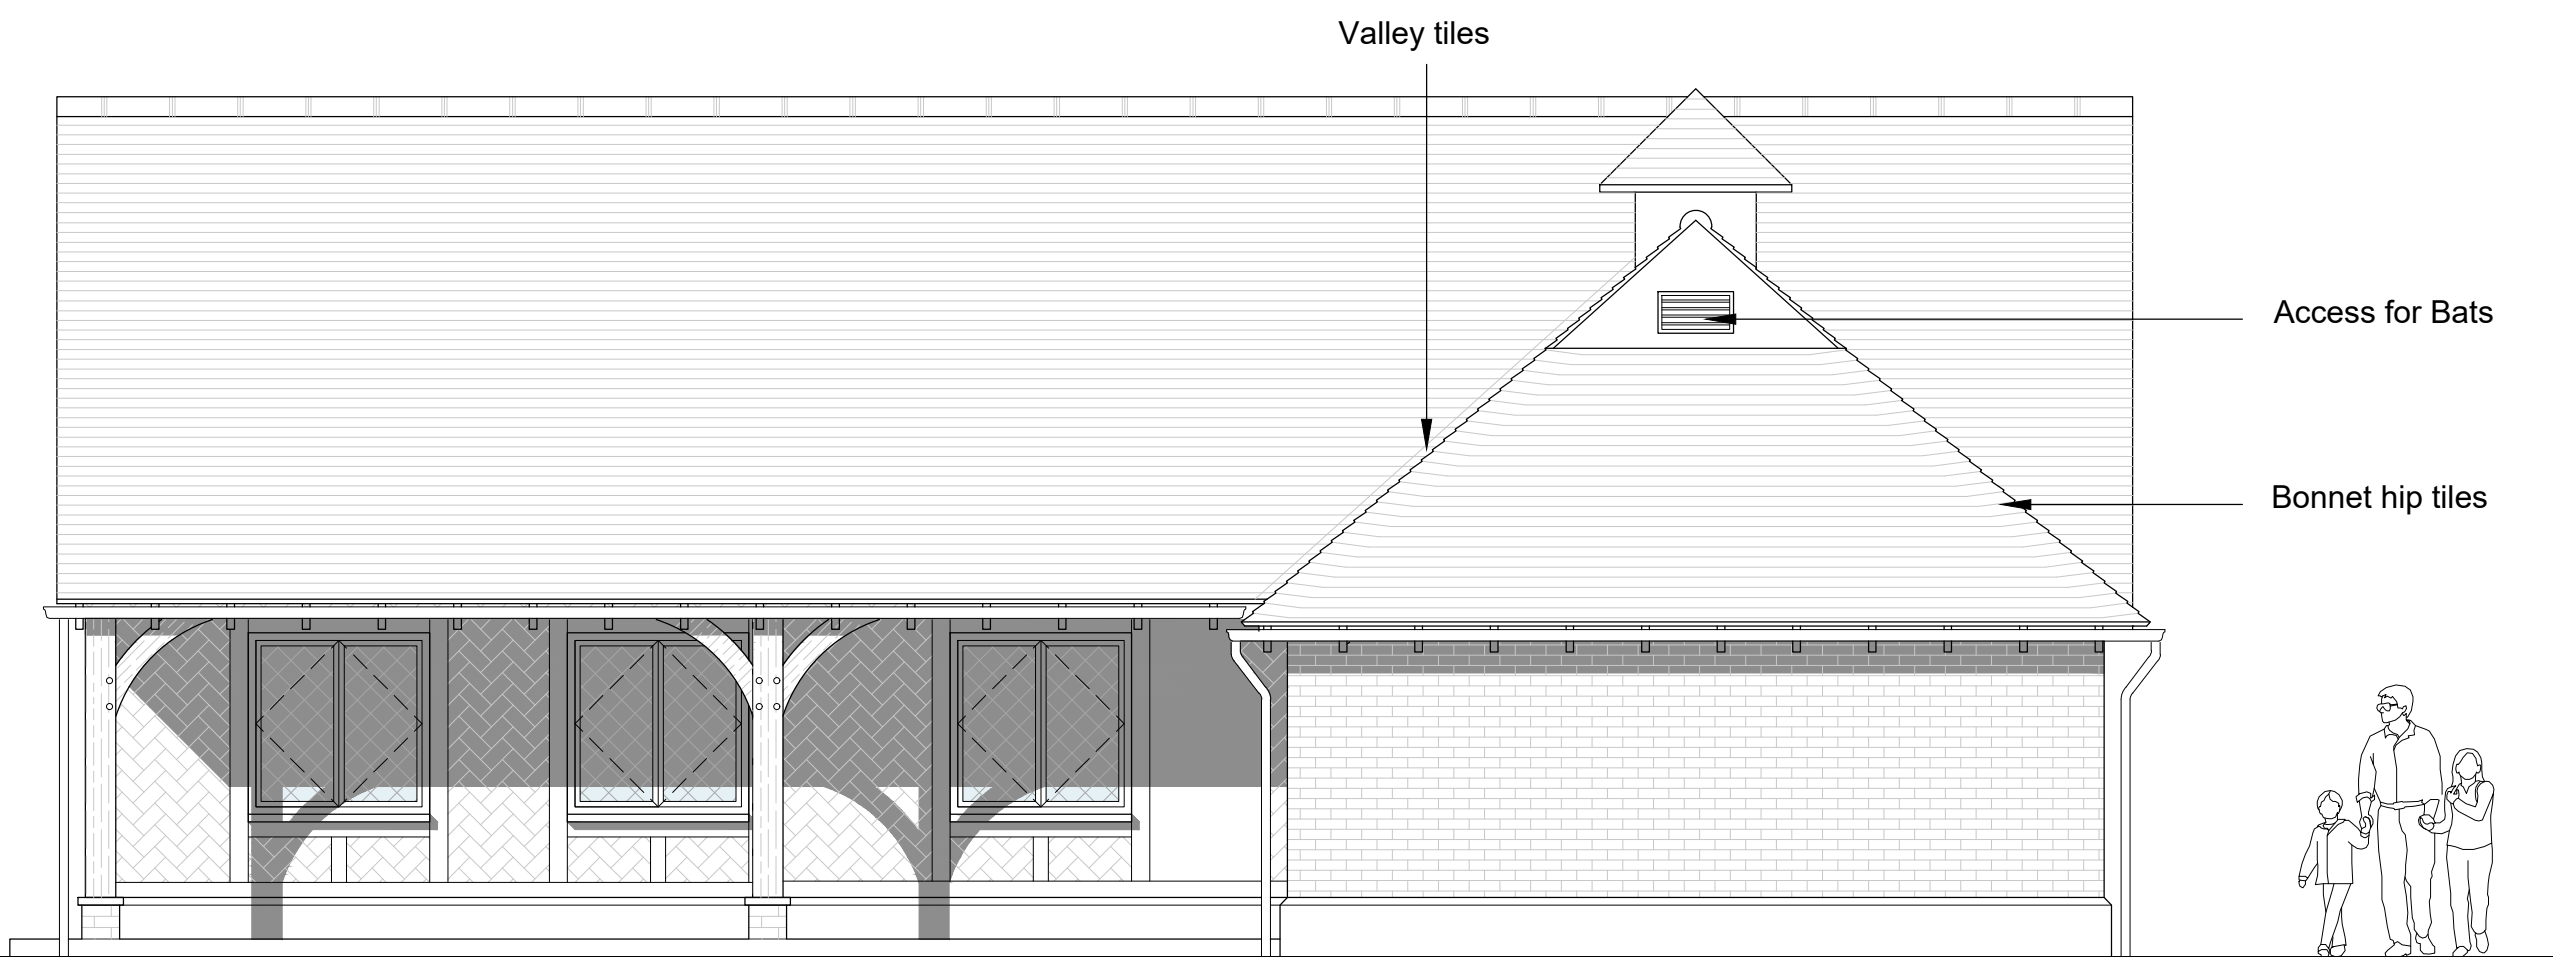

Side Elevation (east)



Rear Elevation (north)

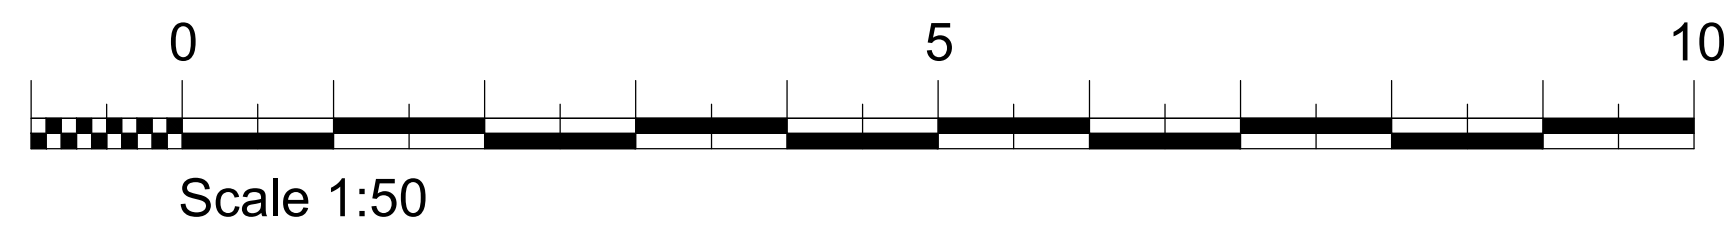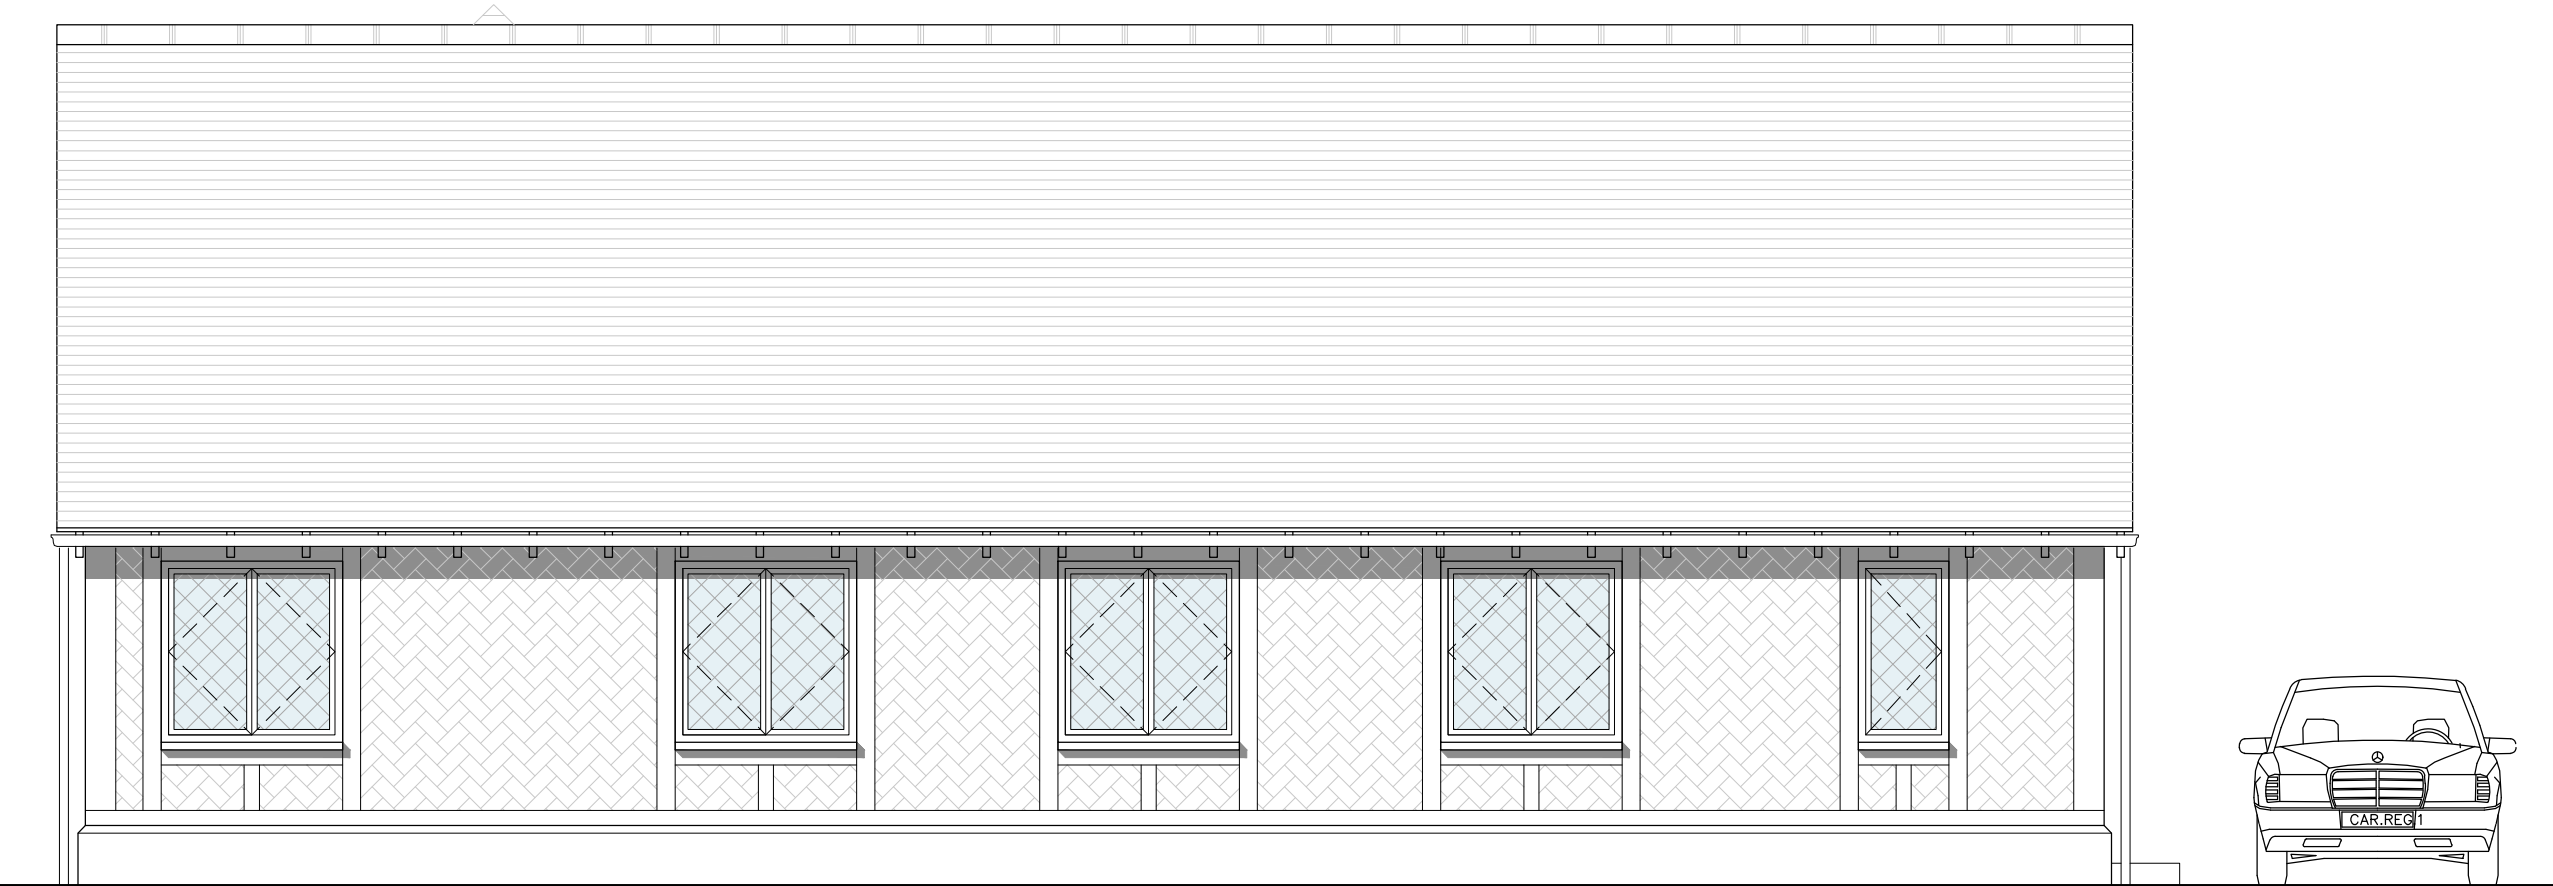

CLIENT	PROJECT	TITLE	STATUS	DRAWN BY	REVIEWED BY	01730 816336 07949 682974 info@boherarchitecture.com www.boherarchitecture.com Challenger House, Rumbolds Hill Midhurst, GU29 9BY
Mr Paul Roger	Little Millfields Horsham Road Rowhook Horsham. RH12 3PZ	Proposed Floor Plans & Elevations	Planning	CB	CB	
			DATE	SCALE	DRAWING NUMBER	
			June 2026	1:50	1532 P 001	

