


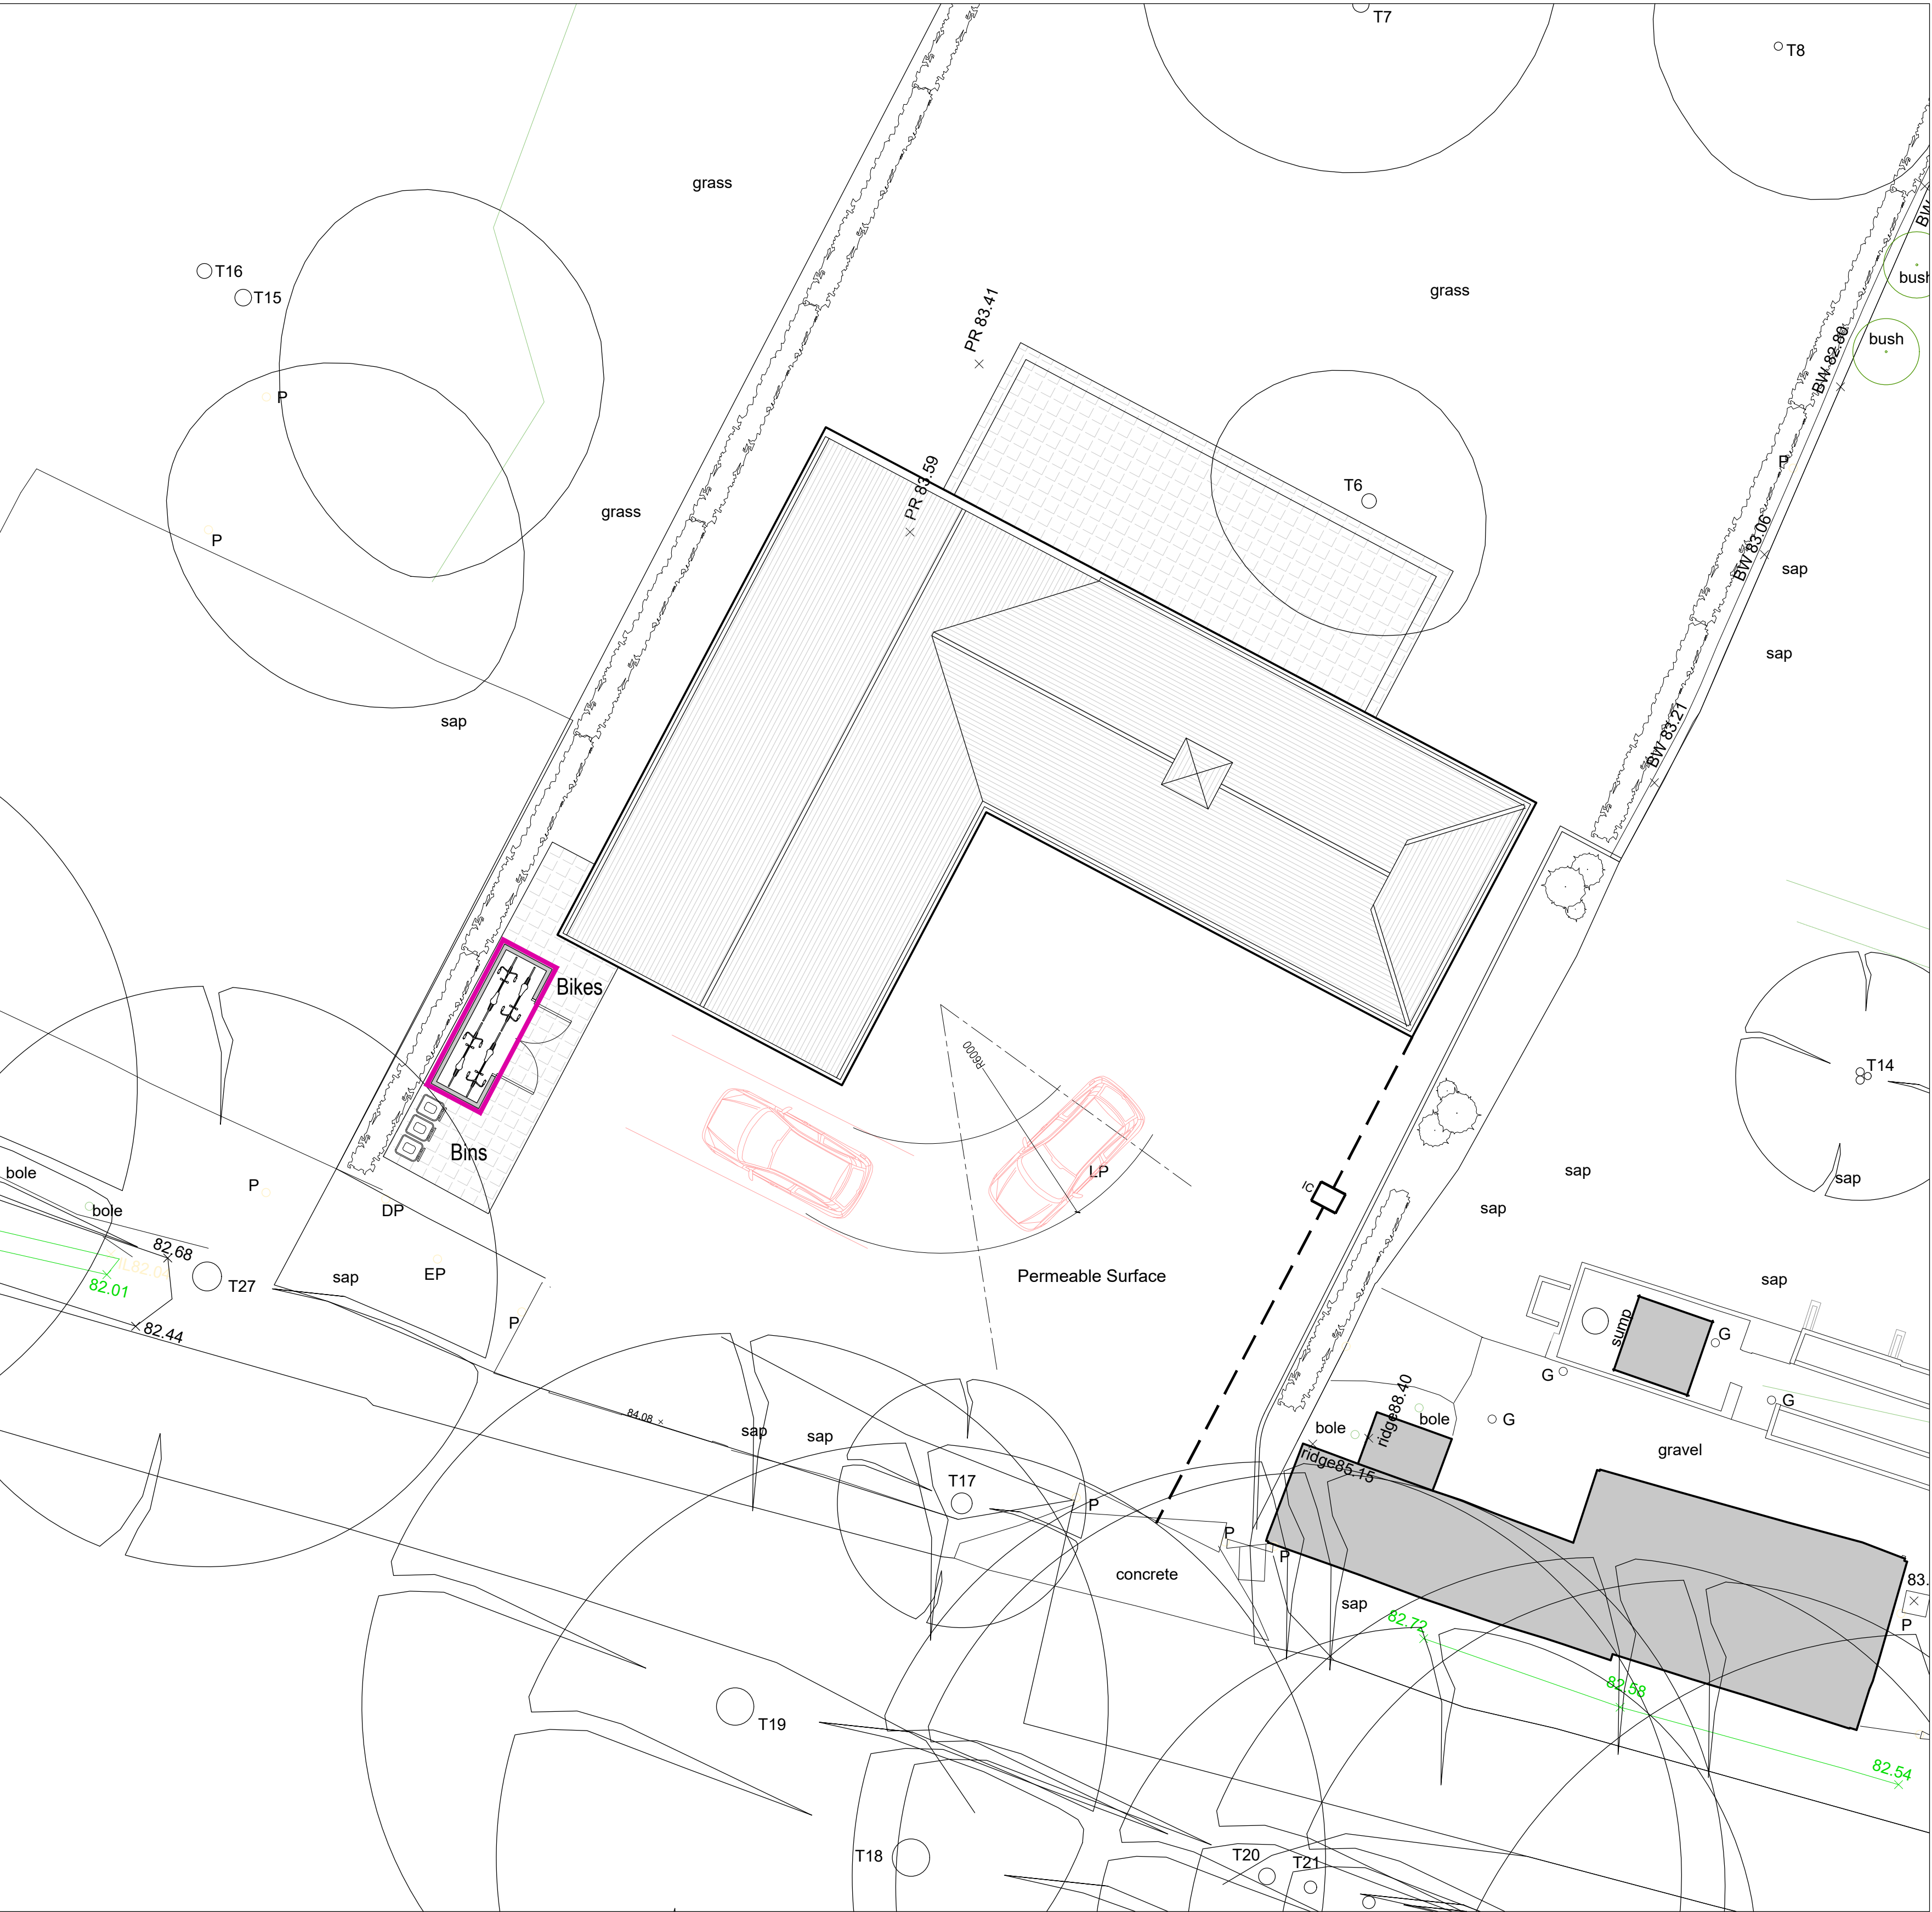

CAD DETAILS



WPS:


CTB File: L:scale: Size: A1

Figured dimensions only are to be used.
© This drawing is the sole copyright of
BOHER ARCHITECTURE LIMITED
Any discrepancies between this drawing & other
information shall be reported to the Architect.
MODIFICATIONS to be made solely on
ORIGINAL MAGNETIC MEDIA.

REVISIONS:

REV: DATE: REVISION: BY: RW

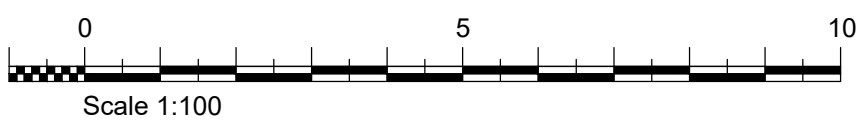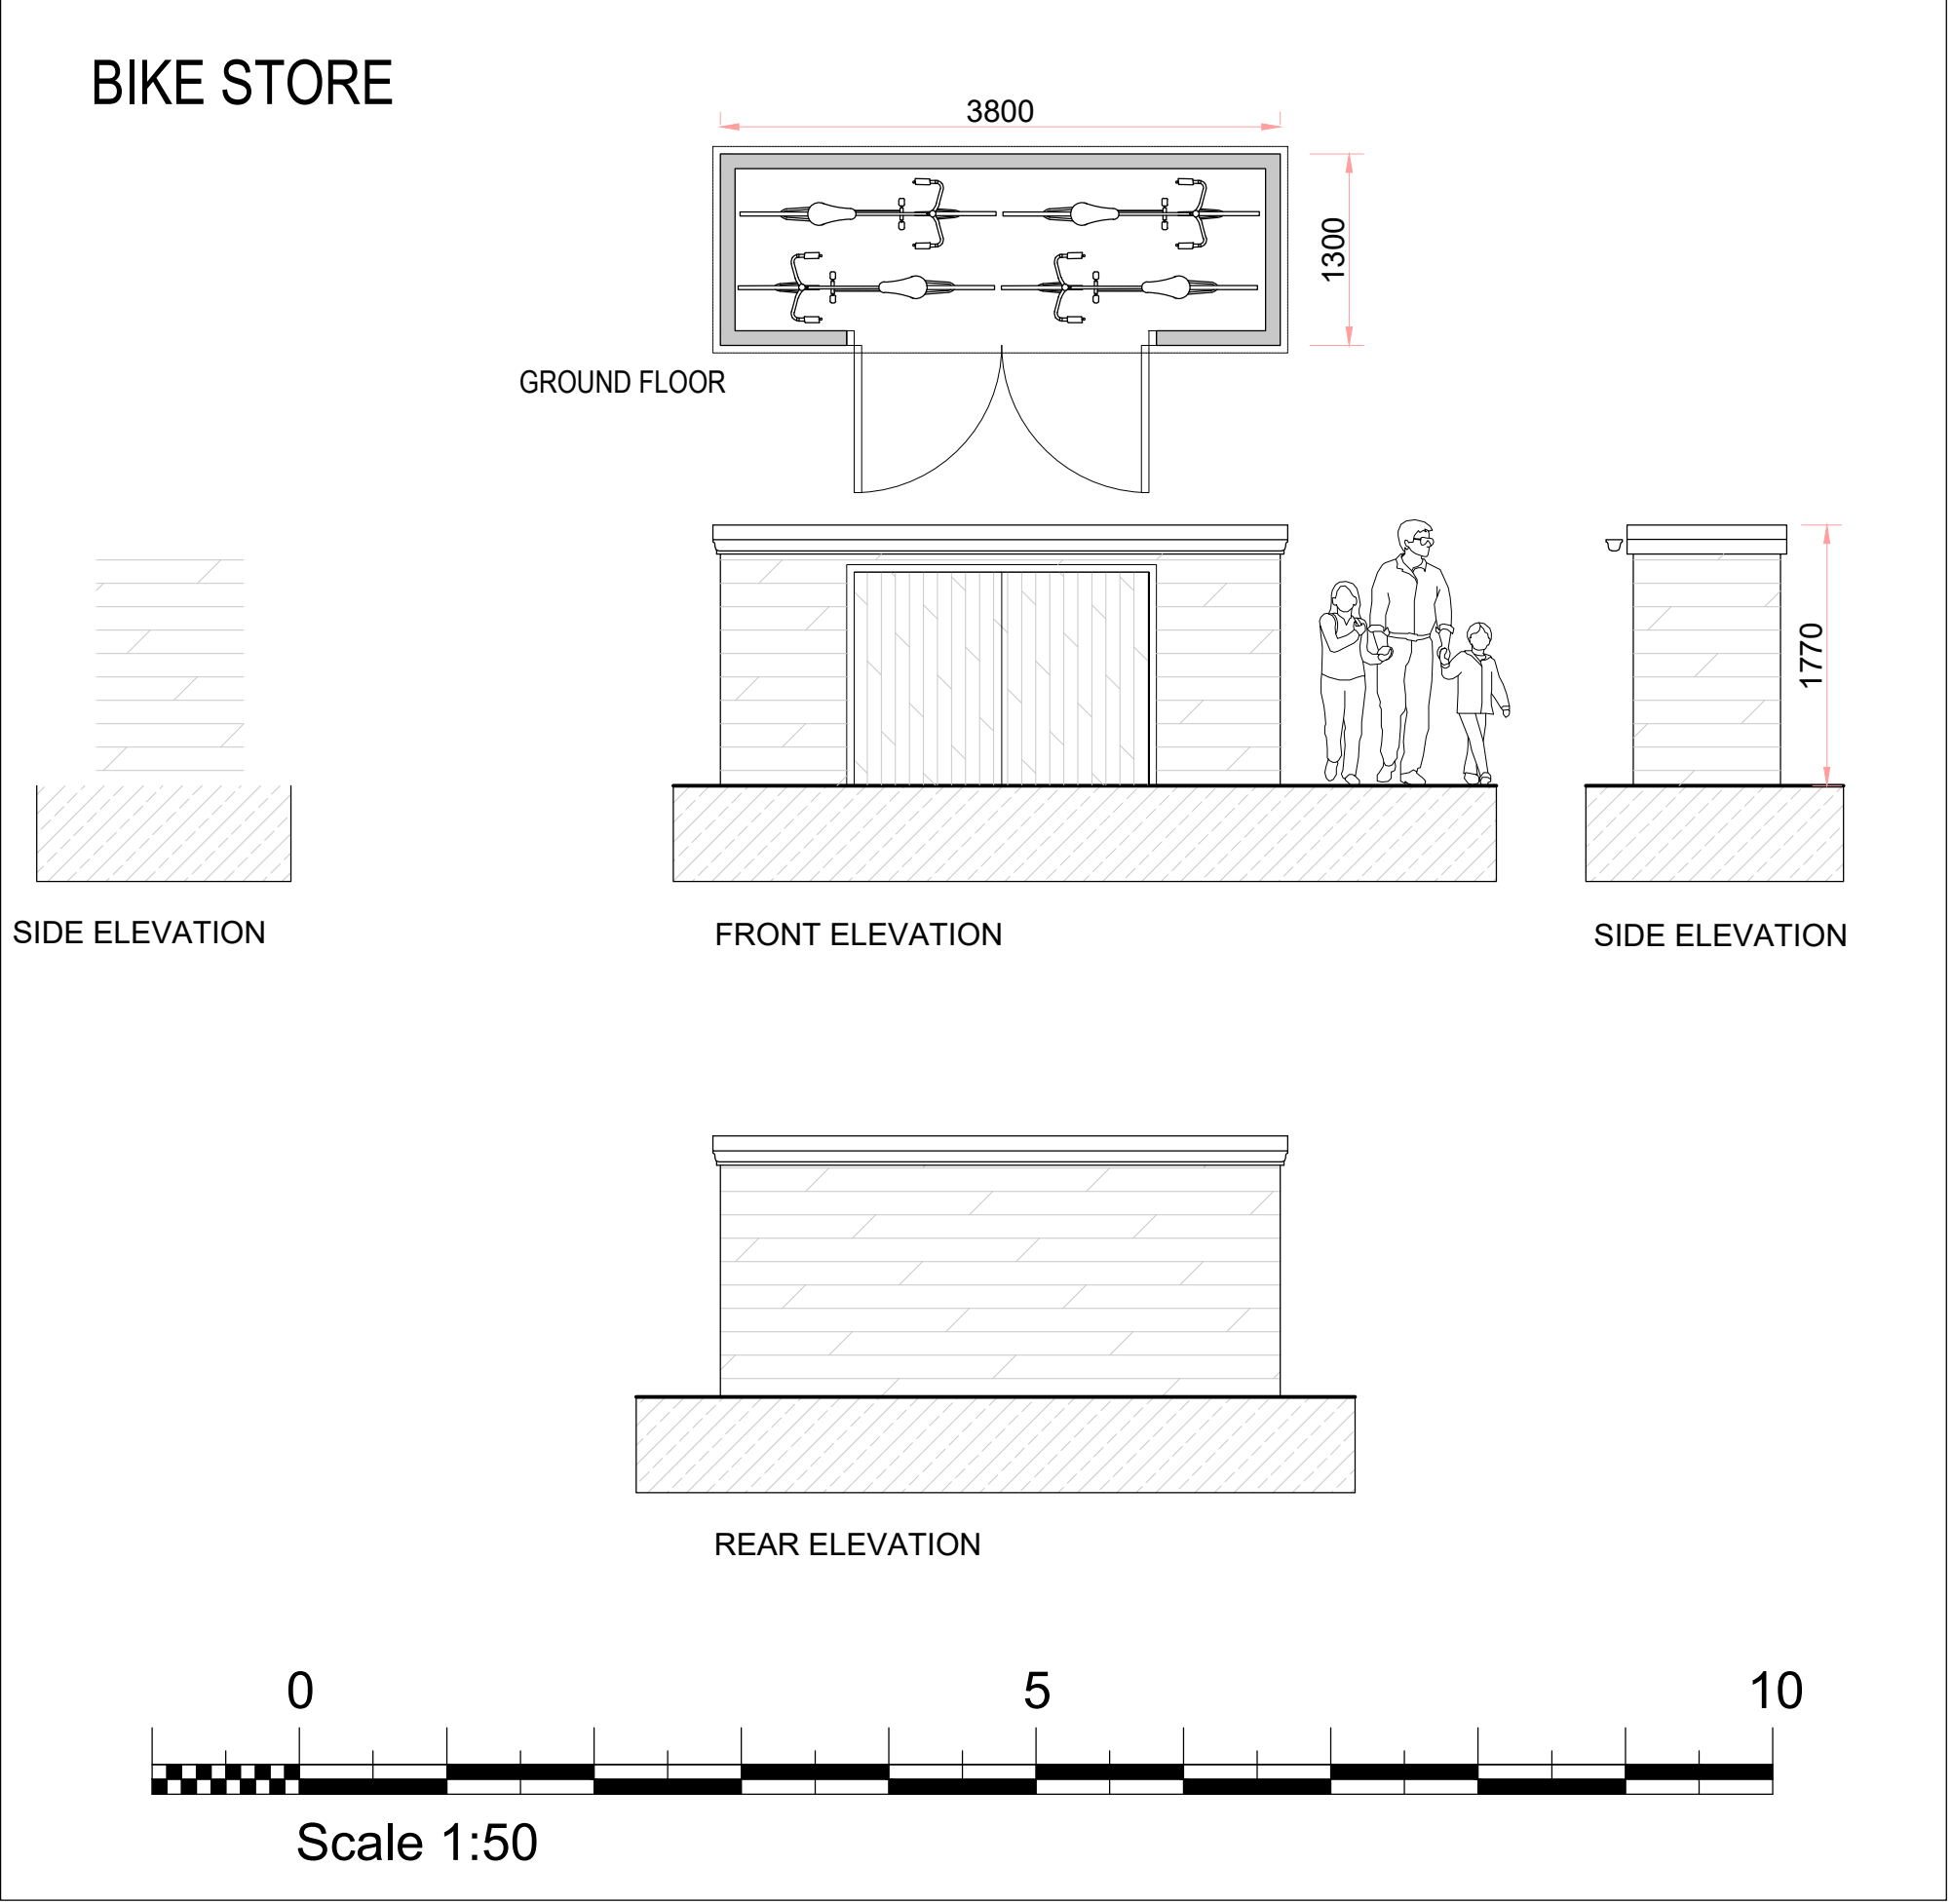

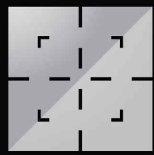CLIENT	PROJECT	TITLE	STATUS	DRAWN BY	REVIEWED BY	01730 816336 07949 682974 info@boherarchitecture.com www.boherarchitecture.com Challenger House, Rumbolds Hill Midhurst, GU29 9BY  BOHER ARCHITECTURE
Mr Paul Roger	Little Millfields Horsham Road Rowhook Horsham. RH12 3PZ	Proposed Roof Plan	Planning	CB	CB	
			DATE	SCALE	DRAWING NUMBER	
			June 2026	1:50, 1:100	1532 P 006	