



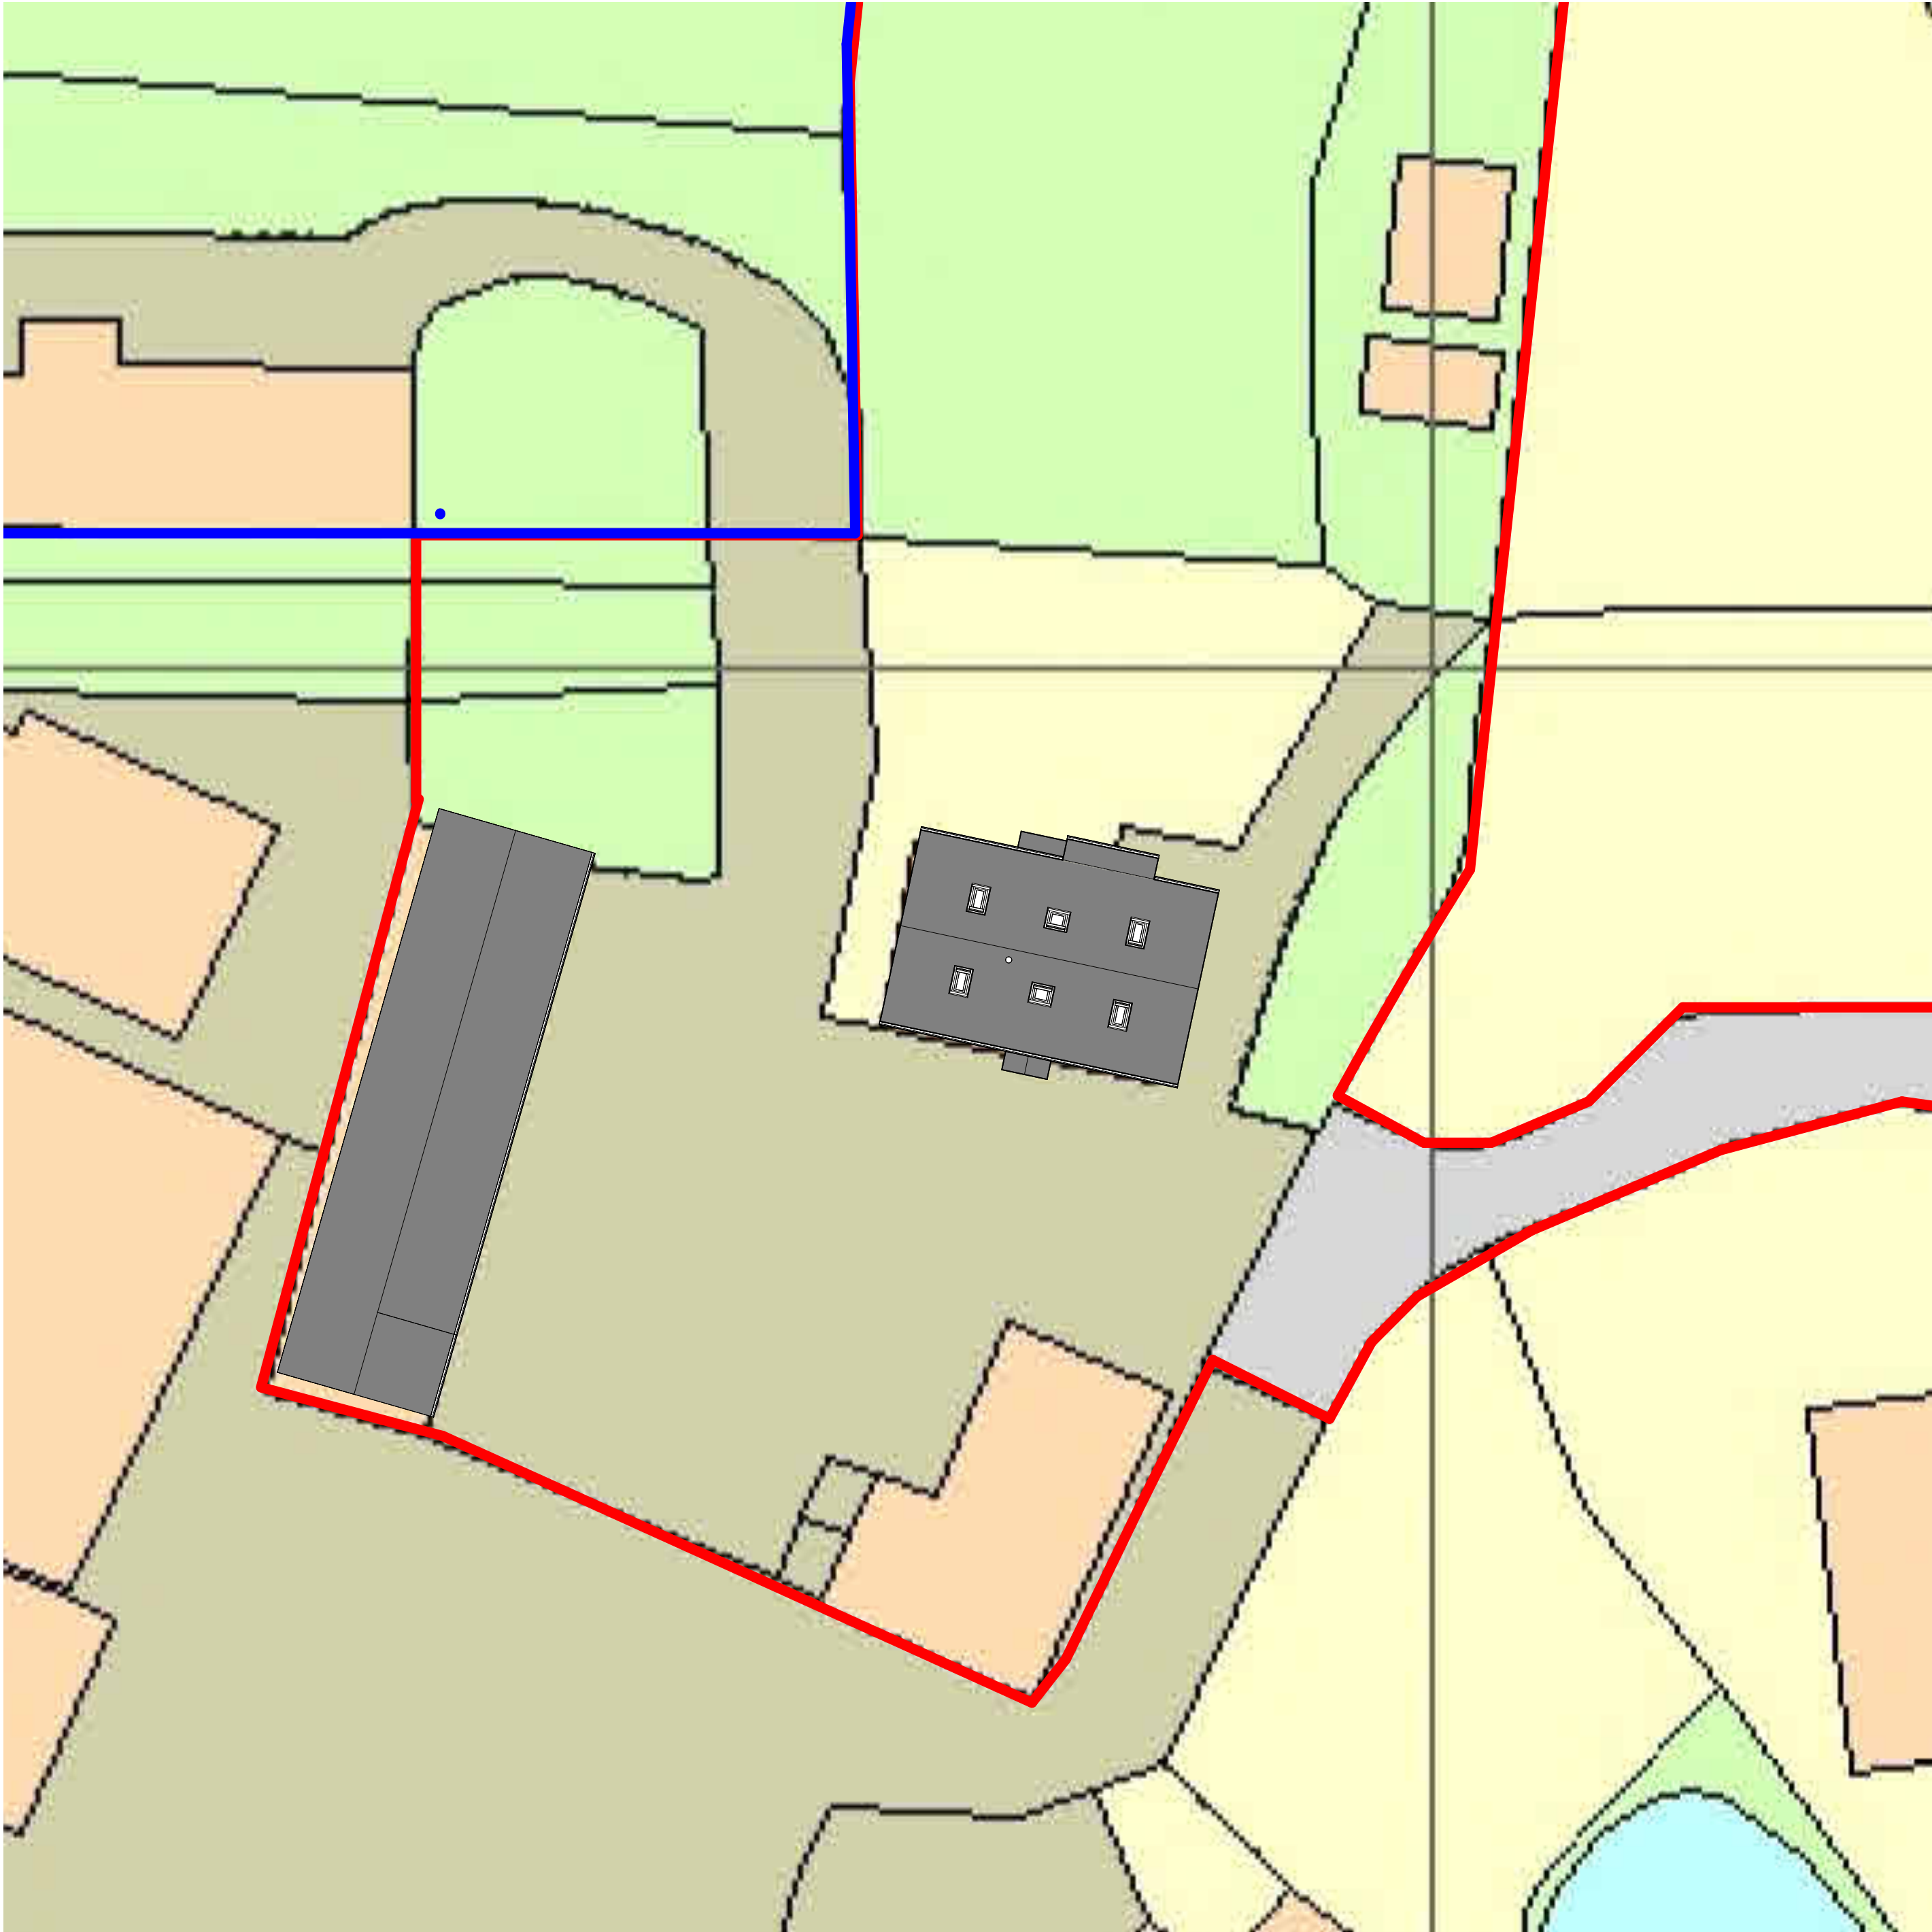

2 SITE PLAN_EXISTING
1 : 200

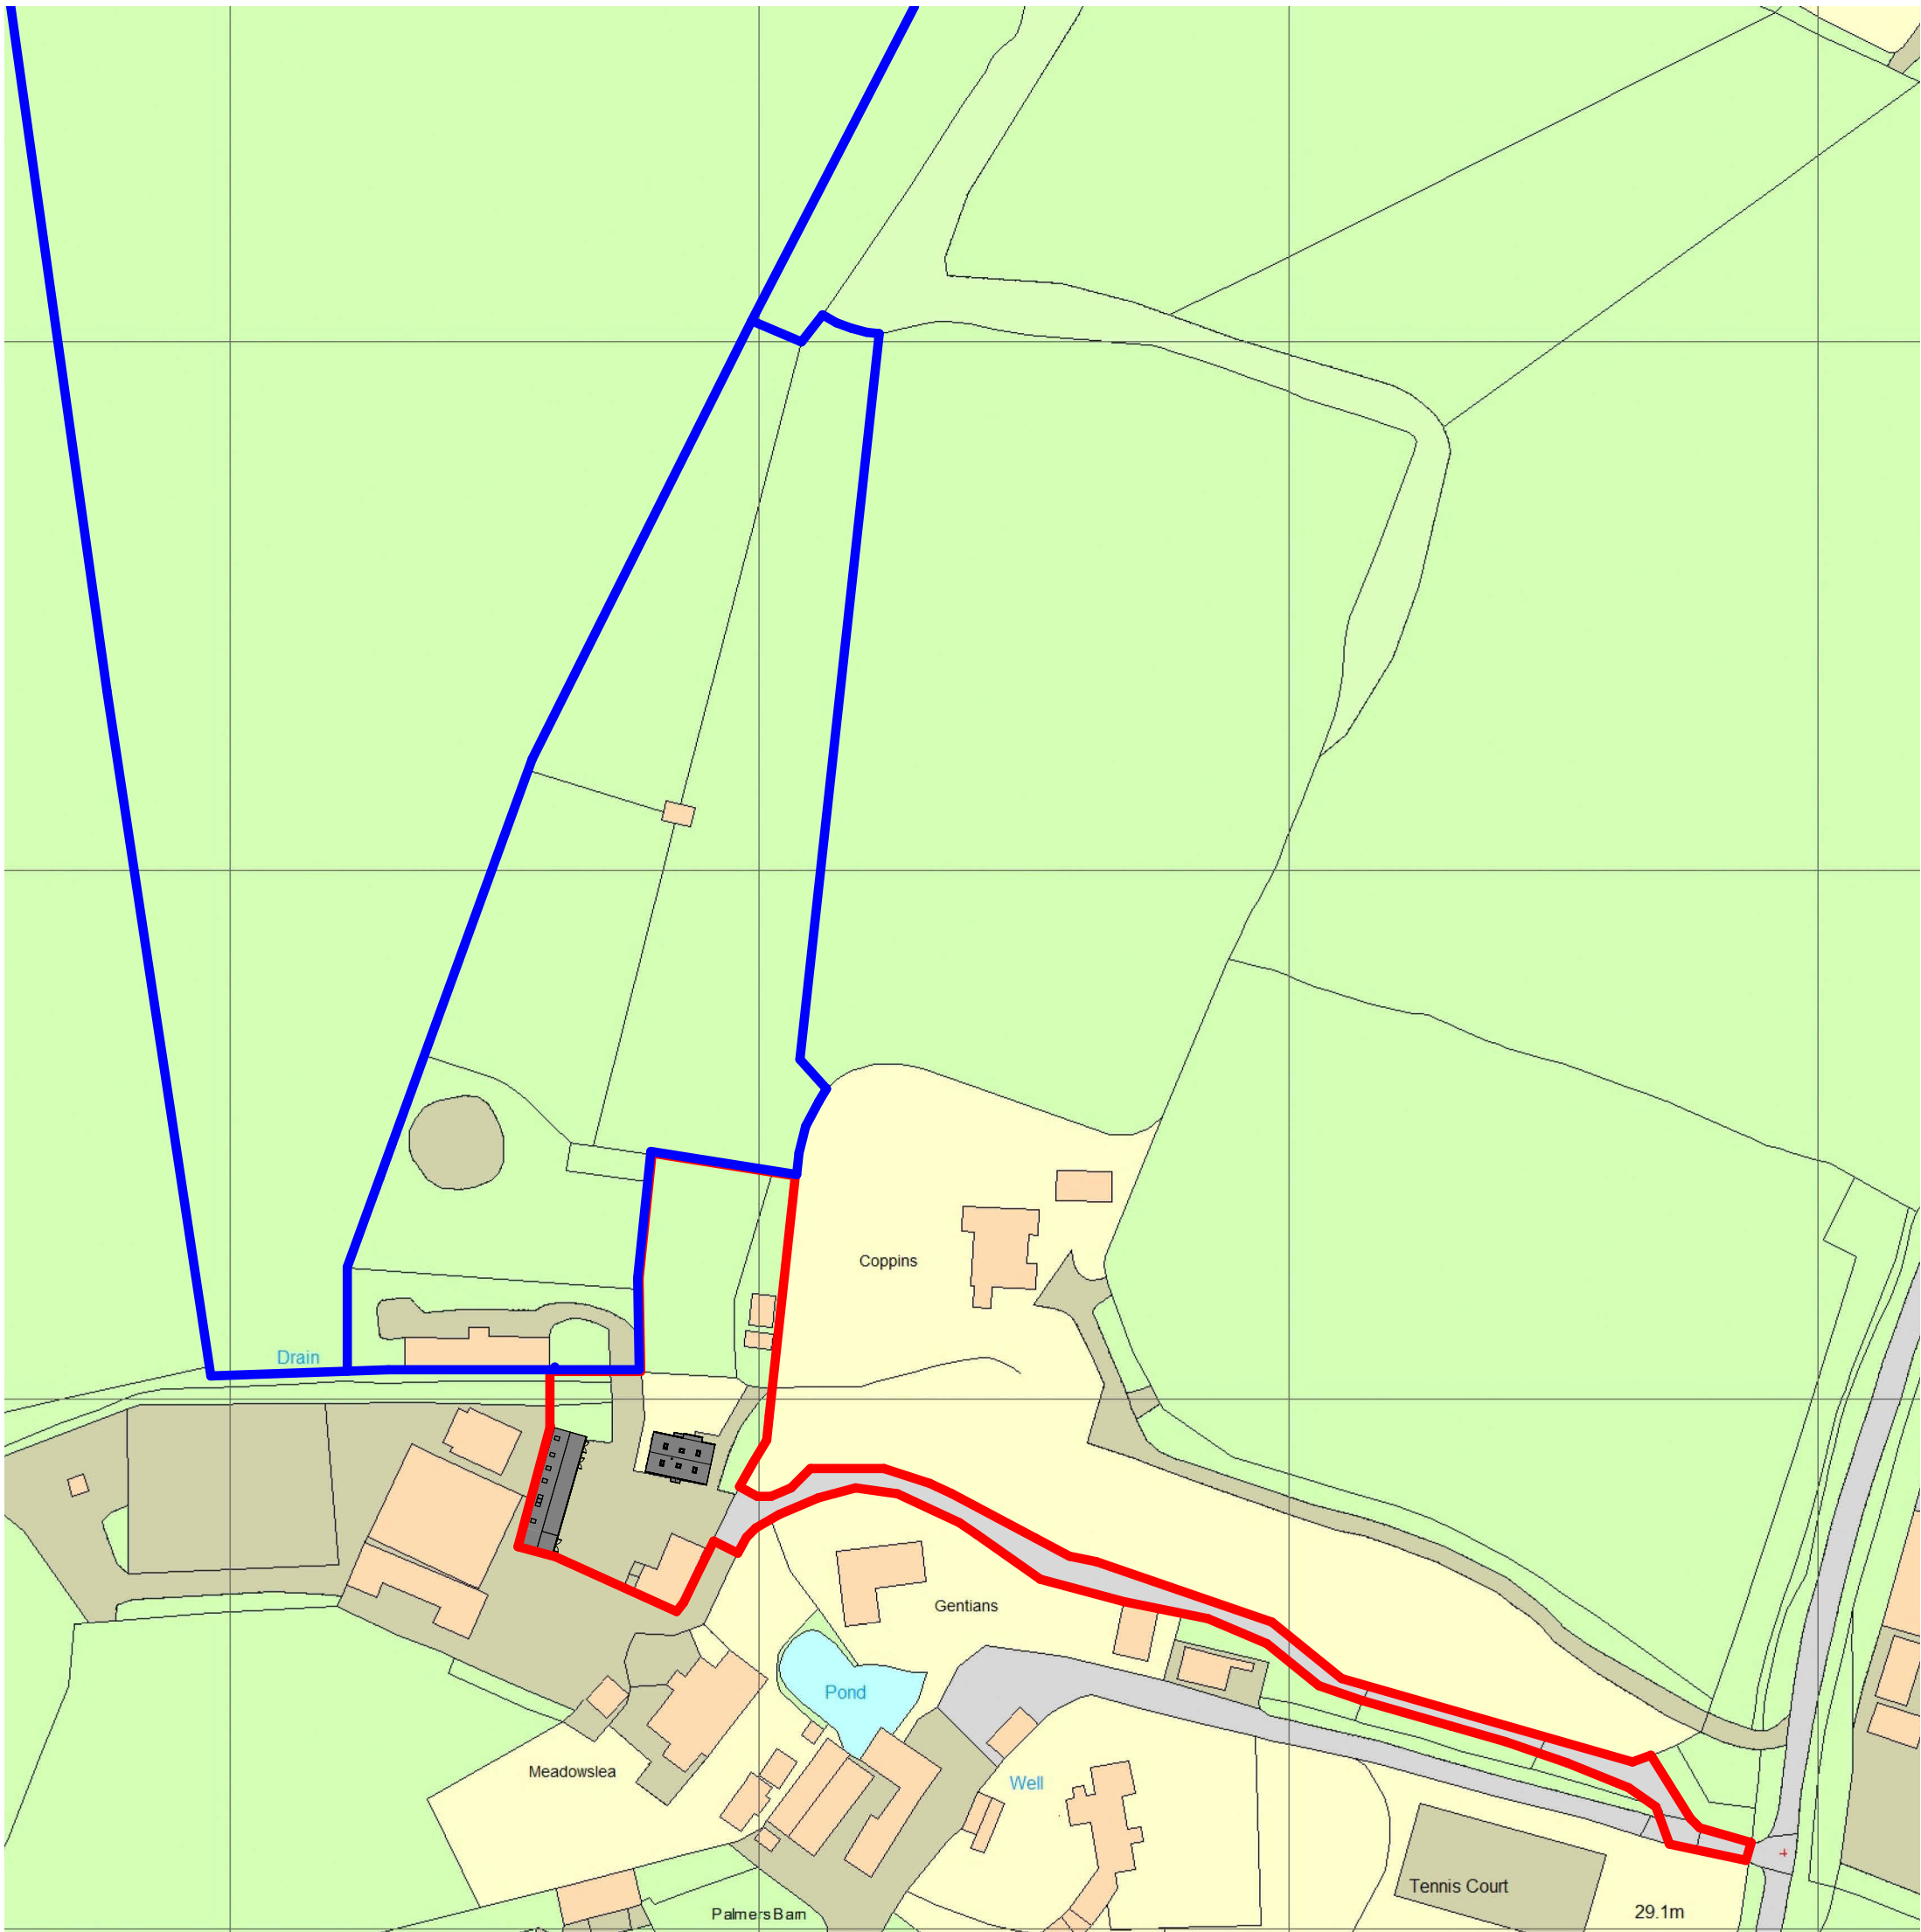

1 LOCATION PLAN_EXISTING
1 : 1250



ISSUE STATUS
**REVISED
BOUNDARY**

CLIENT
TIM MITRA

PROJECT
PALMERS STUD

REV	DESCRIPTION	DATE
A	CONCEPT DESIGN	18.08.25
B	DETAILED DESIGN	10.09.25
C	REVISED BOUNDARY	12.05.26

Notes

1. Structural calculations, guidance or notes of is for guidance only, not for construction. You must engage a structural engineer.
2. All documentation provided does not limit your liability in respect to the engagement and full compliance of Planning and/or Building Control.
3. The nominated Building Control officer has the right to superceed any and all of the information contained within this document. You are required by Law to comply with the explicit directions given by your Building Control officer.

PROJECT ID	DATE of ISSUE
45855	30.06.25

SCALE (@ A1)	REV
As indicated	C

TITLE
**SITE LOCATION PLAN
EXISTING**

DWG No.

A401

©2024