
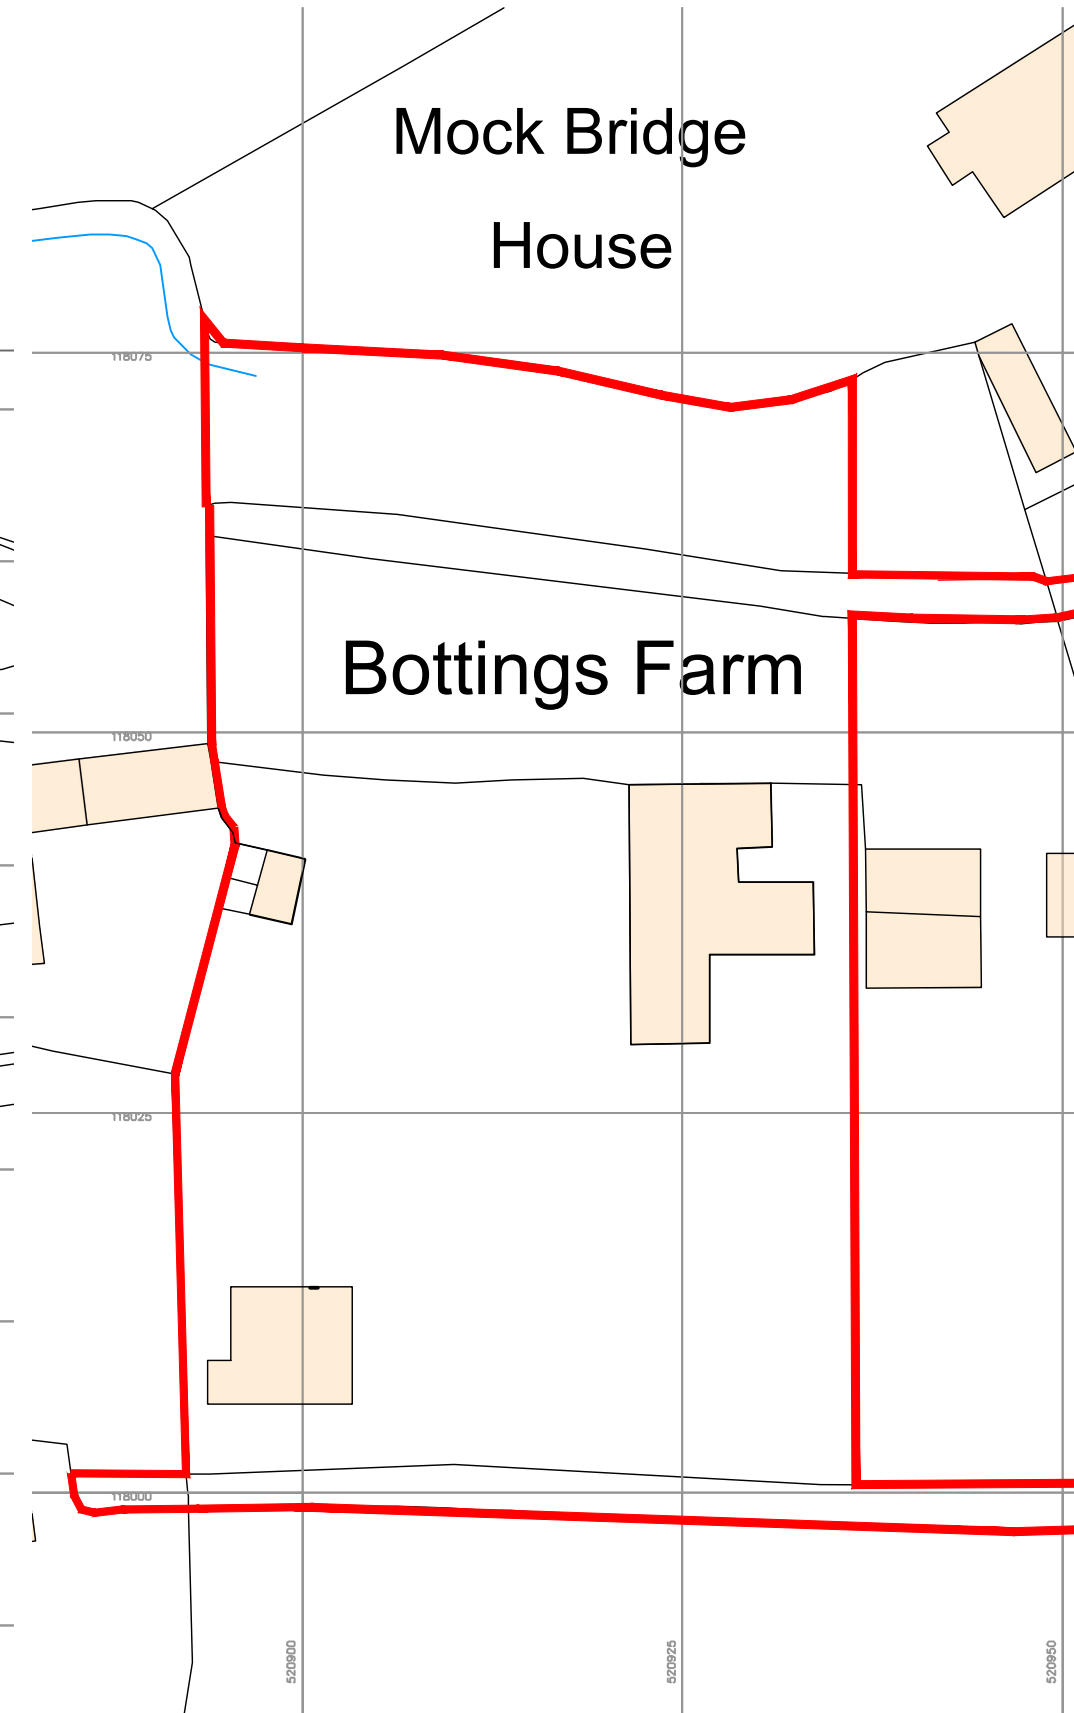


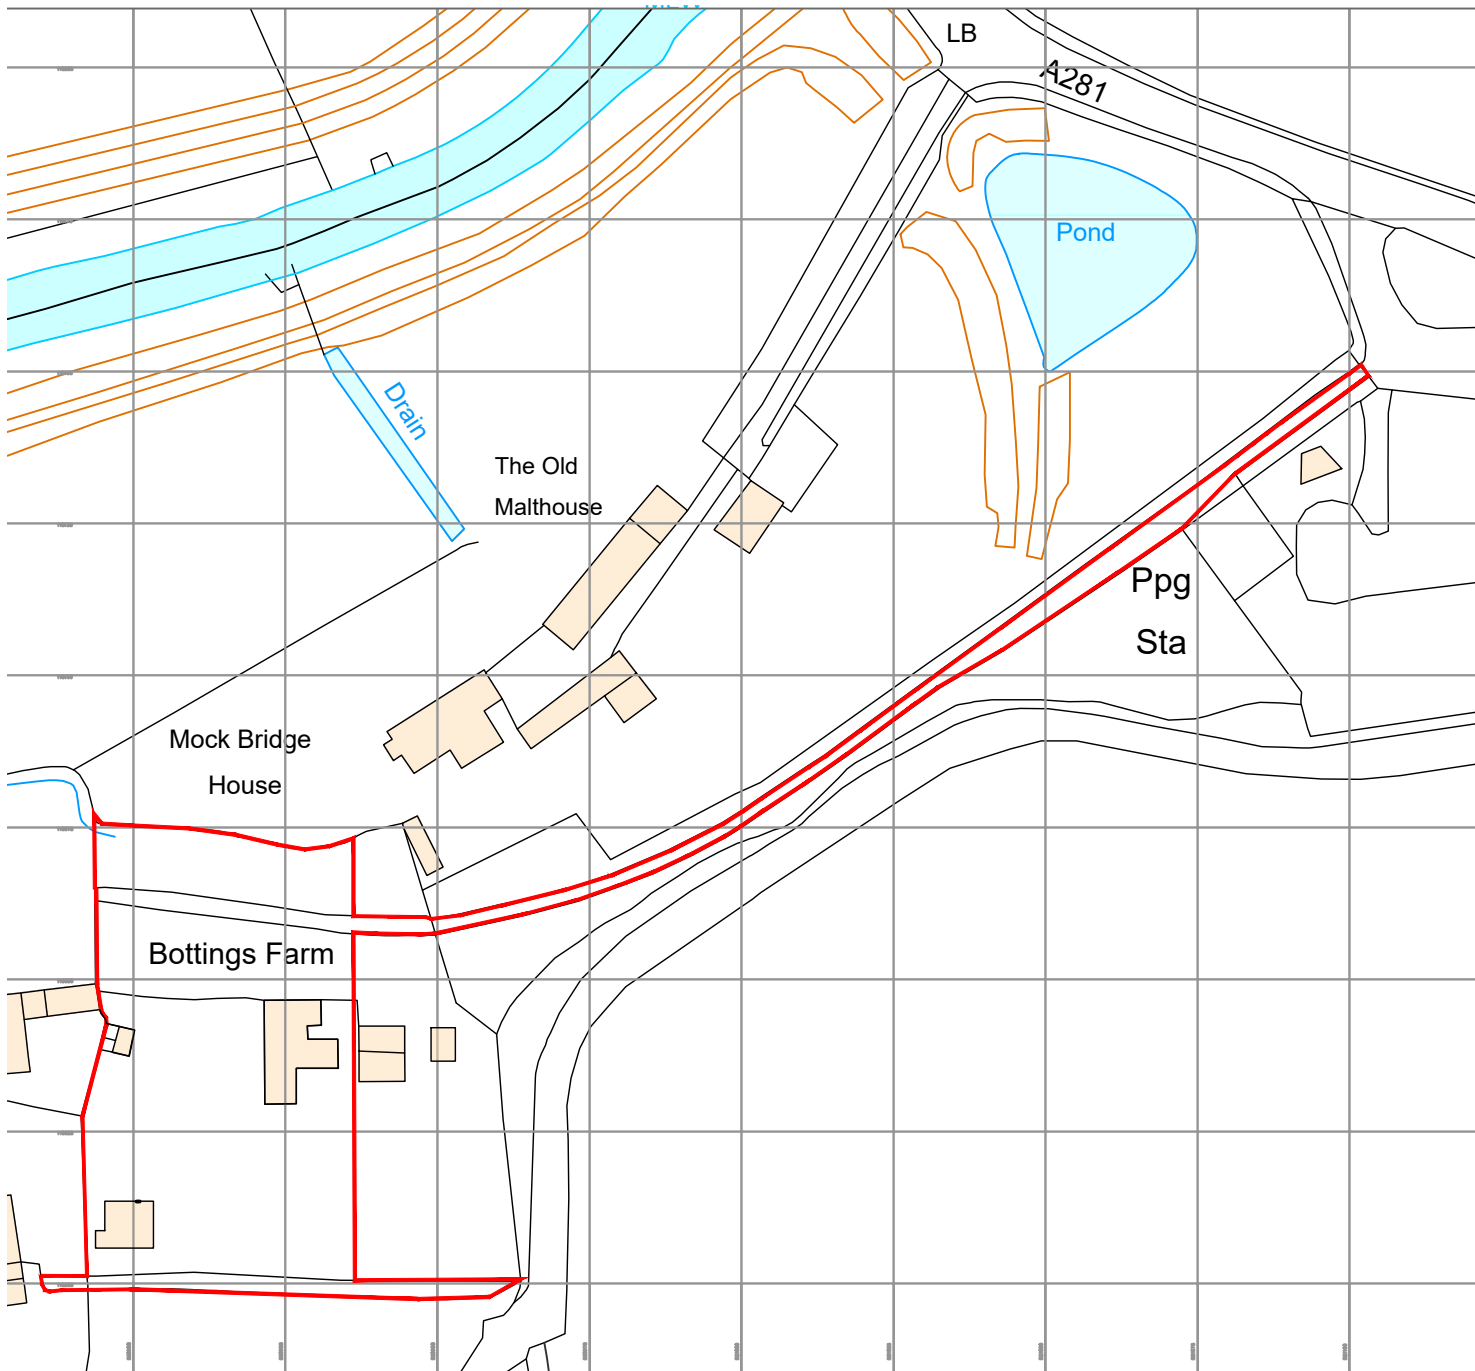

For Construction: Do not scale from this drawing. Figured dimensions only to be taken. Check all dimensions prior to setting out. Report all discrepancies to the Architect.

Revisions

CARTER DAVEY Architects LLP

T. 07525643101
E. chelsey.cda@gmail.com
davey.cda@gmail.com

Client.
Mr and Mrs Lynch

Project.
Bottings Farmhouse (Outbuilding),
London Road, Henfield, BN5 9AD

Drawing Title.
Existing Site Plan and Site Location Plan

Scale.
1:1250 and 1:500 @ A3

Date.
Apr 26

Drawing No.
26042/500

Revision:
--

< Original size 60mm - A3 at full size >

Existing Site Location Plan

Scale 1:1250

Existing Drawings

Existing Block Plan

Scale 1:500