



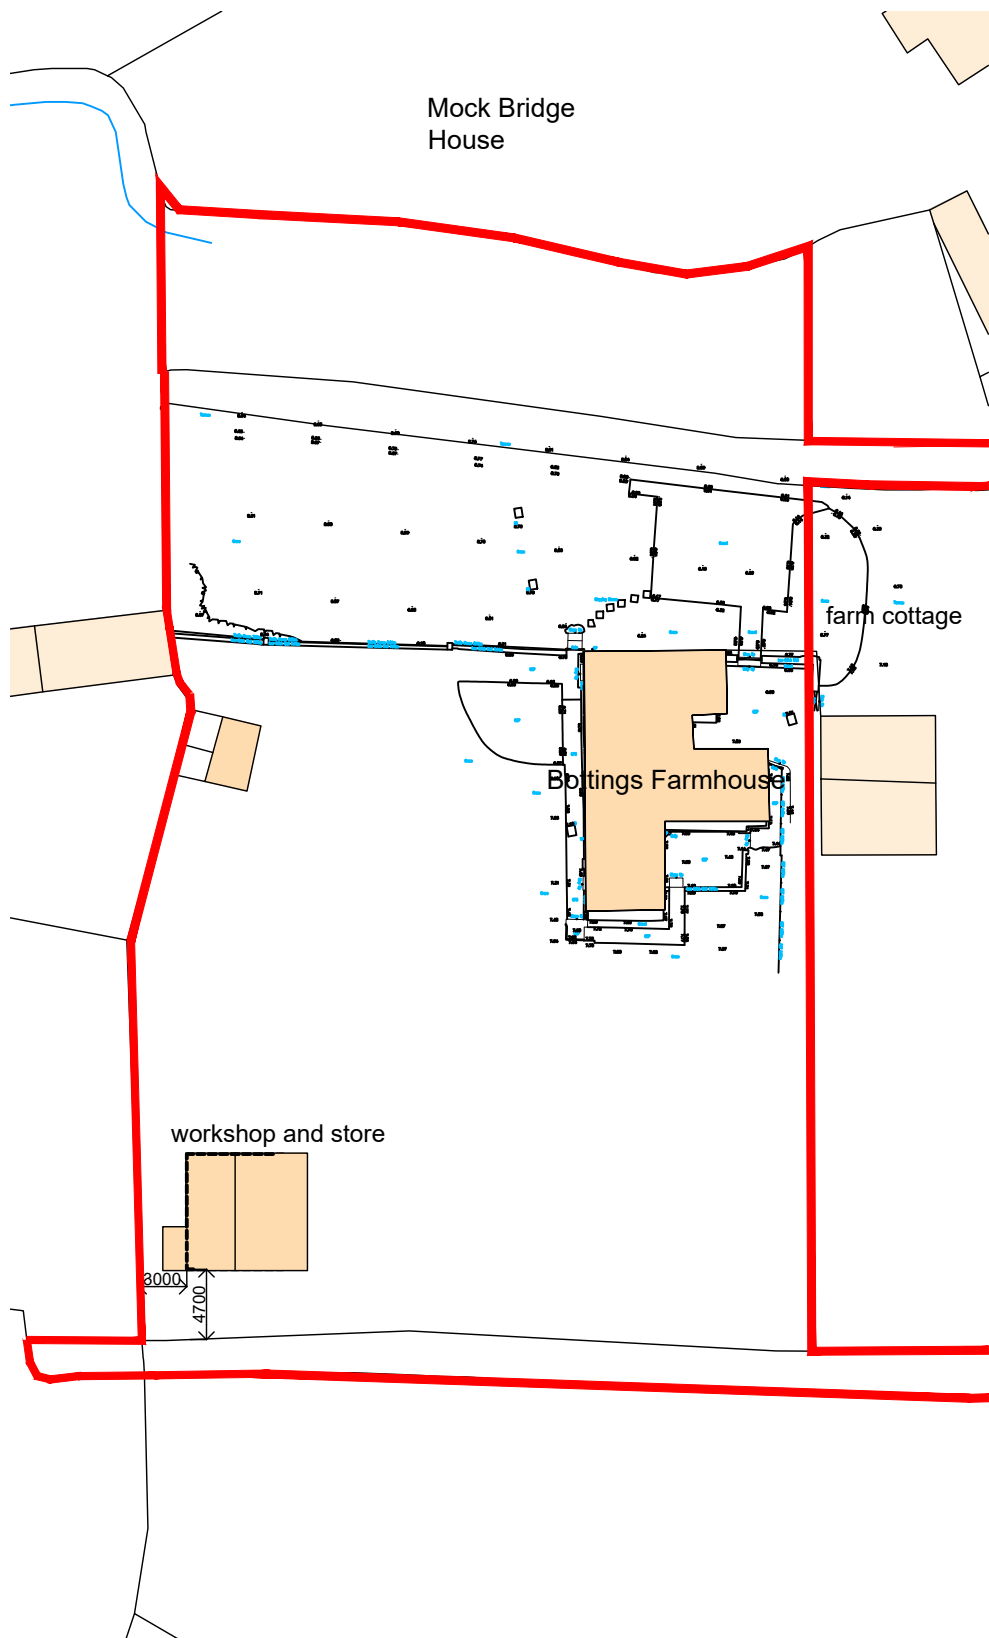


Existing Site Plan
Scale 1:500

Existing Materiality


- Timber framed building
- Horizontal lapped timber cladding
- Single ply membrane to pitched roof
- PVCu windows and doors

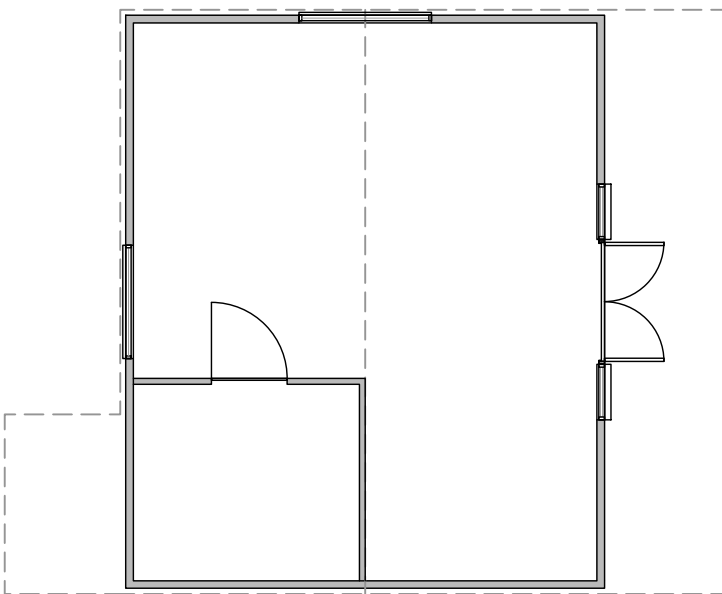


Ground Floor Plan
Scale 1:100

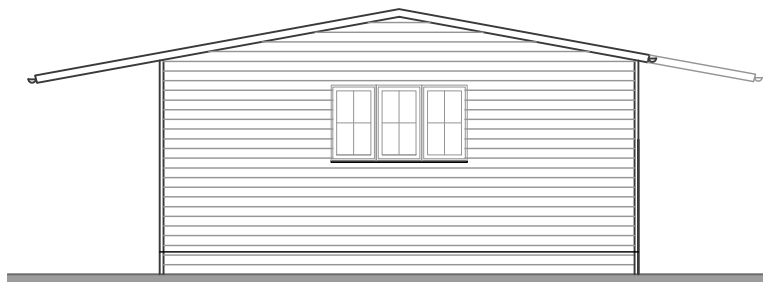


North Elevation
Scale 1:100

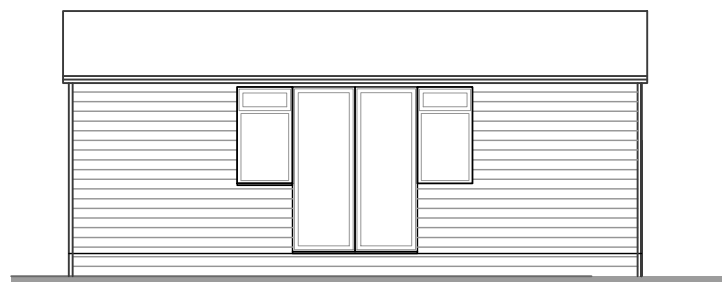

East Elevation
Scale 1:100

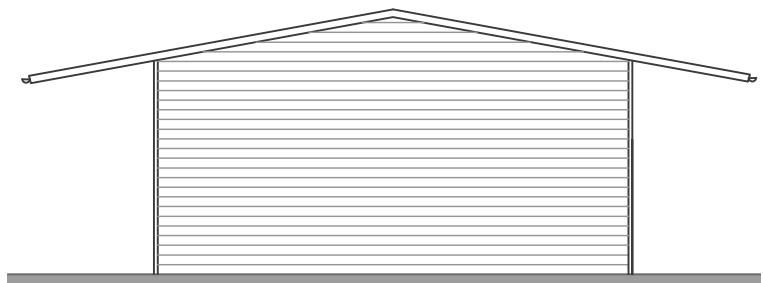


South Elevation
Scale 1:100

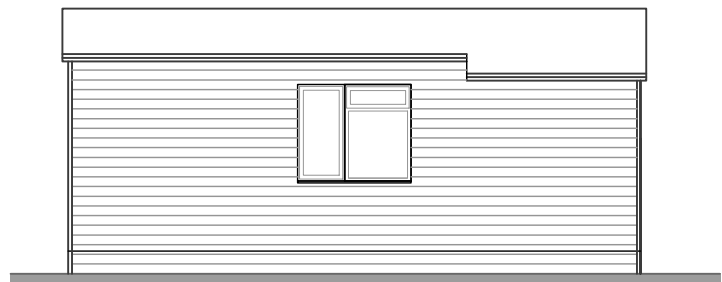

West Elevation
Scale 1:100

For Construction: Do not scale from this drawing.
Figured dimensions only to be taken. Check all
dimensions prior to setting out. Report all
discrepancies to the Architect.

Revisions

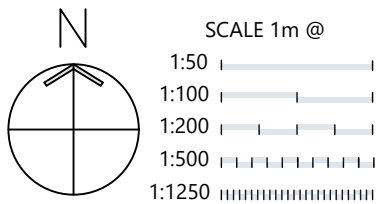

CARTER DAVEY
Architects LLP

T. 07525643101
E. chelsey.cda@gmail.com
davey.cda@gmail.com

Client.
Mr and Mrs Lynch

Project.
Bottings Farmhouse (Outbuilding),
London Road, Henfield, BN5 9AD

Drawing Title.
Existing Site Plan, Floor Plan and
Elevations

Scale.
1:500 & 1:100 @ A3

Date.
Apr 26

Drawing No.
26042/510

Revision:
--

< Original size 60mm - A3 at full size >