



OS Map

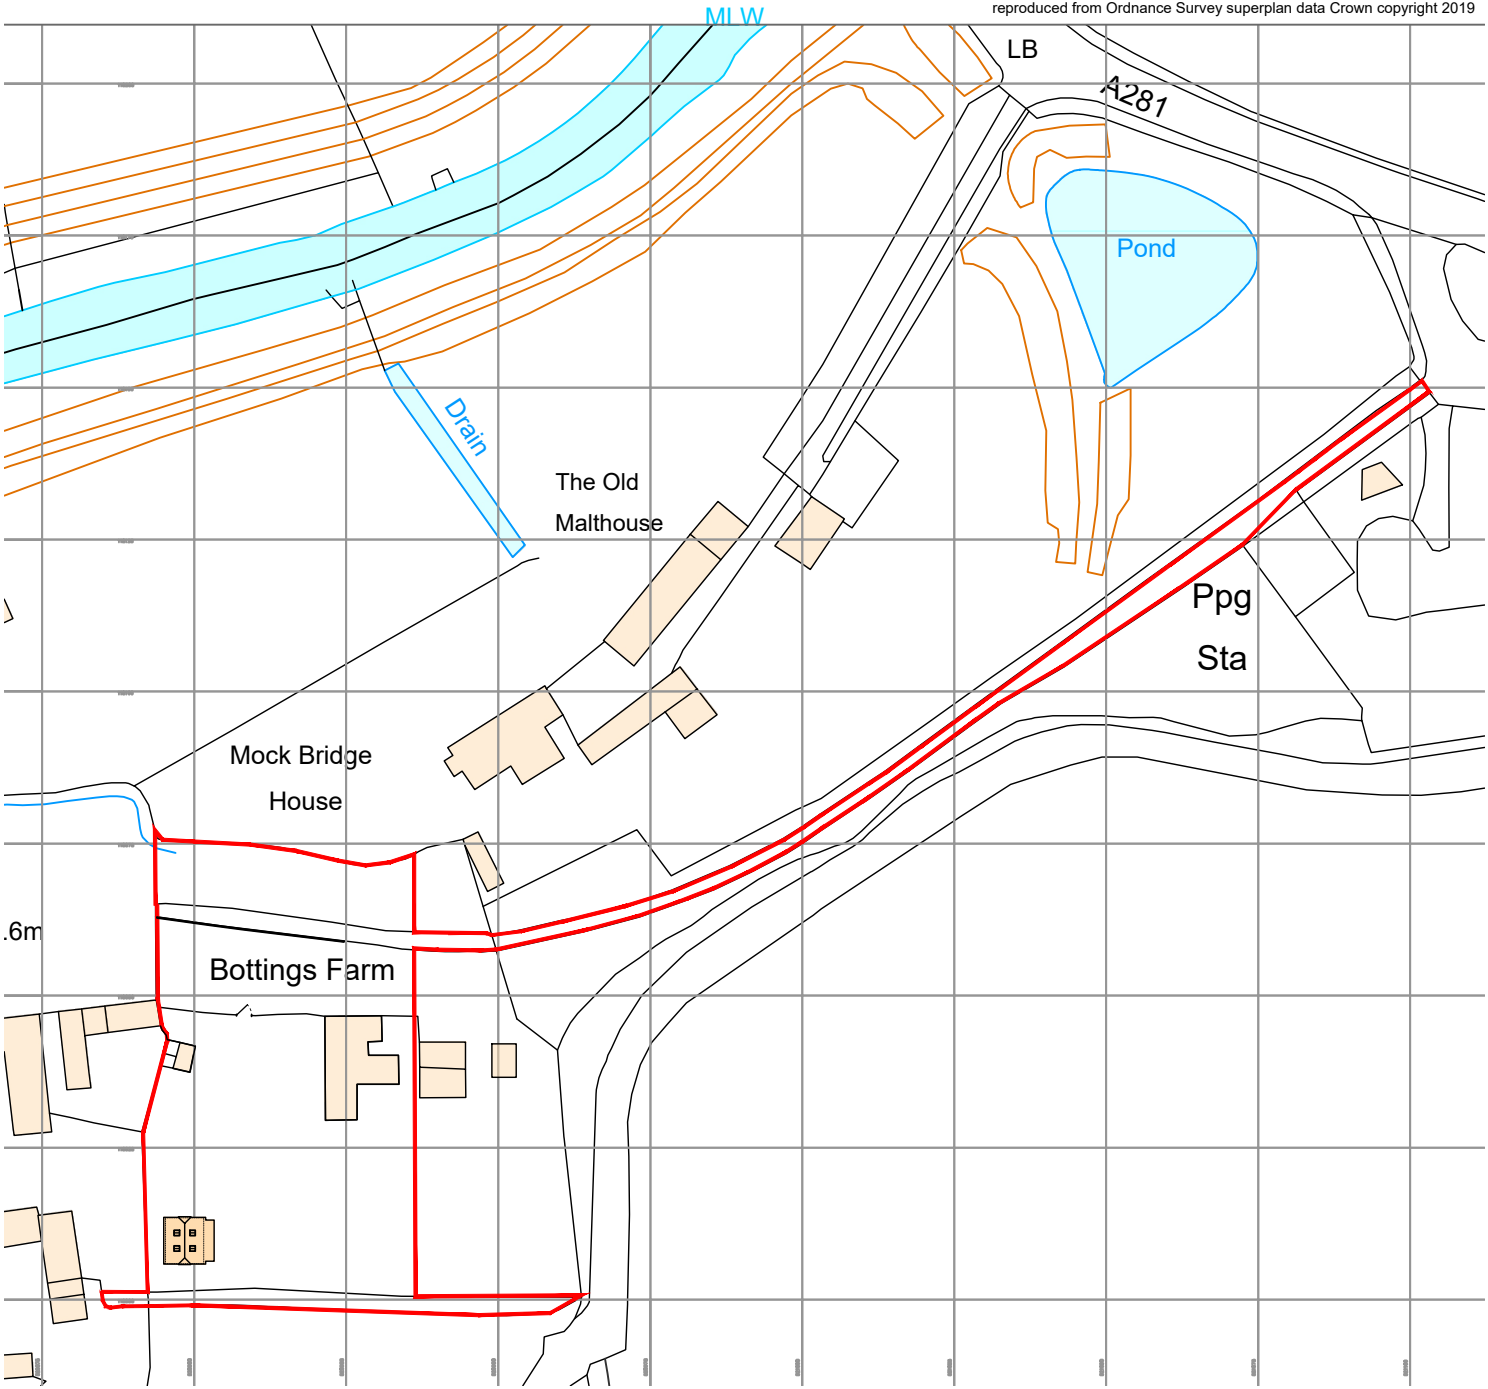

Proposed Site Location Plan

Scale 1:1250

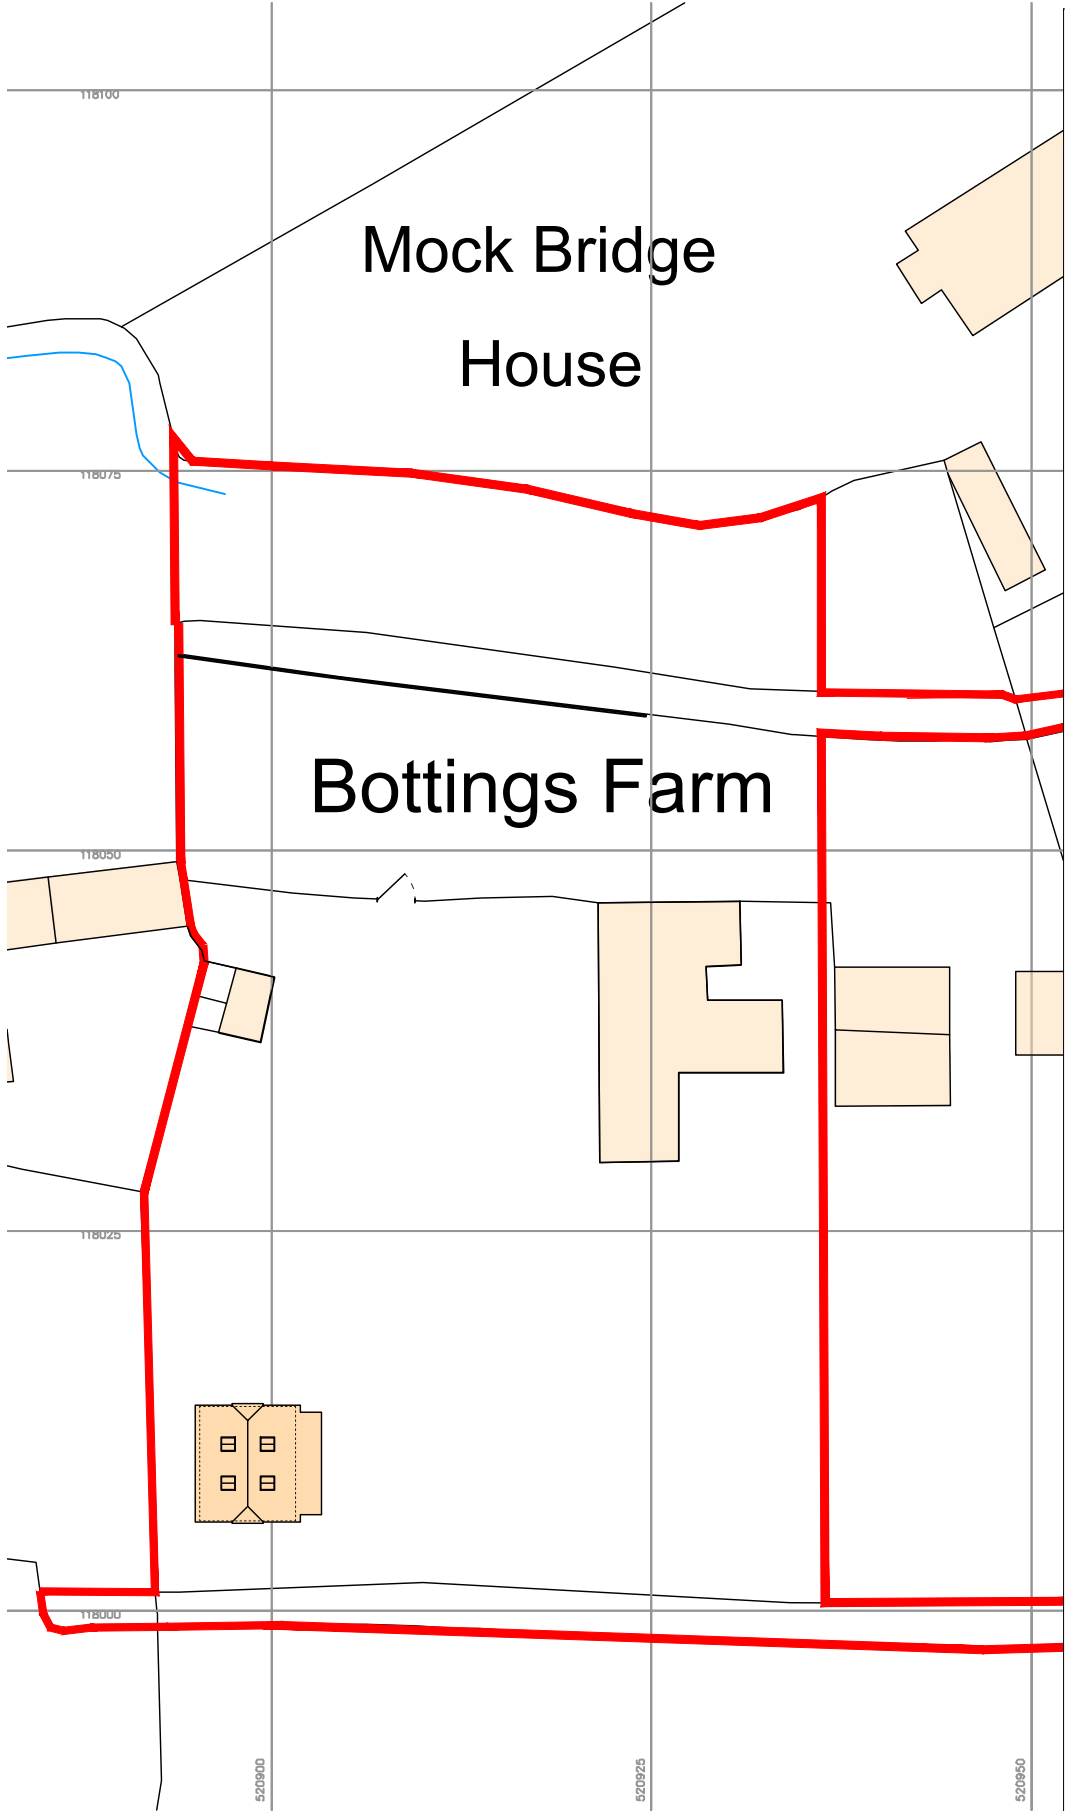


Proposed Block Plan

Scale 1:500

For Construction: Do not scale from this drawing.  
Figured dimensions only to be taken. Check all  
dimensions prior to setting out. Report all  
discrepancies to the Architect.

Revisions

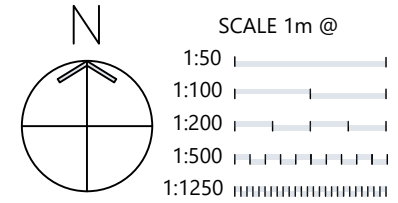

CARTER DAVEY  
Architects LLP

T. 07525643101  
E. chelsey.cda@gmail.com  
davey.cda@gmail.com

**Client.**  
Mr and Mrs Lynch

**Project.**  
Bottings Farmhouse (Outbuilding),  
London Road, Henfield, BN5 9AD

**Drawing Title.**  
Proposed Site Plan and Site Location  
Plan

**Scale.**  
1:1250 and 1:500 @ A3

**Date.**  
Apr 26

**Drawing No.**  
26042/600

**Revision:**  
--

< Original size 60mm - A3 at full size >