



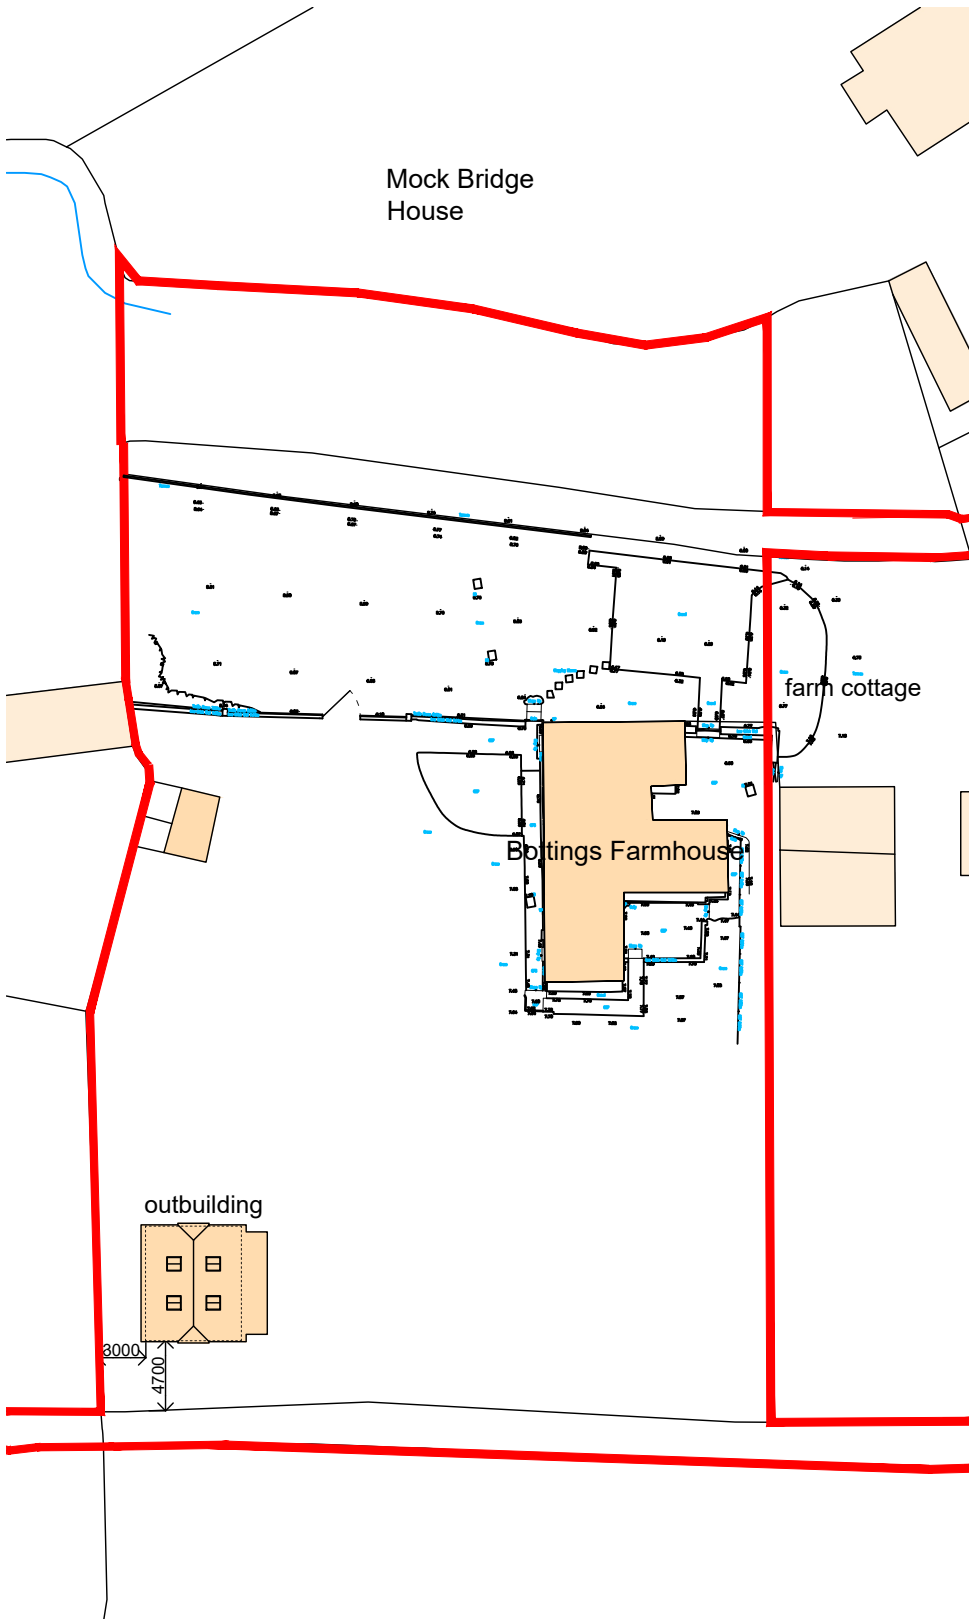


Existing Site Plan  
Scale 1:500

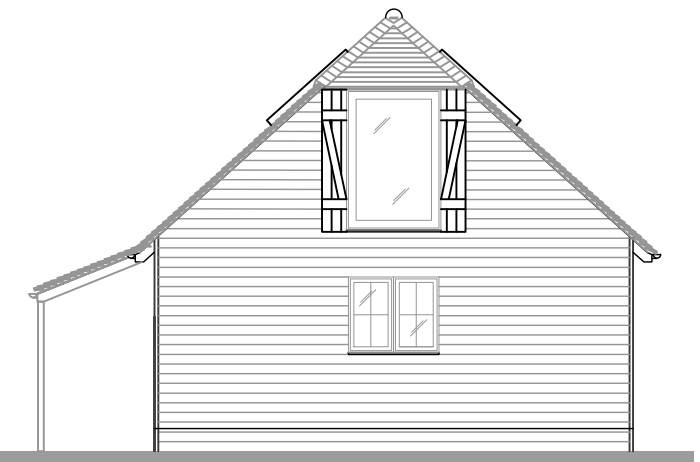

North Elevation  
Scale 1:100


- Proposed Materiality
- Timber framed building
  - Horizontal lapped timber cladding
  - Plain clay tiles to pitch roof, exposed rafter feet and brackets to gutters - timber posts and catslide roof
  - Timber casement windows and doors

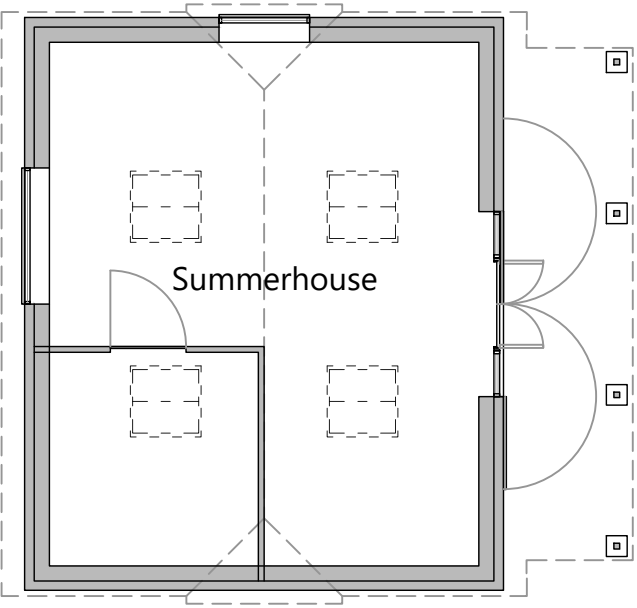

Ground Floor Plan  
Scale 1:100



East Elevation  
Scale 1:100

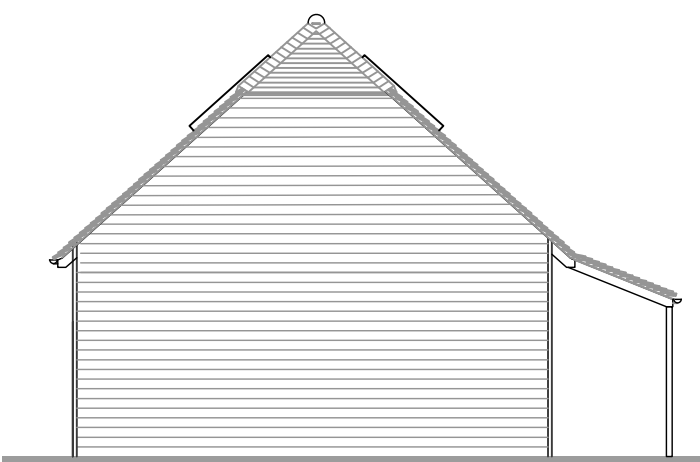


South Elevation  
Scale 1:100



West Elevation  
Scale 1:100

For Construction: Do not scale from this drawing. Figured dimensions only to be taken. Check all dimensions prior to setting out. Report all discrepancies to the Architect.

Revisions

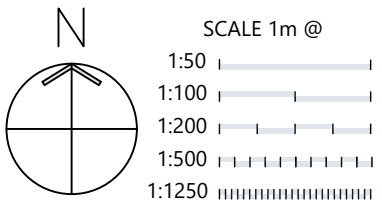

CARTER DAVEY  
Architects LLP

T. 07525643101  
E. chelsey.cda@gmail.com  
davey.cda@gmail.com

**Client.**  
Mr and Mrs Lynch

**Project.**  
Bottings Farmhouse (Outbuilding),  
London Road, Henfield, BN5 9AD

**Drawing Title.**  
Proposed Site Plan, Floor Plan and  
Elevations

**Scale.**  
1:500 & 1:100 @ A3

**Date.**  
Apr 26

**Drawing No.**  
26042/610

**Revision:**  
--

< Original size 60mm - A3 at full size >