



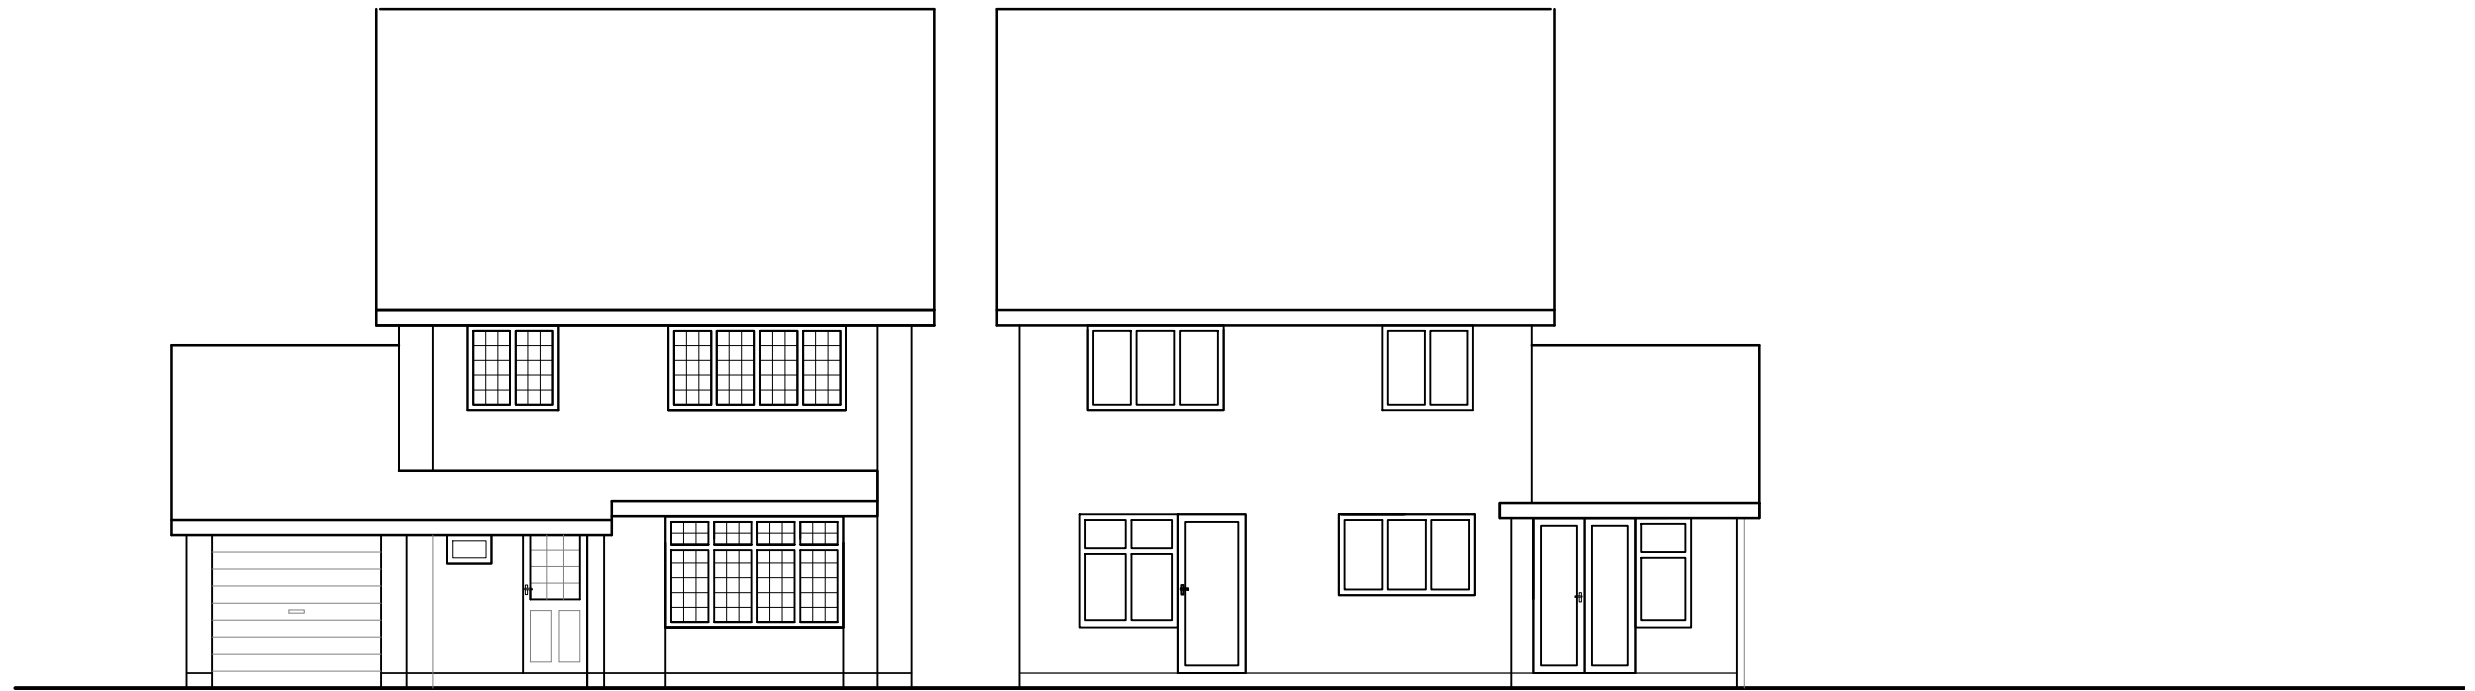


EXISTING FRONT ELEVATION

EXISTING REAR ELEVATION

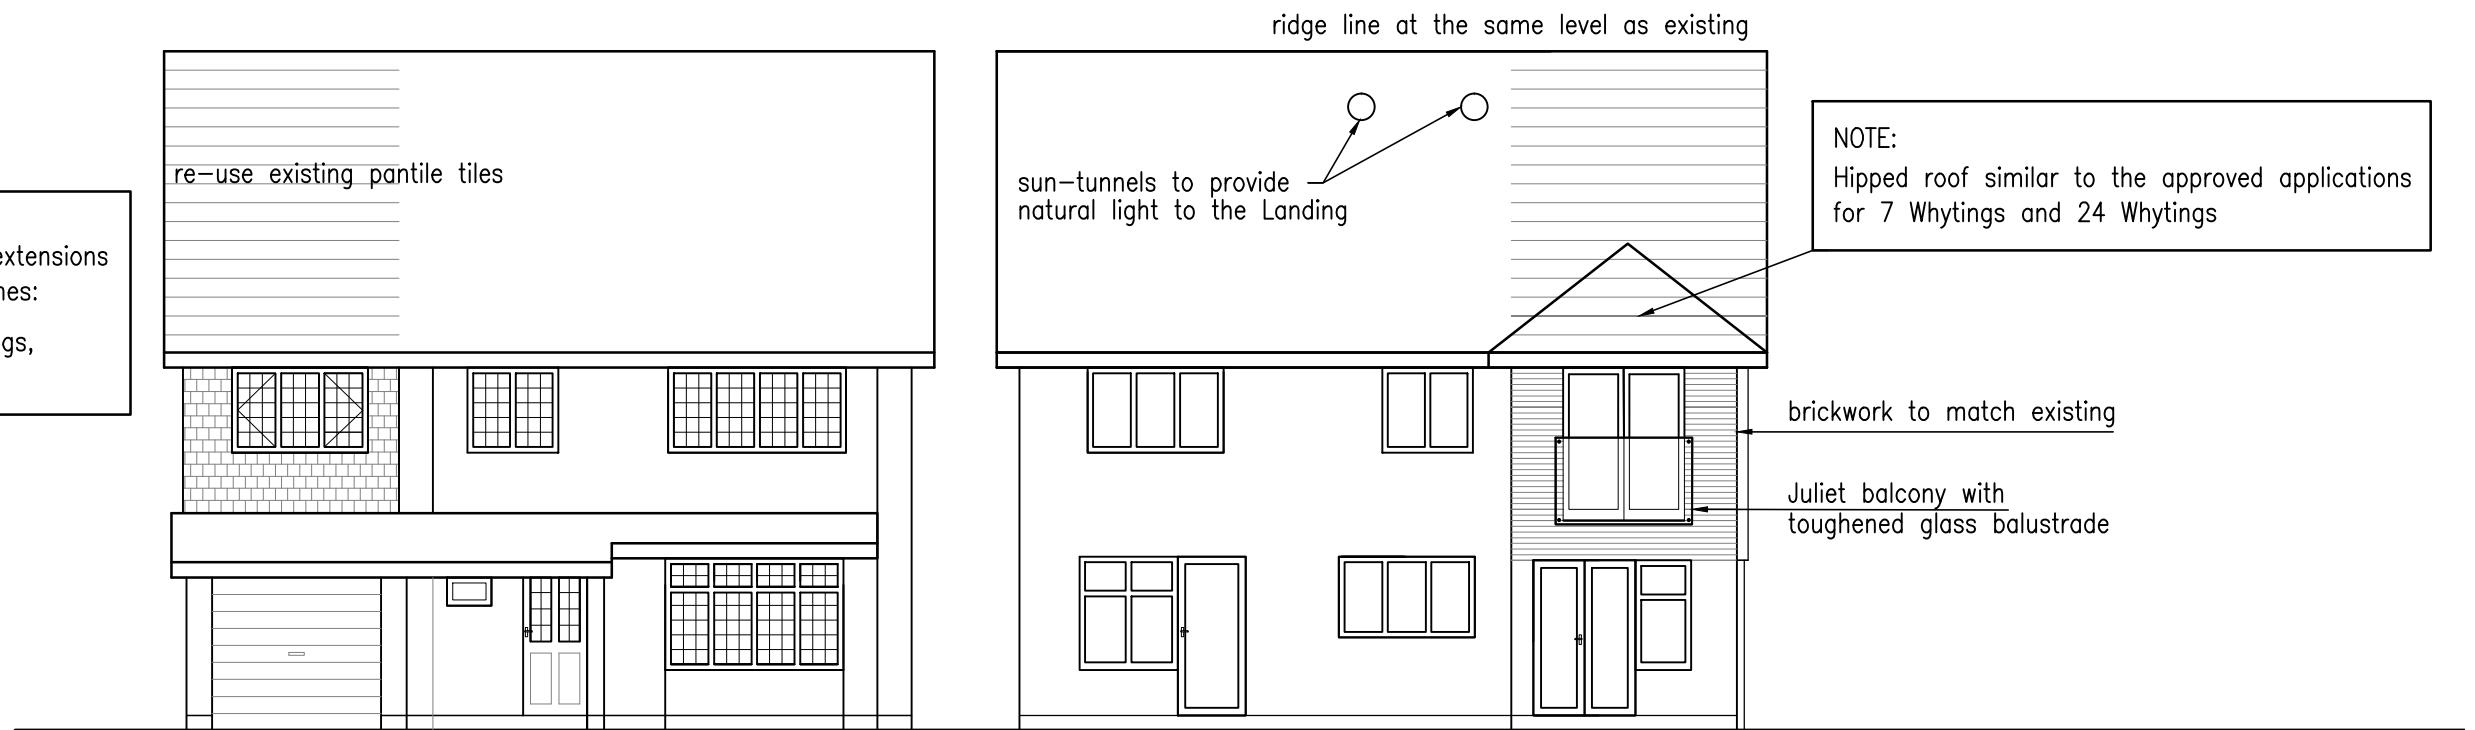

NOTE:
Ridge lines on the following permitted house extensions
are at the same level as the existing ridge lines:
5 Whytings, 7 Whytings, 9 Whytings, 24 Whytings,
26 Whytings and 'Conifers' in Pound Lane

NOTE:
Hipped roof similar to the approved applications
for 7 Whytings and 24 Whytings

 

PROPOSED FRONT ELEVATION

PROPOSED REAR ELEVATION



Carmichael Building Design Ltd.

Rosemary Cottage Pound Lane Mannings Heath
Horsham West Sussex RH13 6JL
t: 01403 252794

Client

Mr&Mrs A Taylor

Project

21 Whytings
Mannings Heath
Horsham RH13 6JZ

Drawing Title

Existing and Proposed
Front and Rear Elevations

Sheet size A3

Scale 1:100

RevC Issued for PLANNING approval 07.05.2026

RevB Issued for comments 29.04.2026

RevA Issued for comments 26.04.2026

Rev- Issued for comments 25.04.2026

Drawing No.

27411

Rev.

C