




 

EXISTING ROOF PLAN

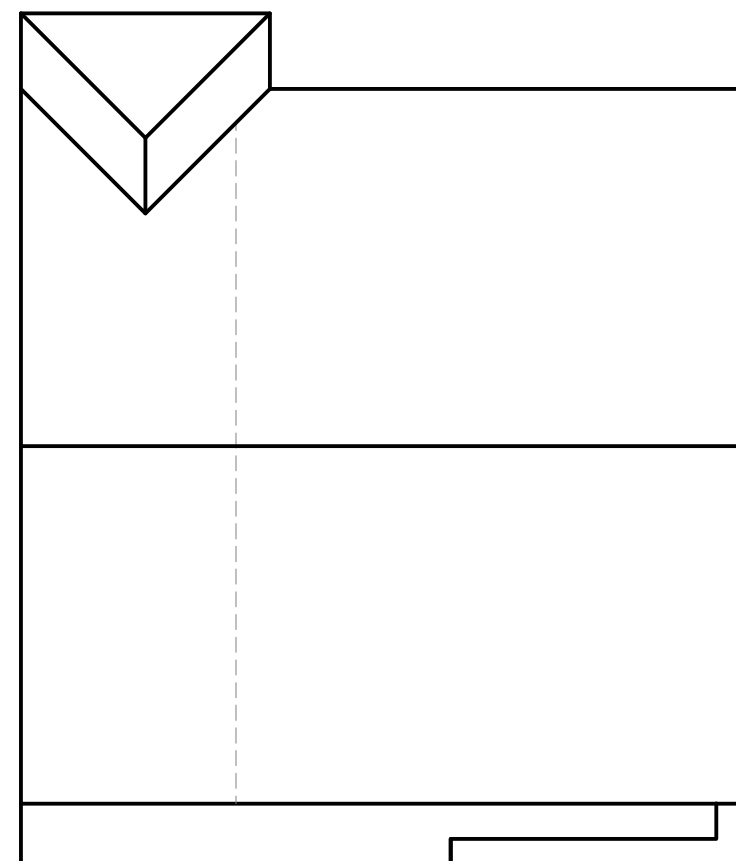

PROPOSED ROOF PLAN

 

Carmichael Building Design Ltd.

Rosemary Cottage Pound Lane Mannings Heath
Horsham West Sussex RH13 6JL
t: 01403 252794

Client
Mr&Mrs A Taylor

Project
21 Whytings
Mannings Heath
Horsham RH13 6JZ

Drawing Title
Existing and Proposed
Roof Plan

Sheet size A3
Scale 1:100

RevC Issued for PLANNING approval 07.05.2026	
RevB Issued for comments	29.04.2026
RevA Issued for comments	26.04.2026
Rev- Issued for comments	25.04.2026
Drawing No. 27414	Rev. C