


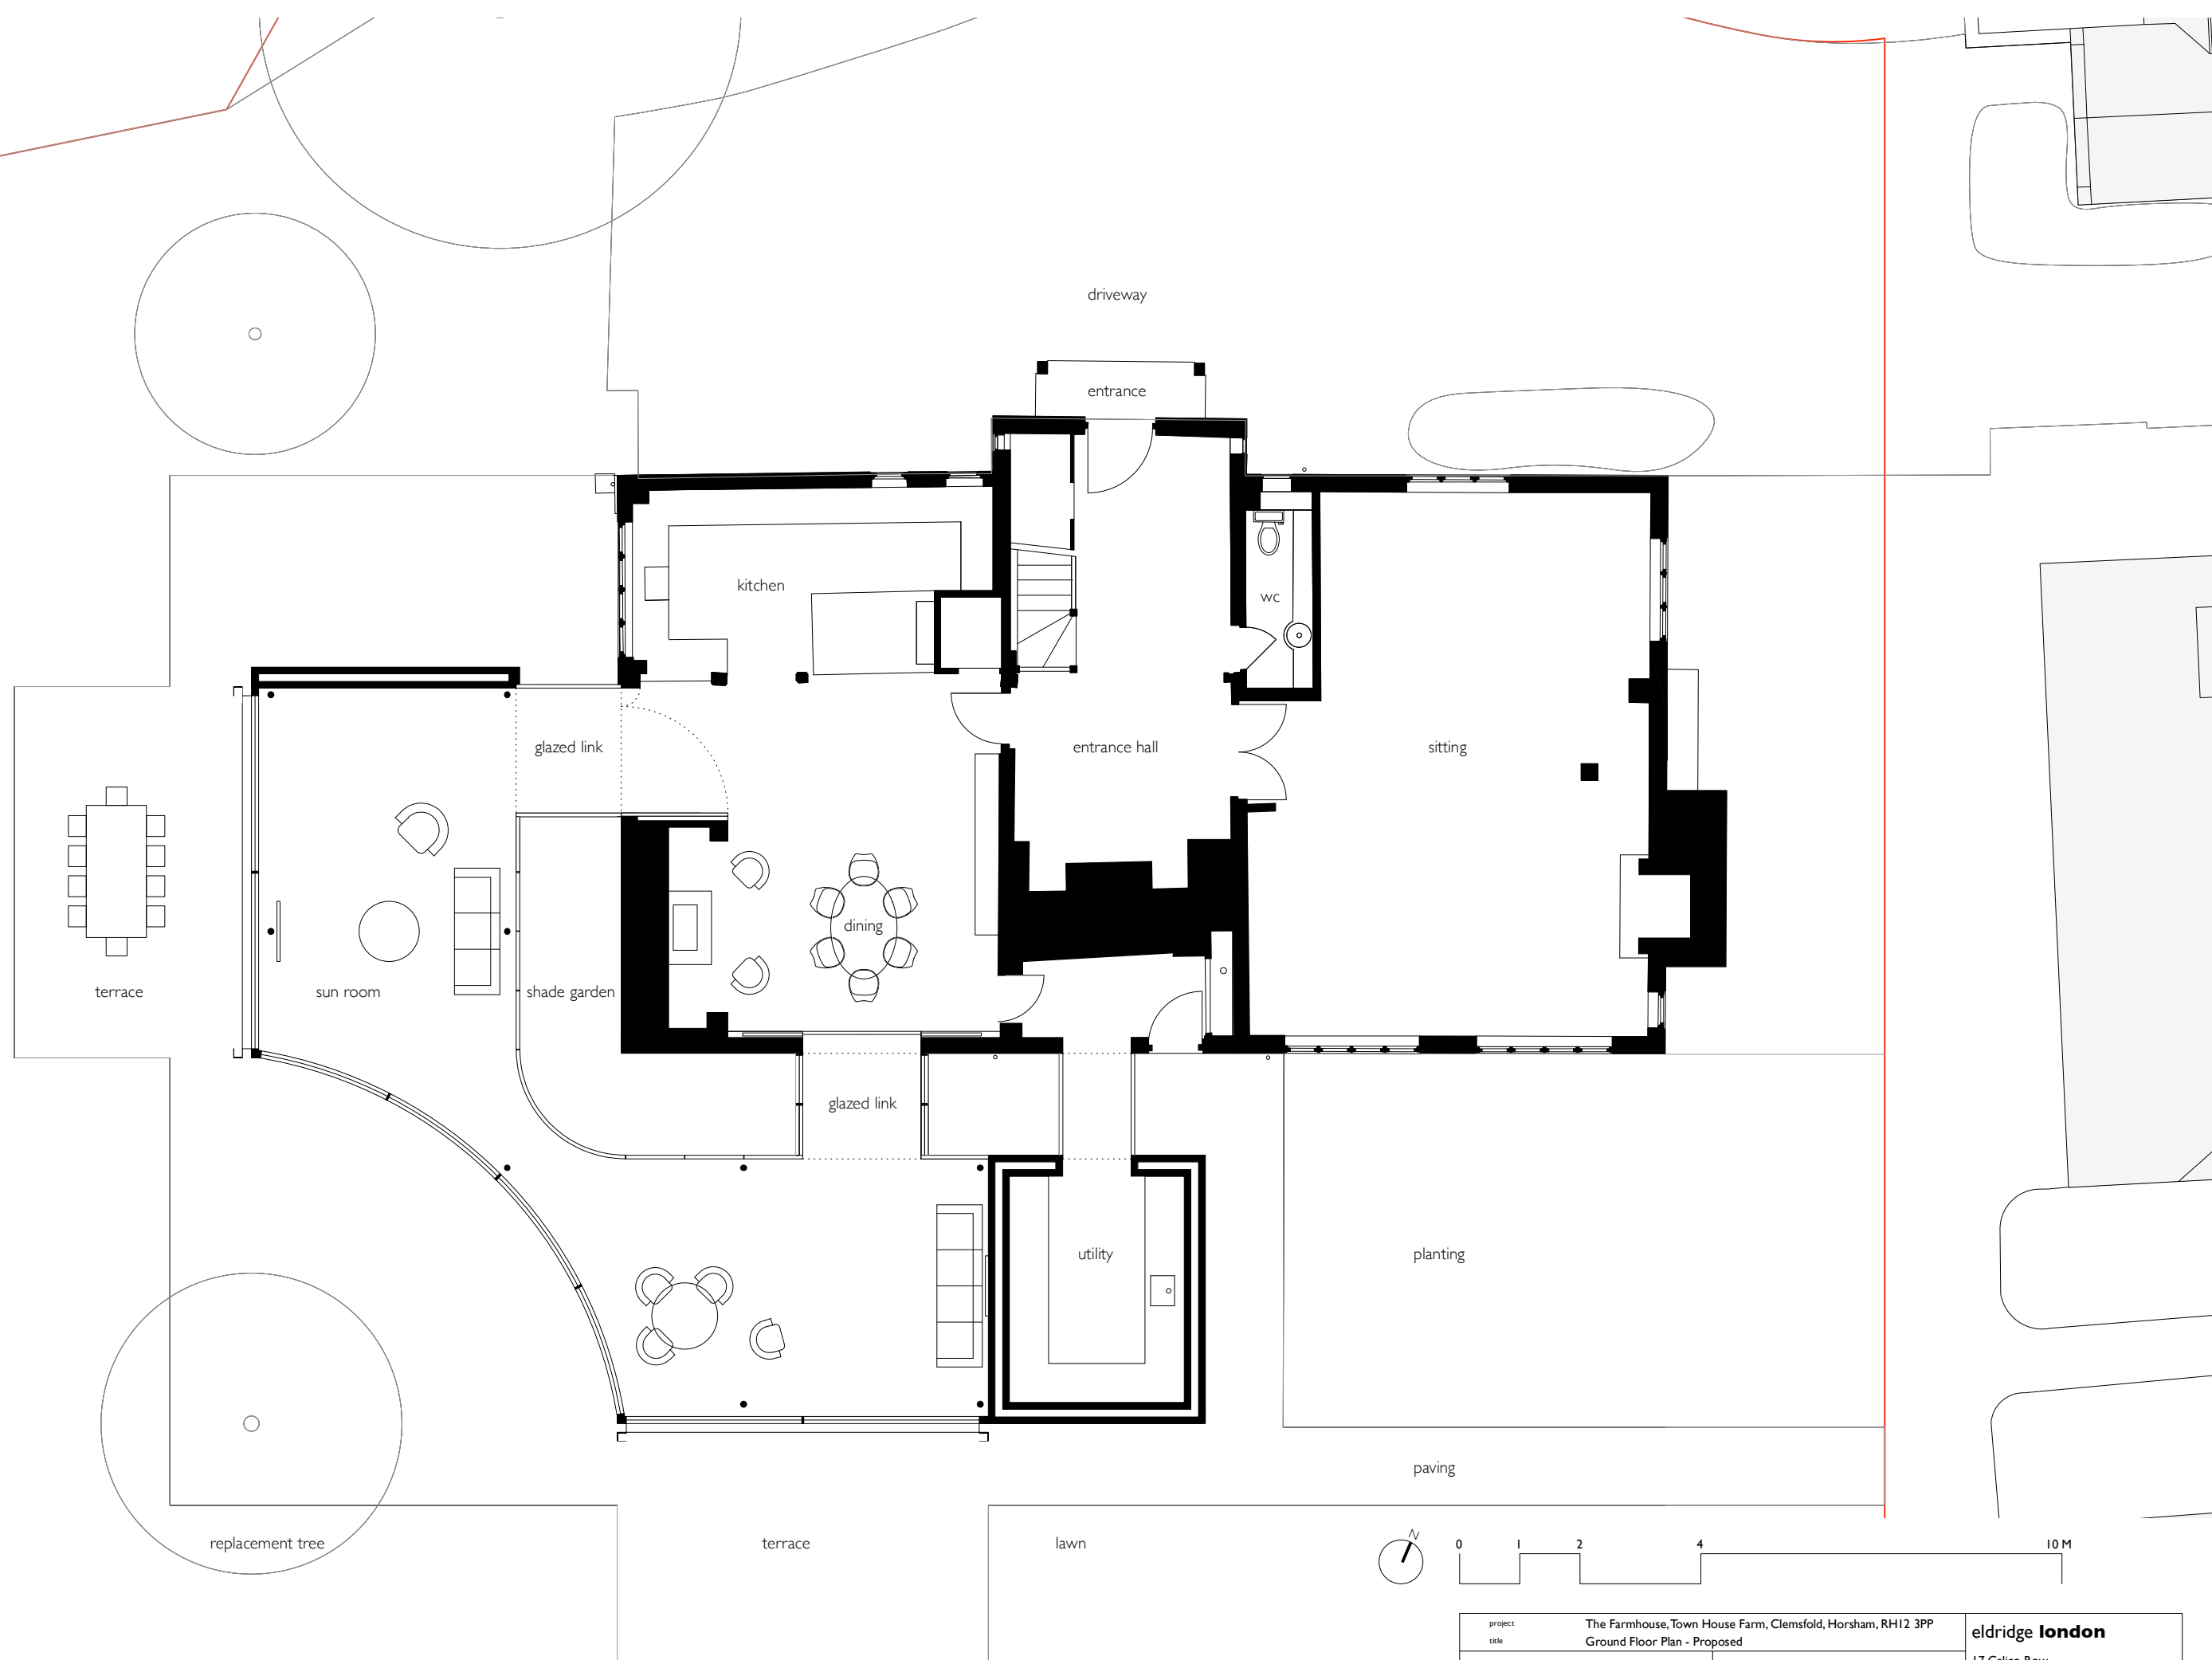

Rev:
A 04.03.26 Updated for timber structure
B 06.03.26 Glazing, tree location, outdoor kitchen & utility updated

project title		The Farmhouse, Town House Farm, Clemsfold, Horsham, RH12 3PP Ground Floor Plan - Proposed		eldridge london 17 Calico Row Plantation Wharf London SW11 3TW T 020 7228 2824 E mail@eldridgelondon.com www.eldridgelondon.com
scale	1:100 @ A3	project number	A2401	
date	19.02.26	drawn by	HS	
drawing status	Planning	checked by	NE	
drawing number	PL 011	revision	B	