



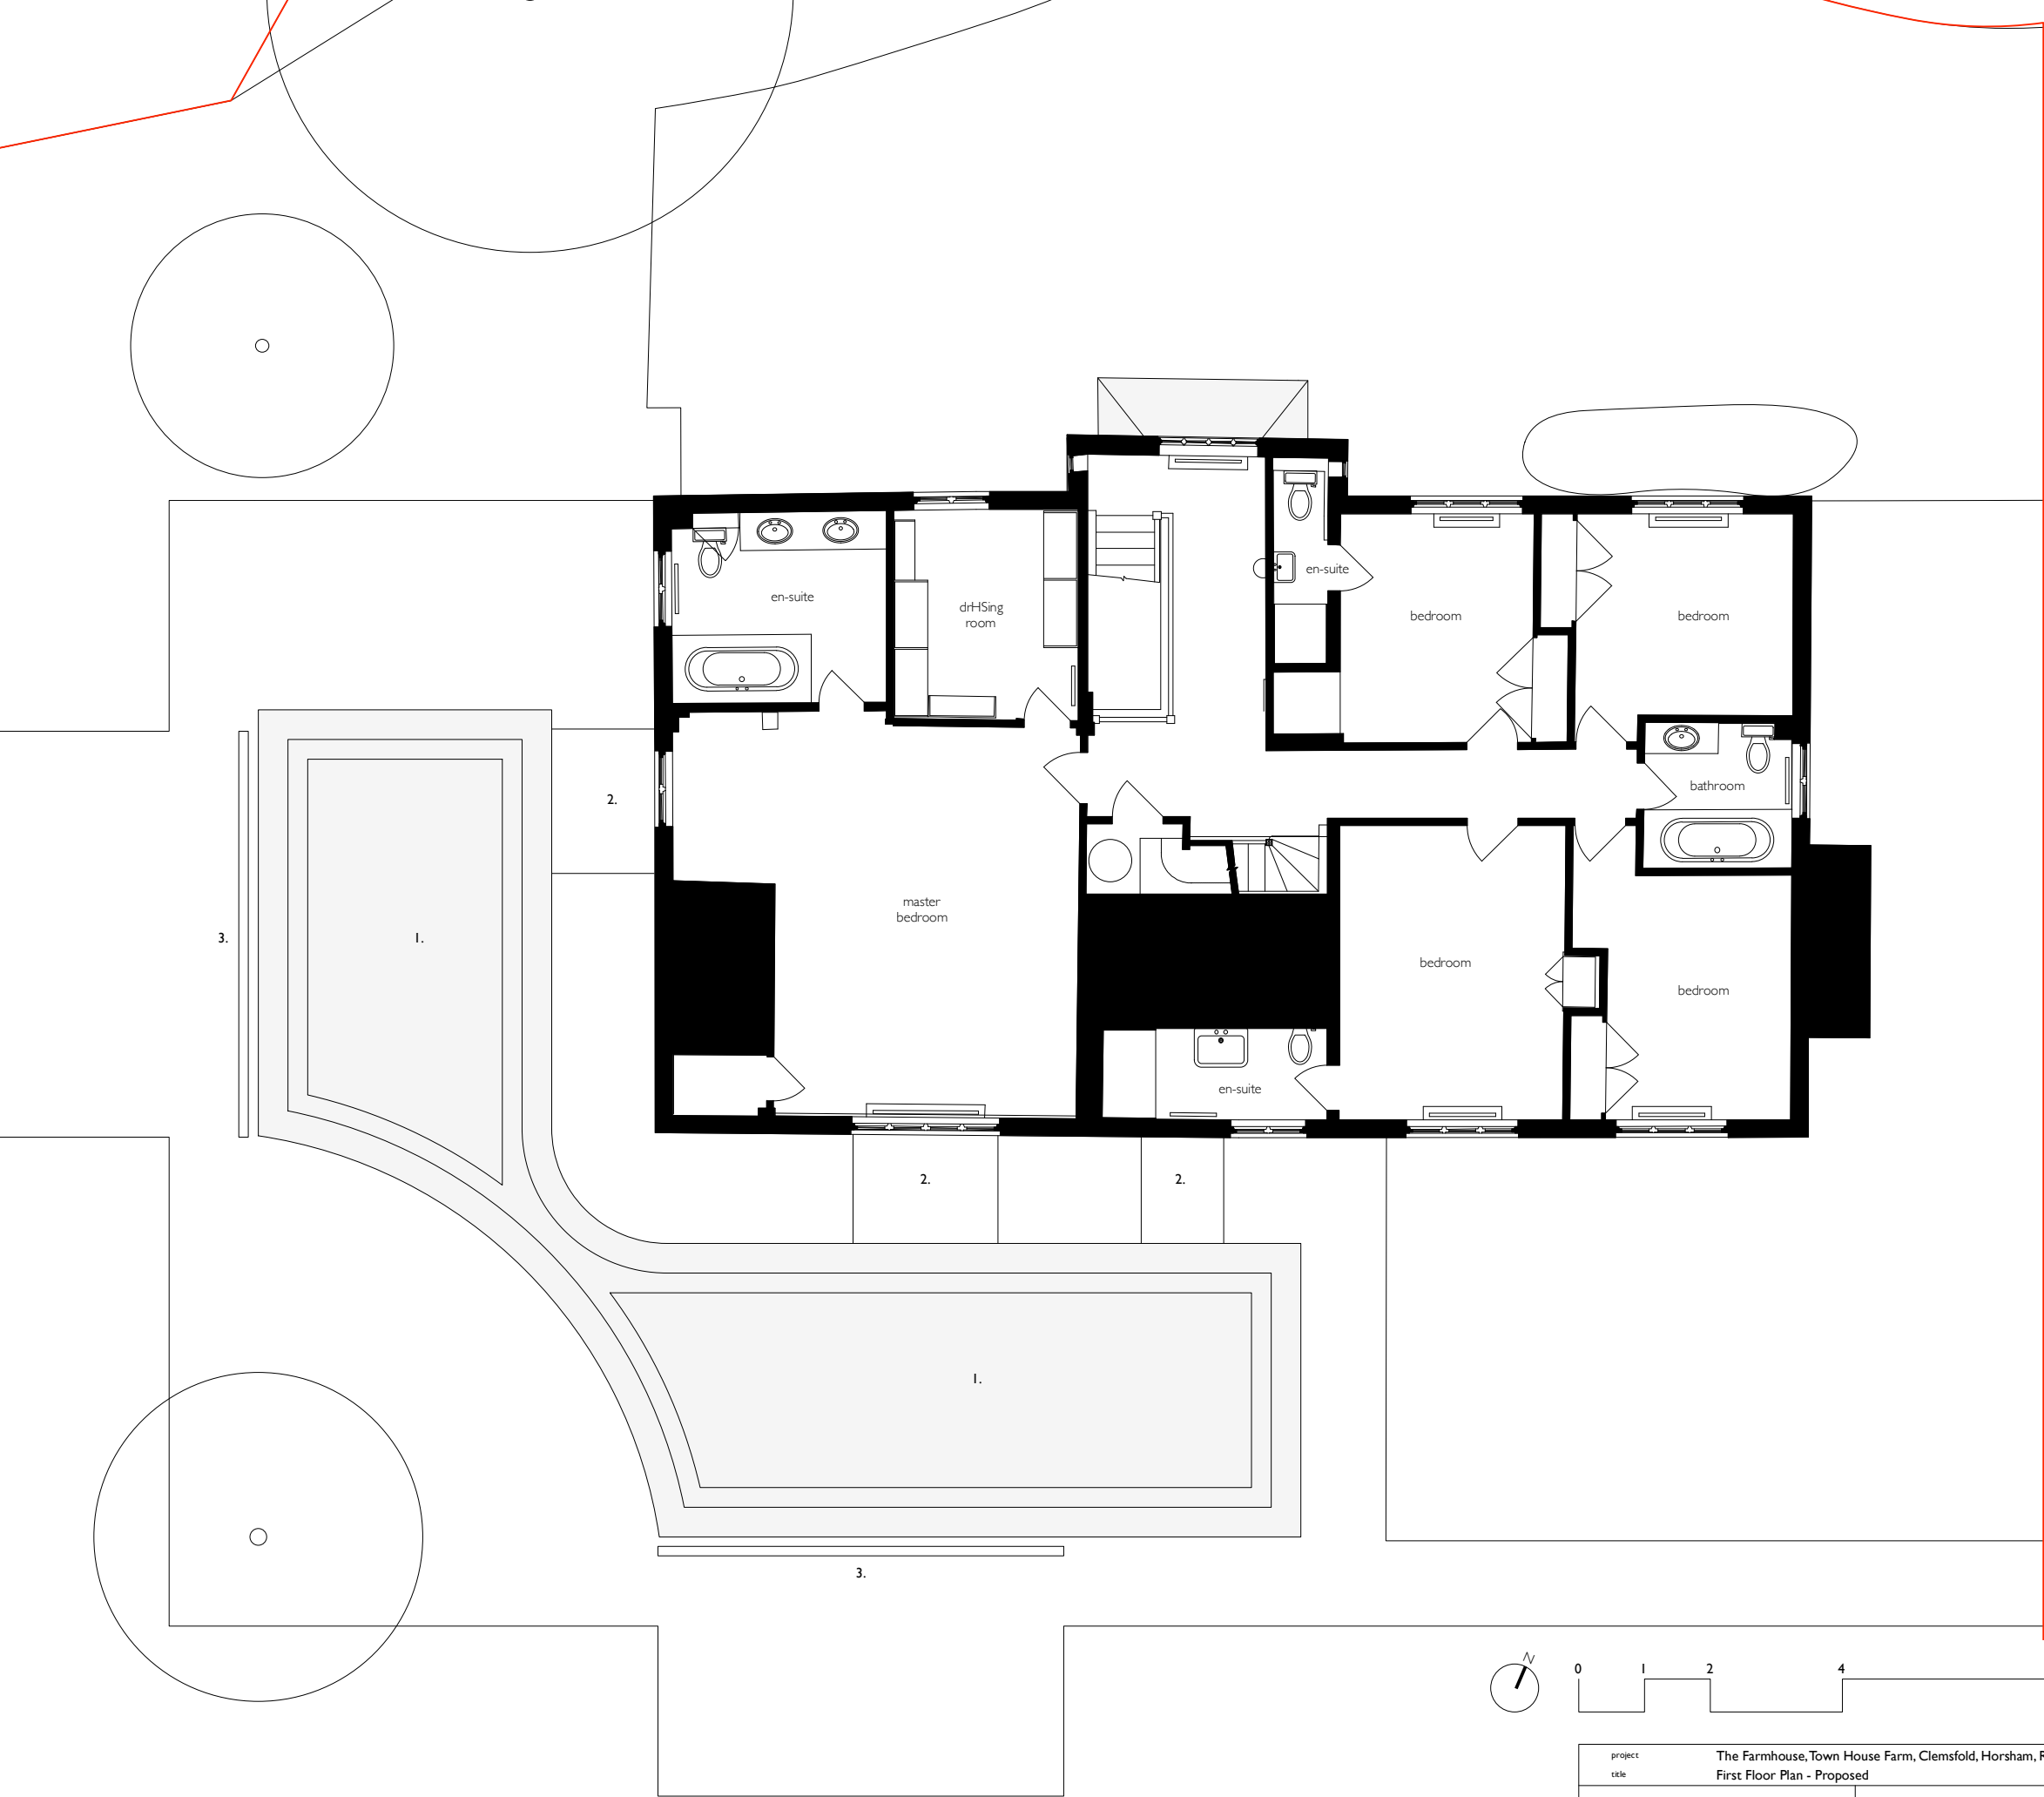

Key:

- 1. Sedum Flat Roof
- 2. Double glazed fixed rooflight with neutral solar control
- 3. External awning

Rev: A 04.03.26 Updated for timber structure
B 06.03.26 Glazing, tree location, outdoor kitchen & utility updated

 

project title	The Farmhouse, Town House Farm, Clemsfold, Horsham, RH12 3PP First Floor Plan - Proposed		eldridge london
scale	1:100 @ A3	project number	A2401
date	19.02.26	drawn by	HS
drawing status	Planning	checked by	NE
drawing number	PL 021	revision	B
			17 Calico Row Plantation Wharf London SW11 3TW T 020 7228 2824 E mail@eldridgelondon.com www.eldridgelondon.com