


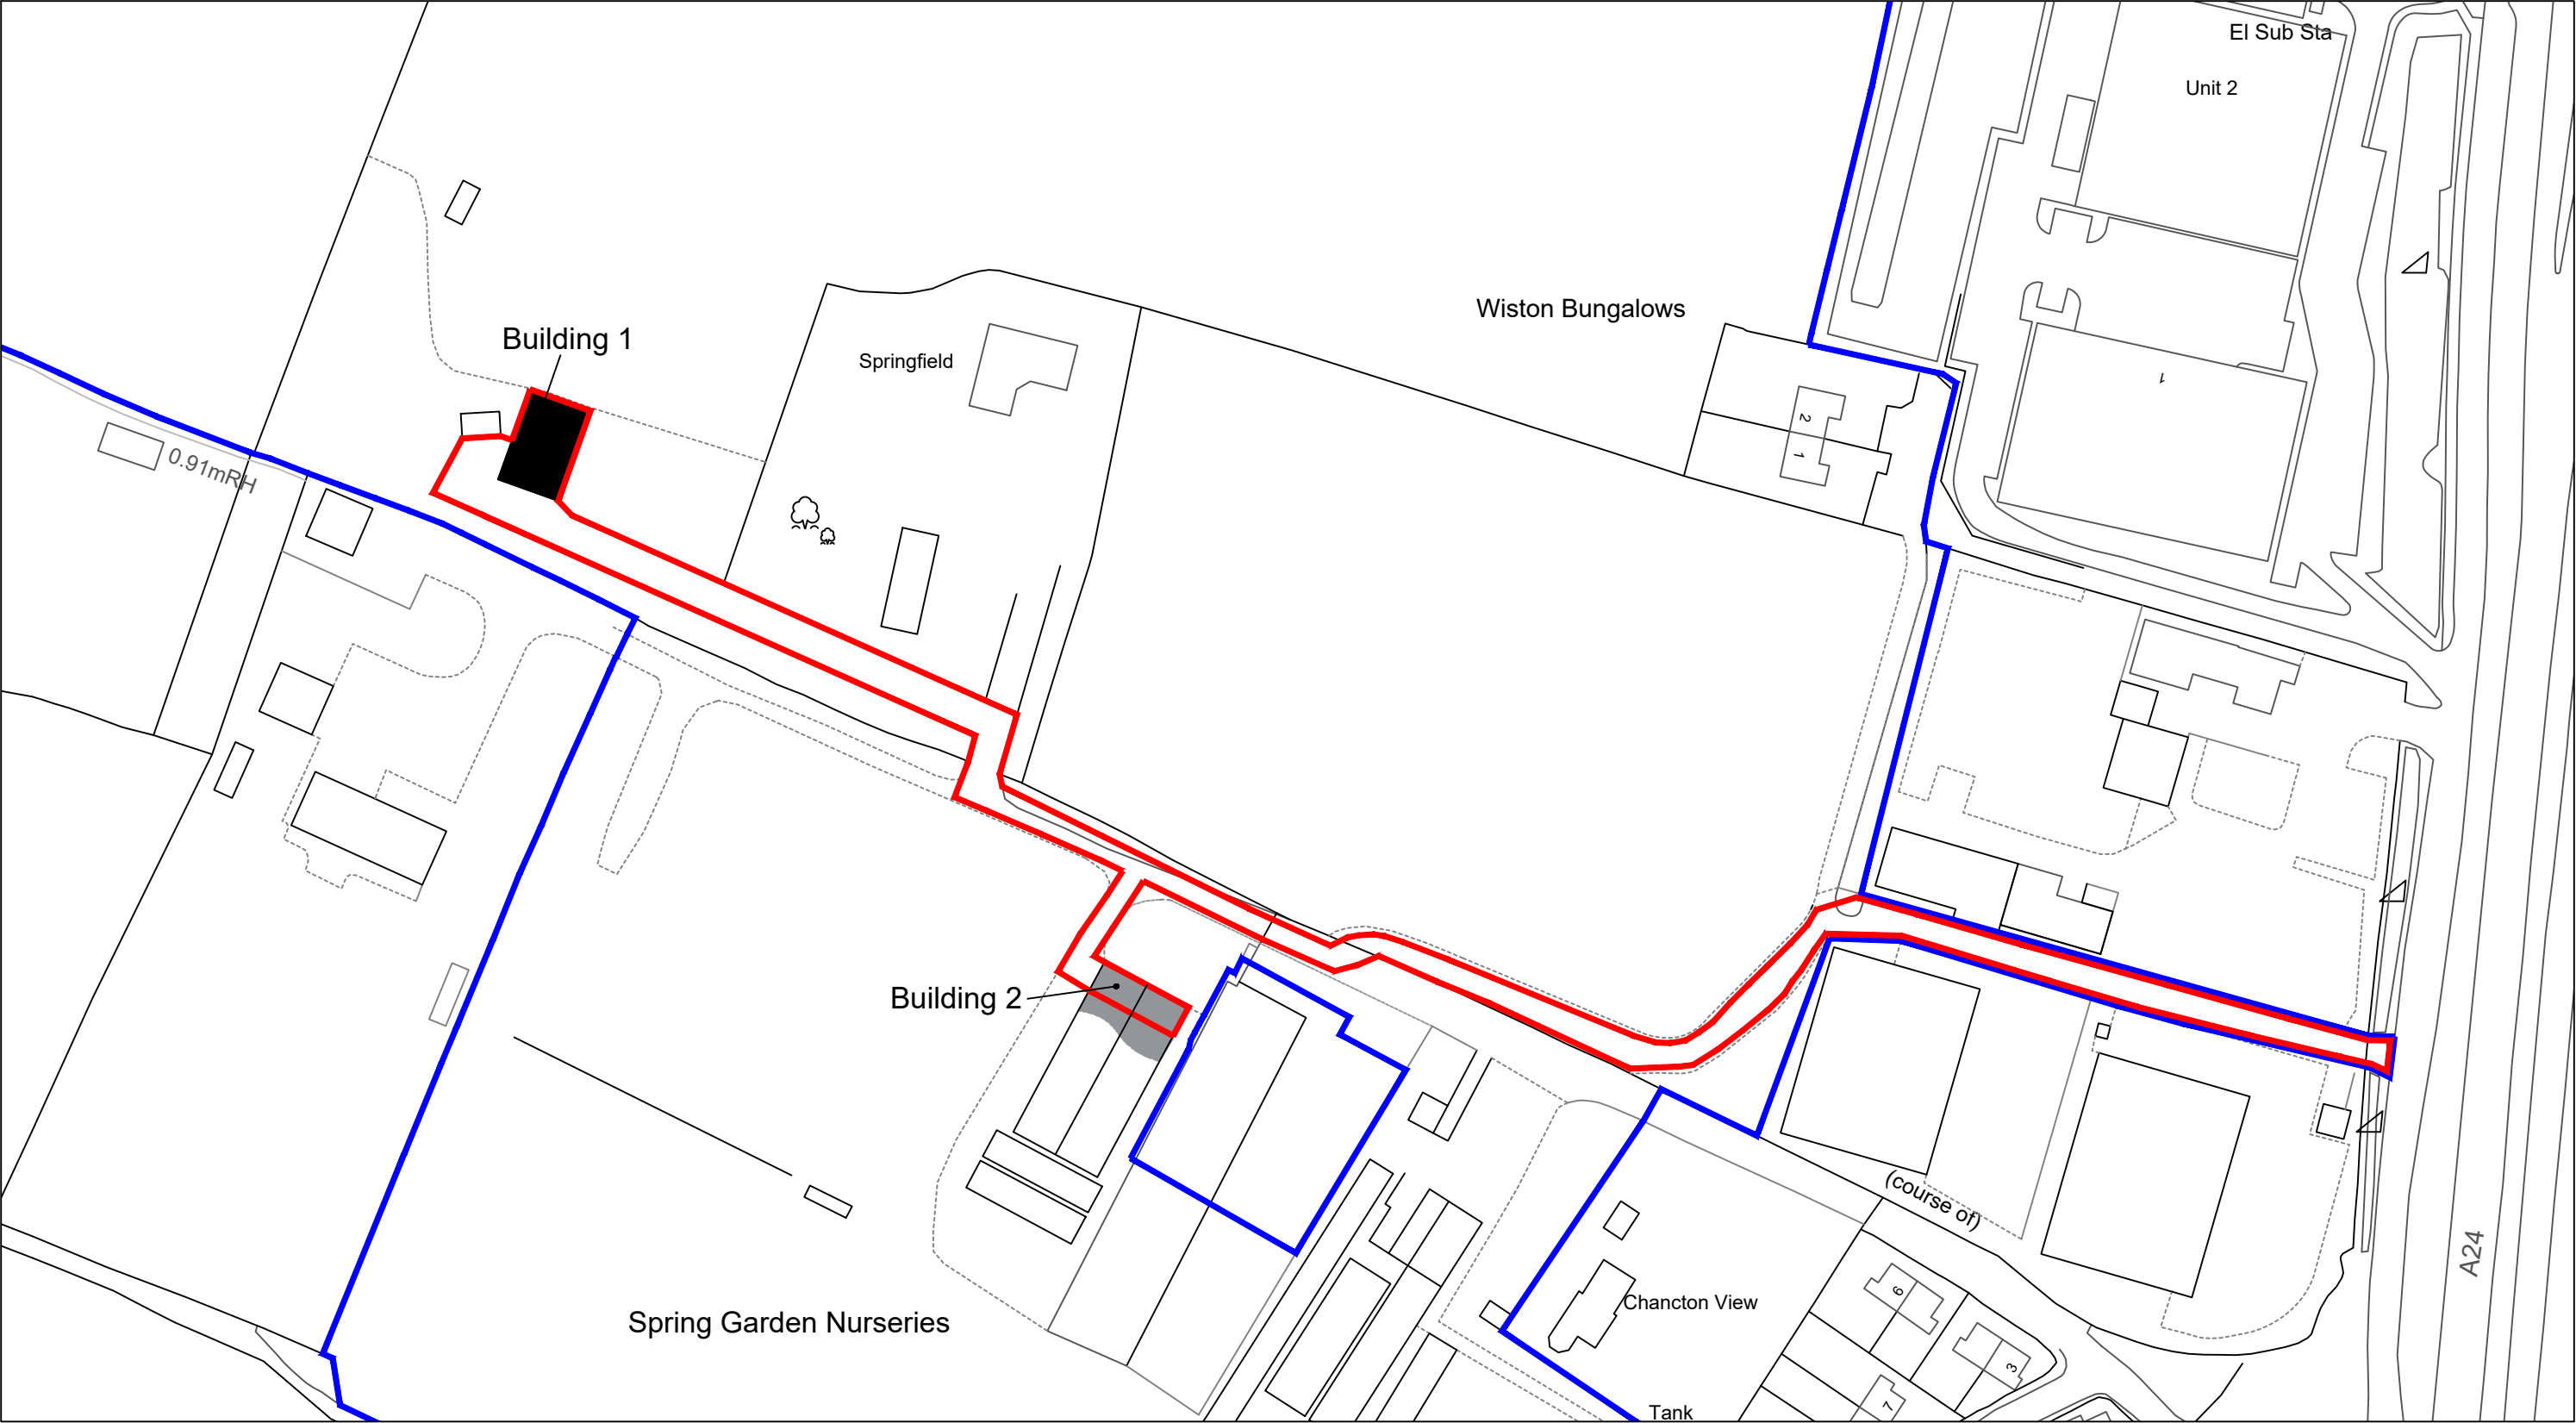

© Crown copyright 2024 Ordnance Survey 100053143



Revision:			
address Spring Gardens, Washington, Pulborough, West Sussex, RH20 3BS			
project Use of barn as gym and farm office and potato barn as agricultural storage			
title Proposed Site Plan			
scale 1:1250 on A3	date June 2024	dwg no. 2024.422b.02	revision

DOwnSVIEW
ASSOCIATES
Chartered Surveyors

Little Acorns
Hampers Lane
Storrington
West Sussex
RH20 3HZ
Tel: 01903 746367
Mob: 07525 844965
Email:
mail@downsview-surveyors.co.uk
