



BUILDING 1

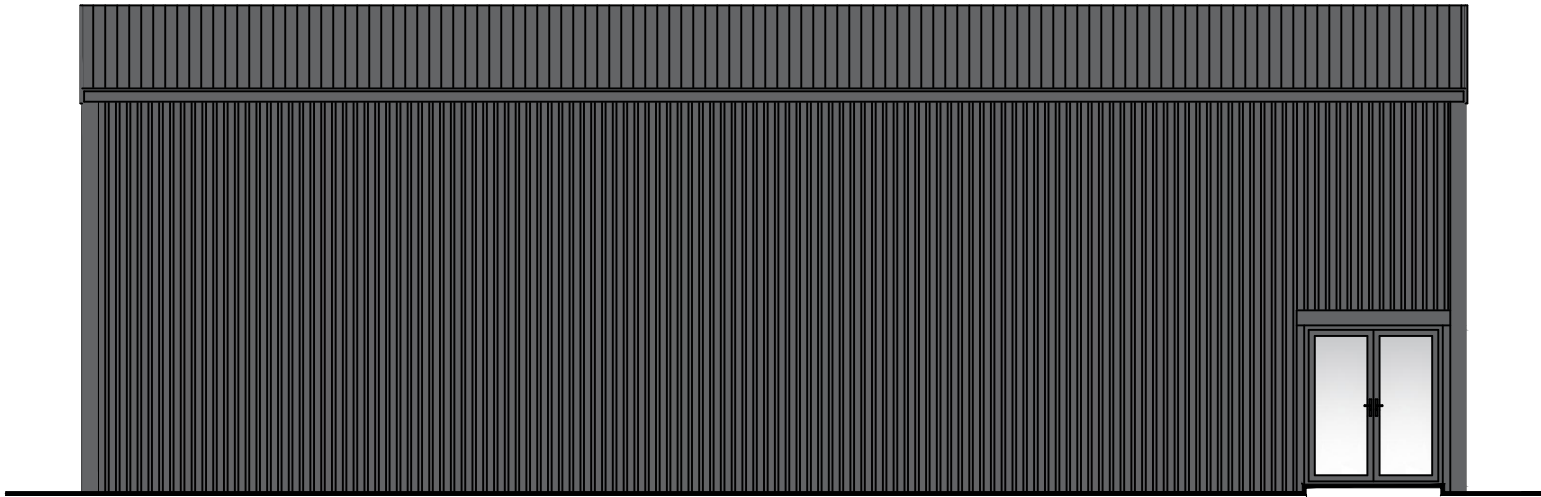


Proposed Front (North) Elevation (Scale 1:100)




Proposed Side (West) Elevation (Scale 1:100)

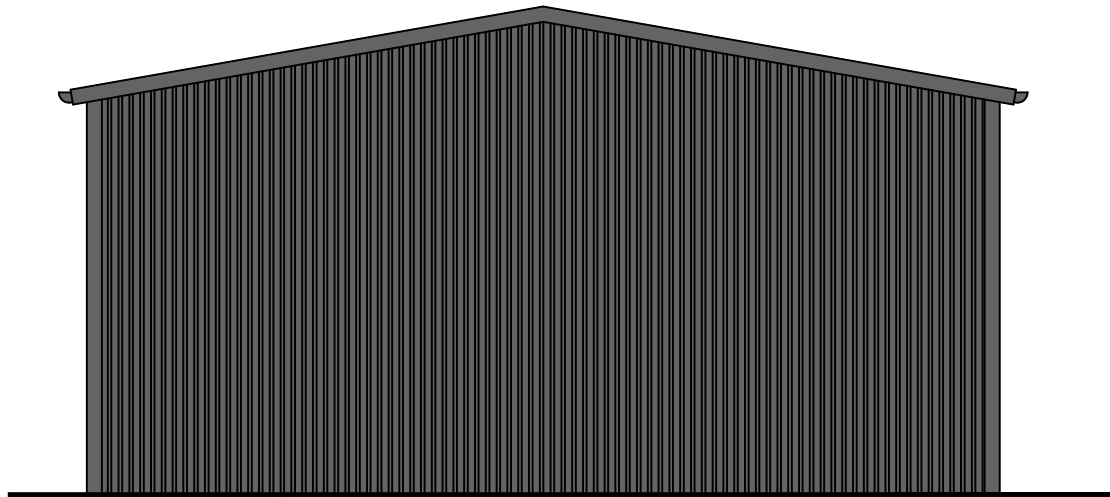


Proposed Rear (South) Elevation (Scale 1:100)

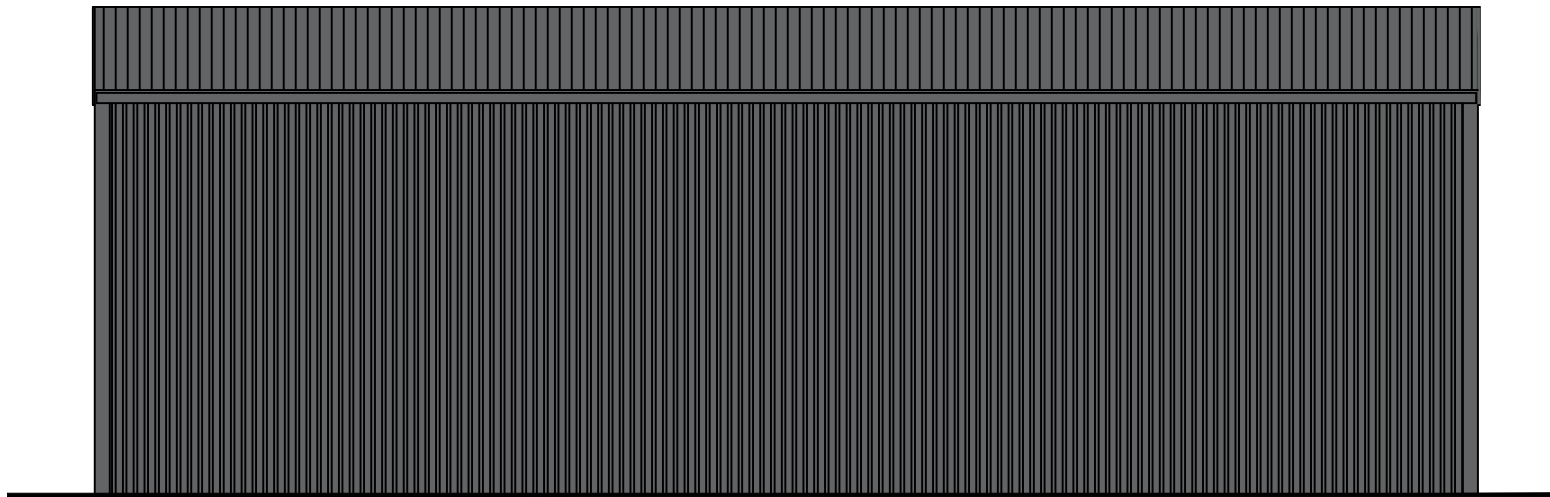


Proposed Side (East) Elevation (Scale 1:100)

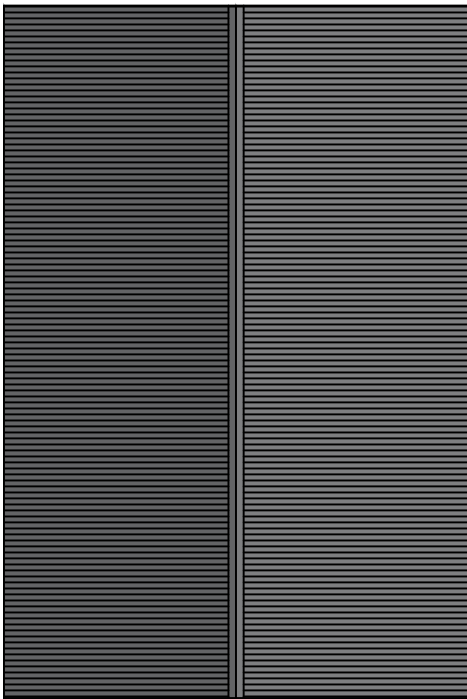

Existing Roof Plan (Scale 1:200)

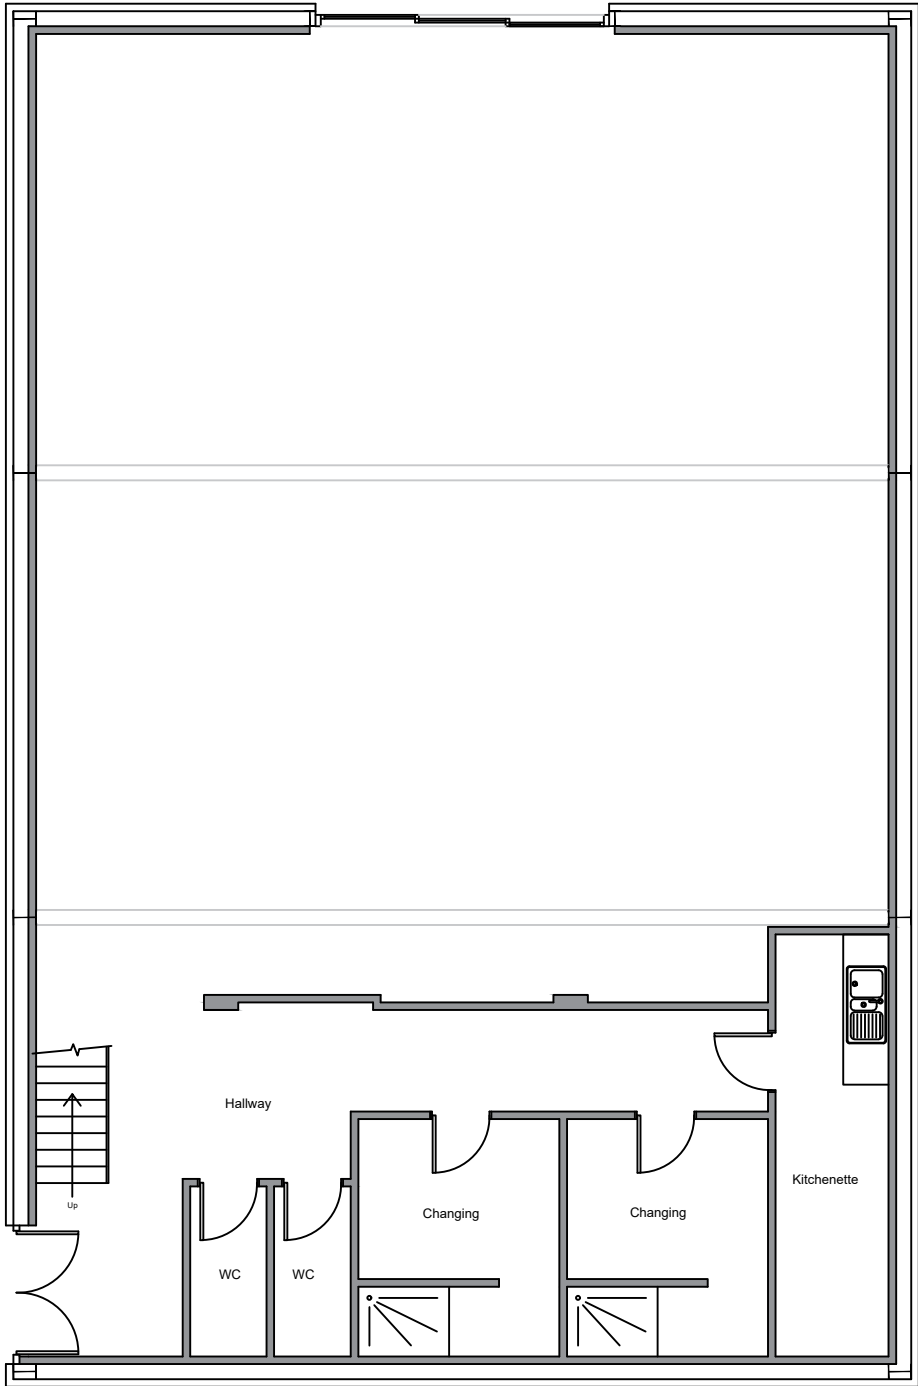

Proposed Ground Floor Plan (Scale 1:100)

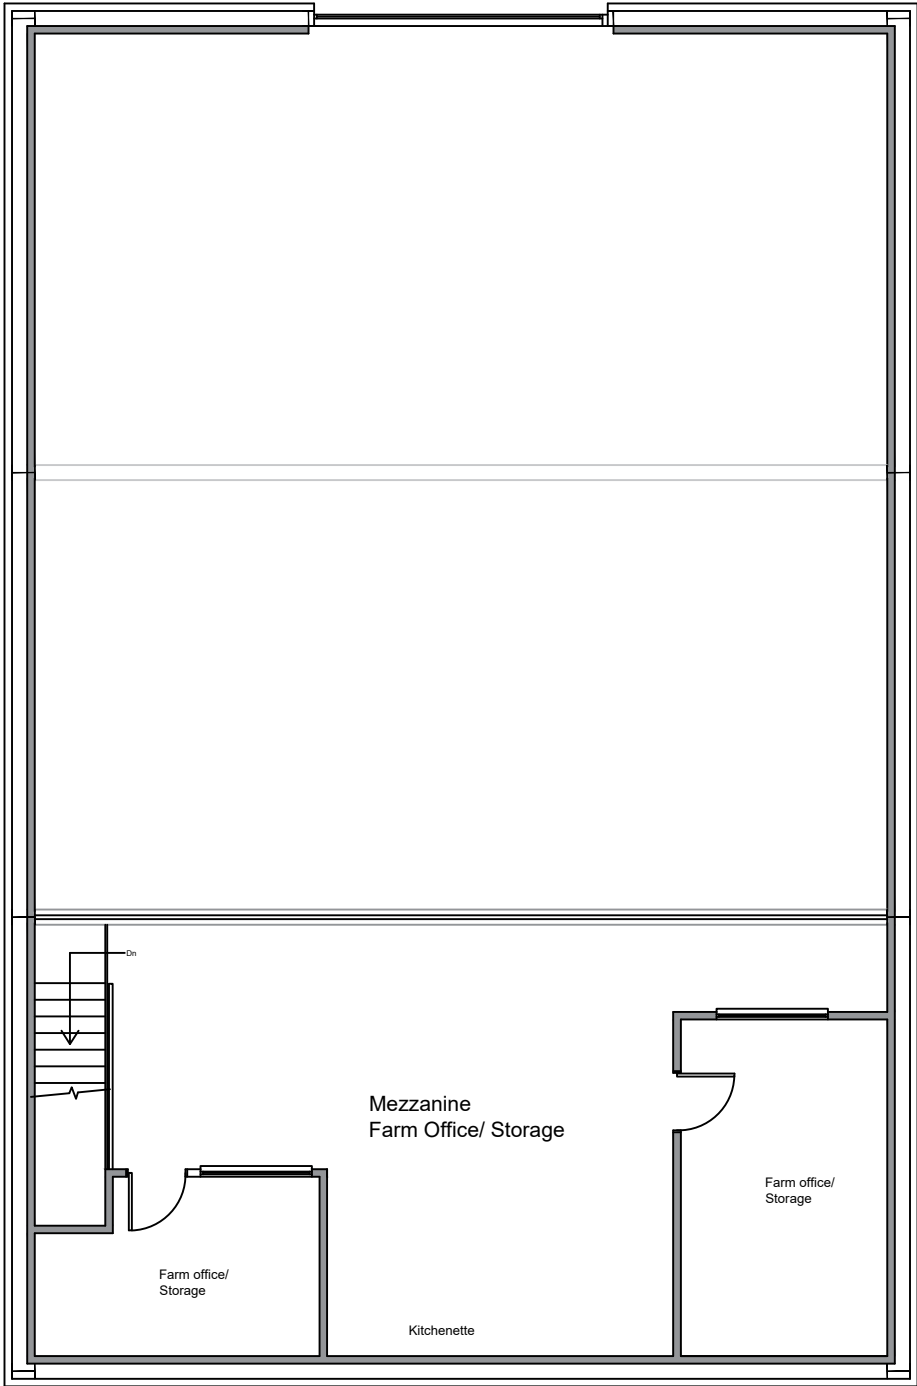

Proposed First Floor Mezzanine Layout (Scale 1:100)

revisions

DOWNSVIEW

ASSOCIATES

Chartered Surveyors

Little Acorns, Hampers Lane, Storrington,  
West Sussex, RH20 3HZ  
Tel: 01323 742857 Fax: 01323 844505  
Email: info@downsview-surveyors.co.uk

address

Spring Gardens  
Washington  
Pulborough  
West Sussex  
RH20 3BS

project

Use of barn as gym and farm office and potato barn as  
agricultural storage

title

Agricultural Building  
Proposed Layouts and elevations  
BUILDING 1

scale:

As noted @ A2

date:

December 2025

revision:

drawing number

2024.422b.03