




BUILDING 2

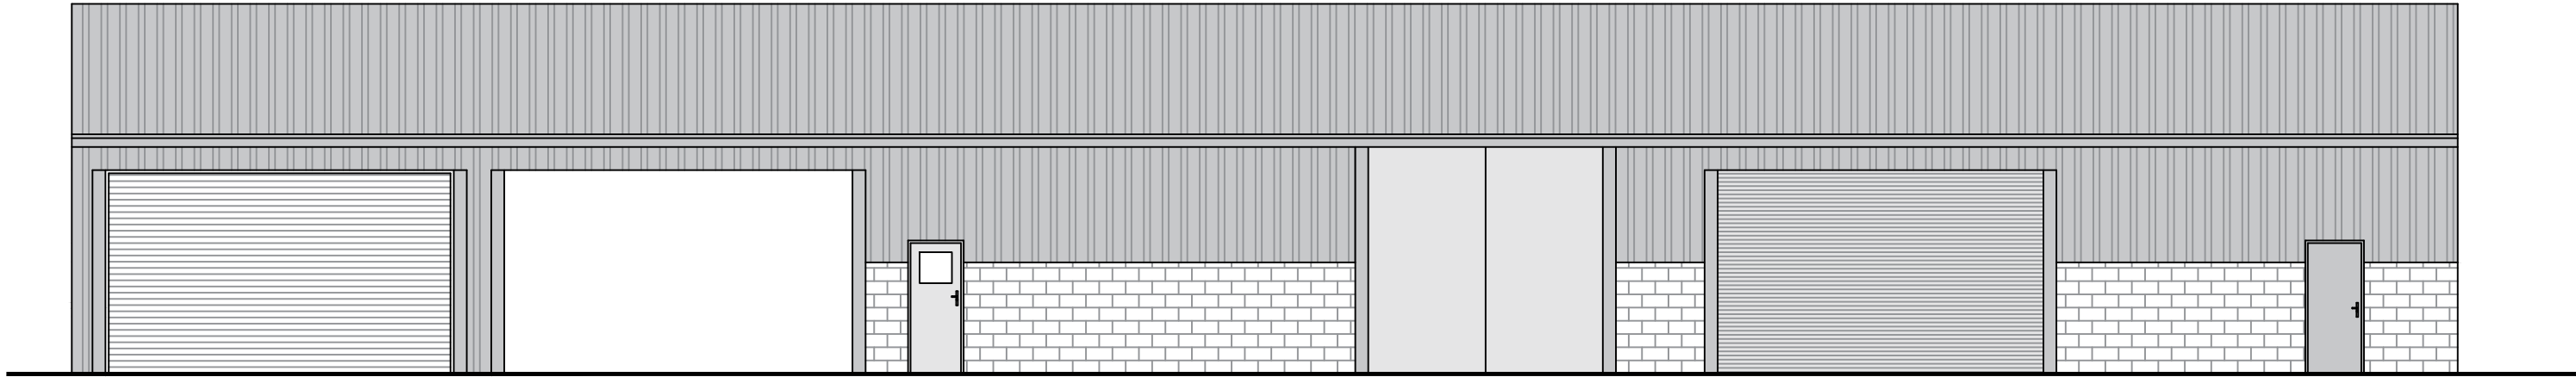


Proposed Front (North West) Elevation (Scale 1:100)

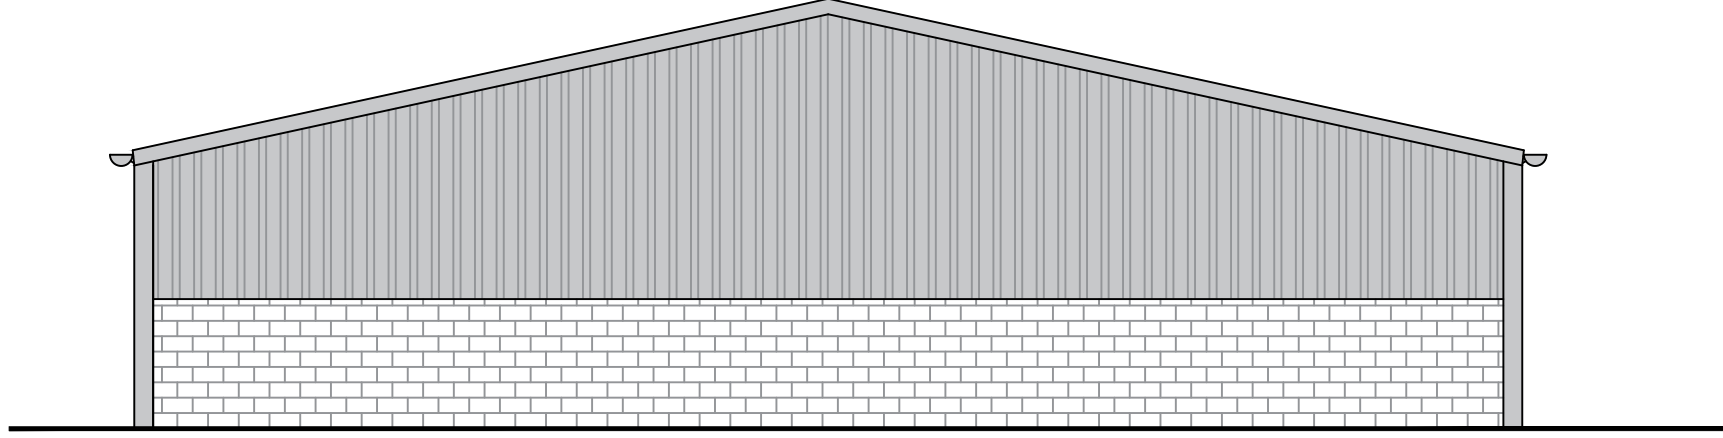


Proposed Front (South West) Elevation (Scale 1:100)

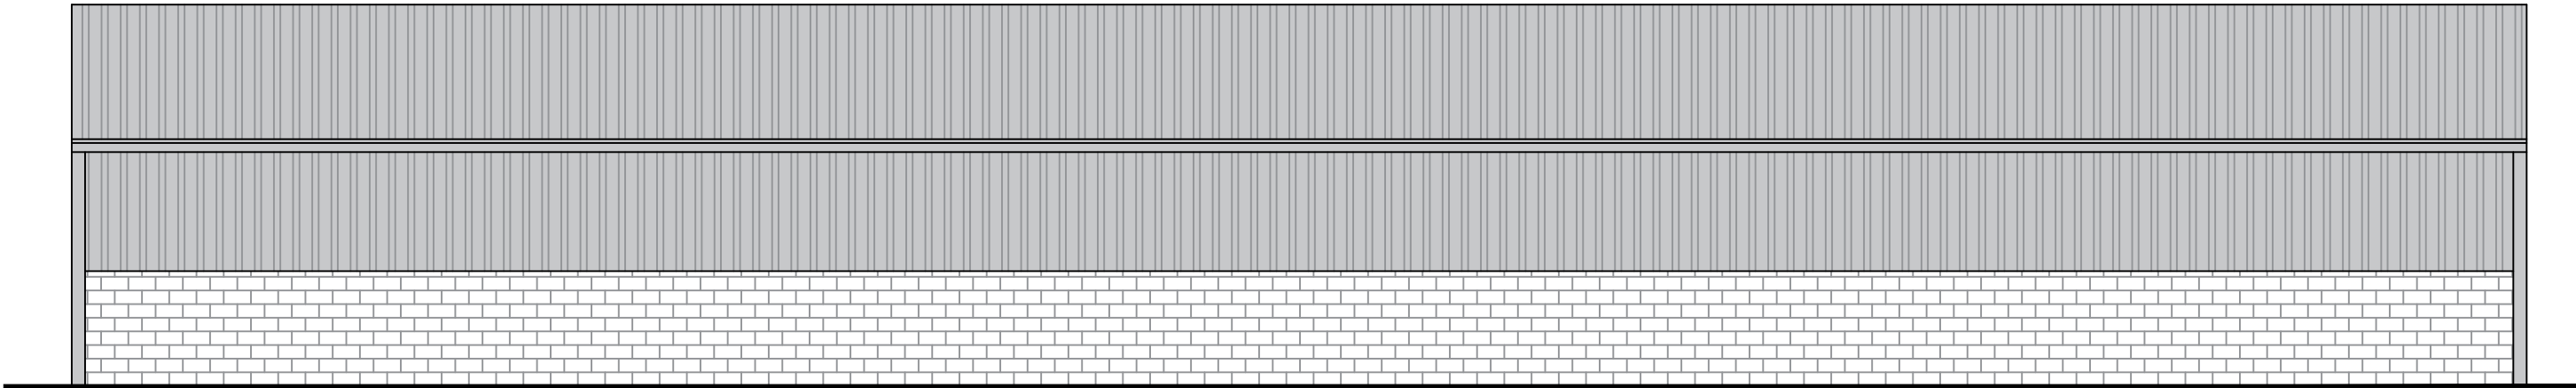

Proposed Rear (South East) Elevation (Scale 1:100)

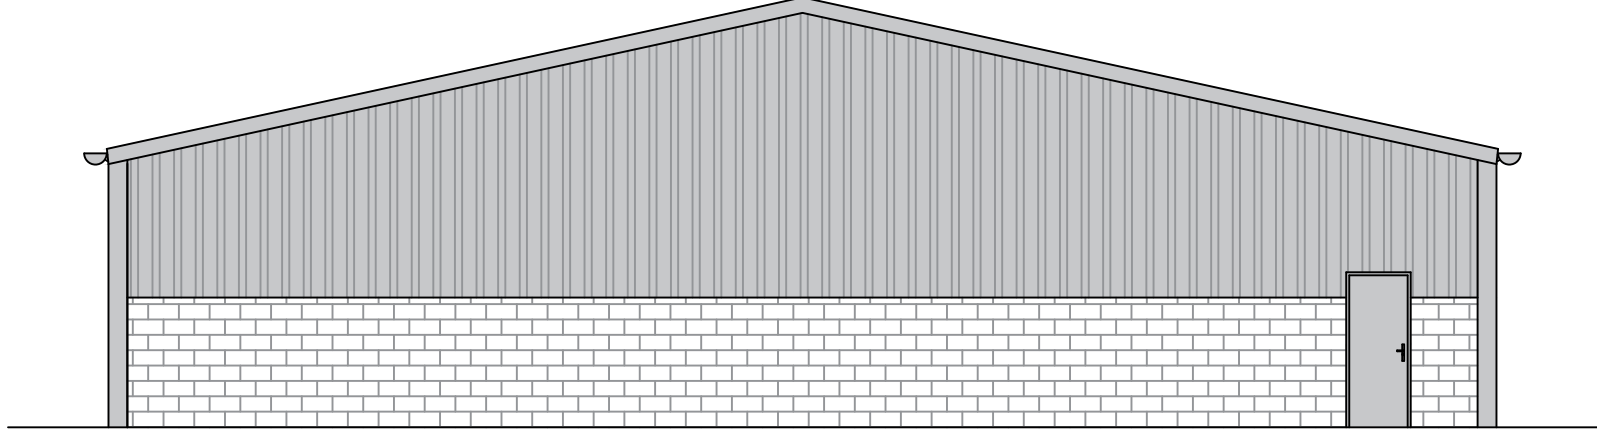


Proposed Rear (South East) Elevation (Scale 1:100)

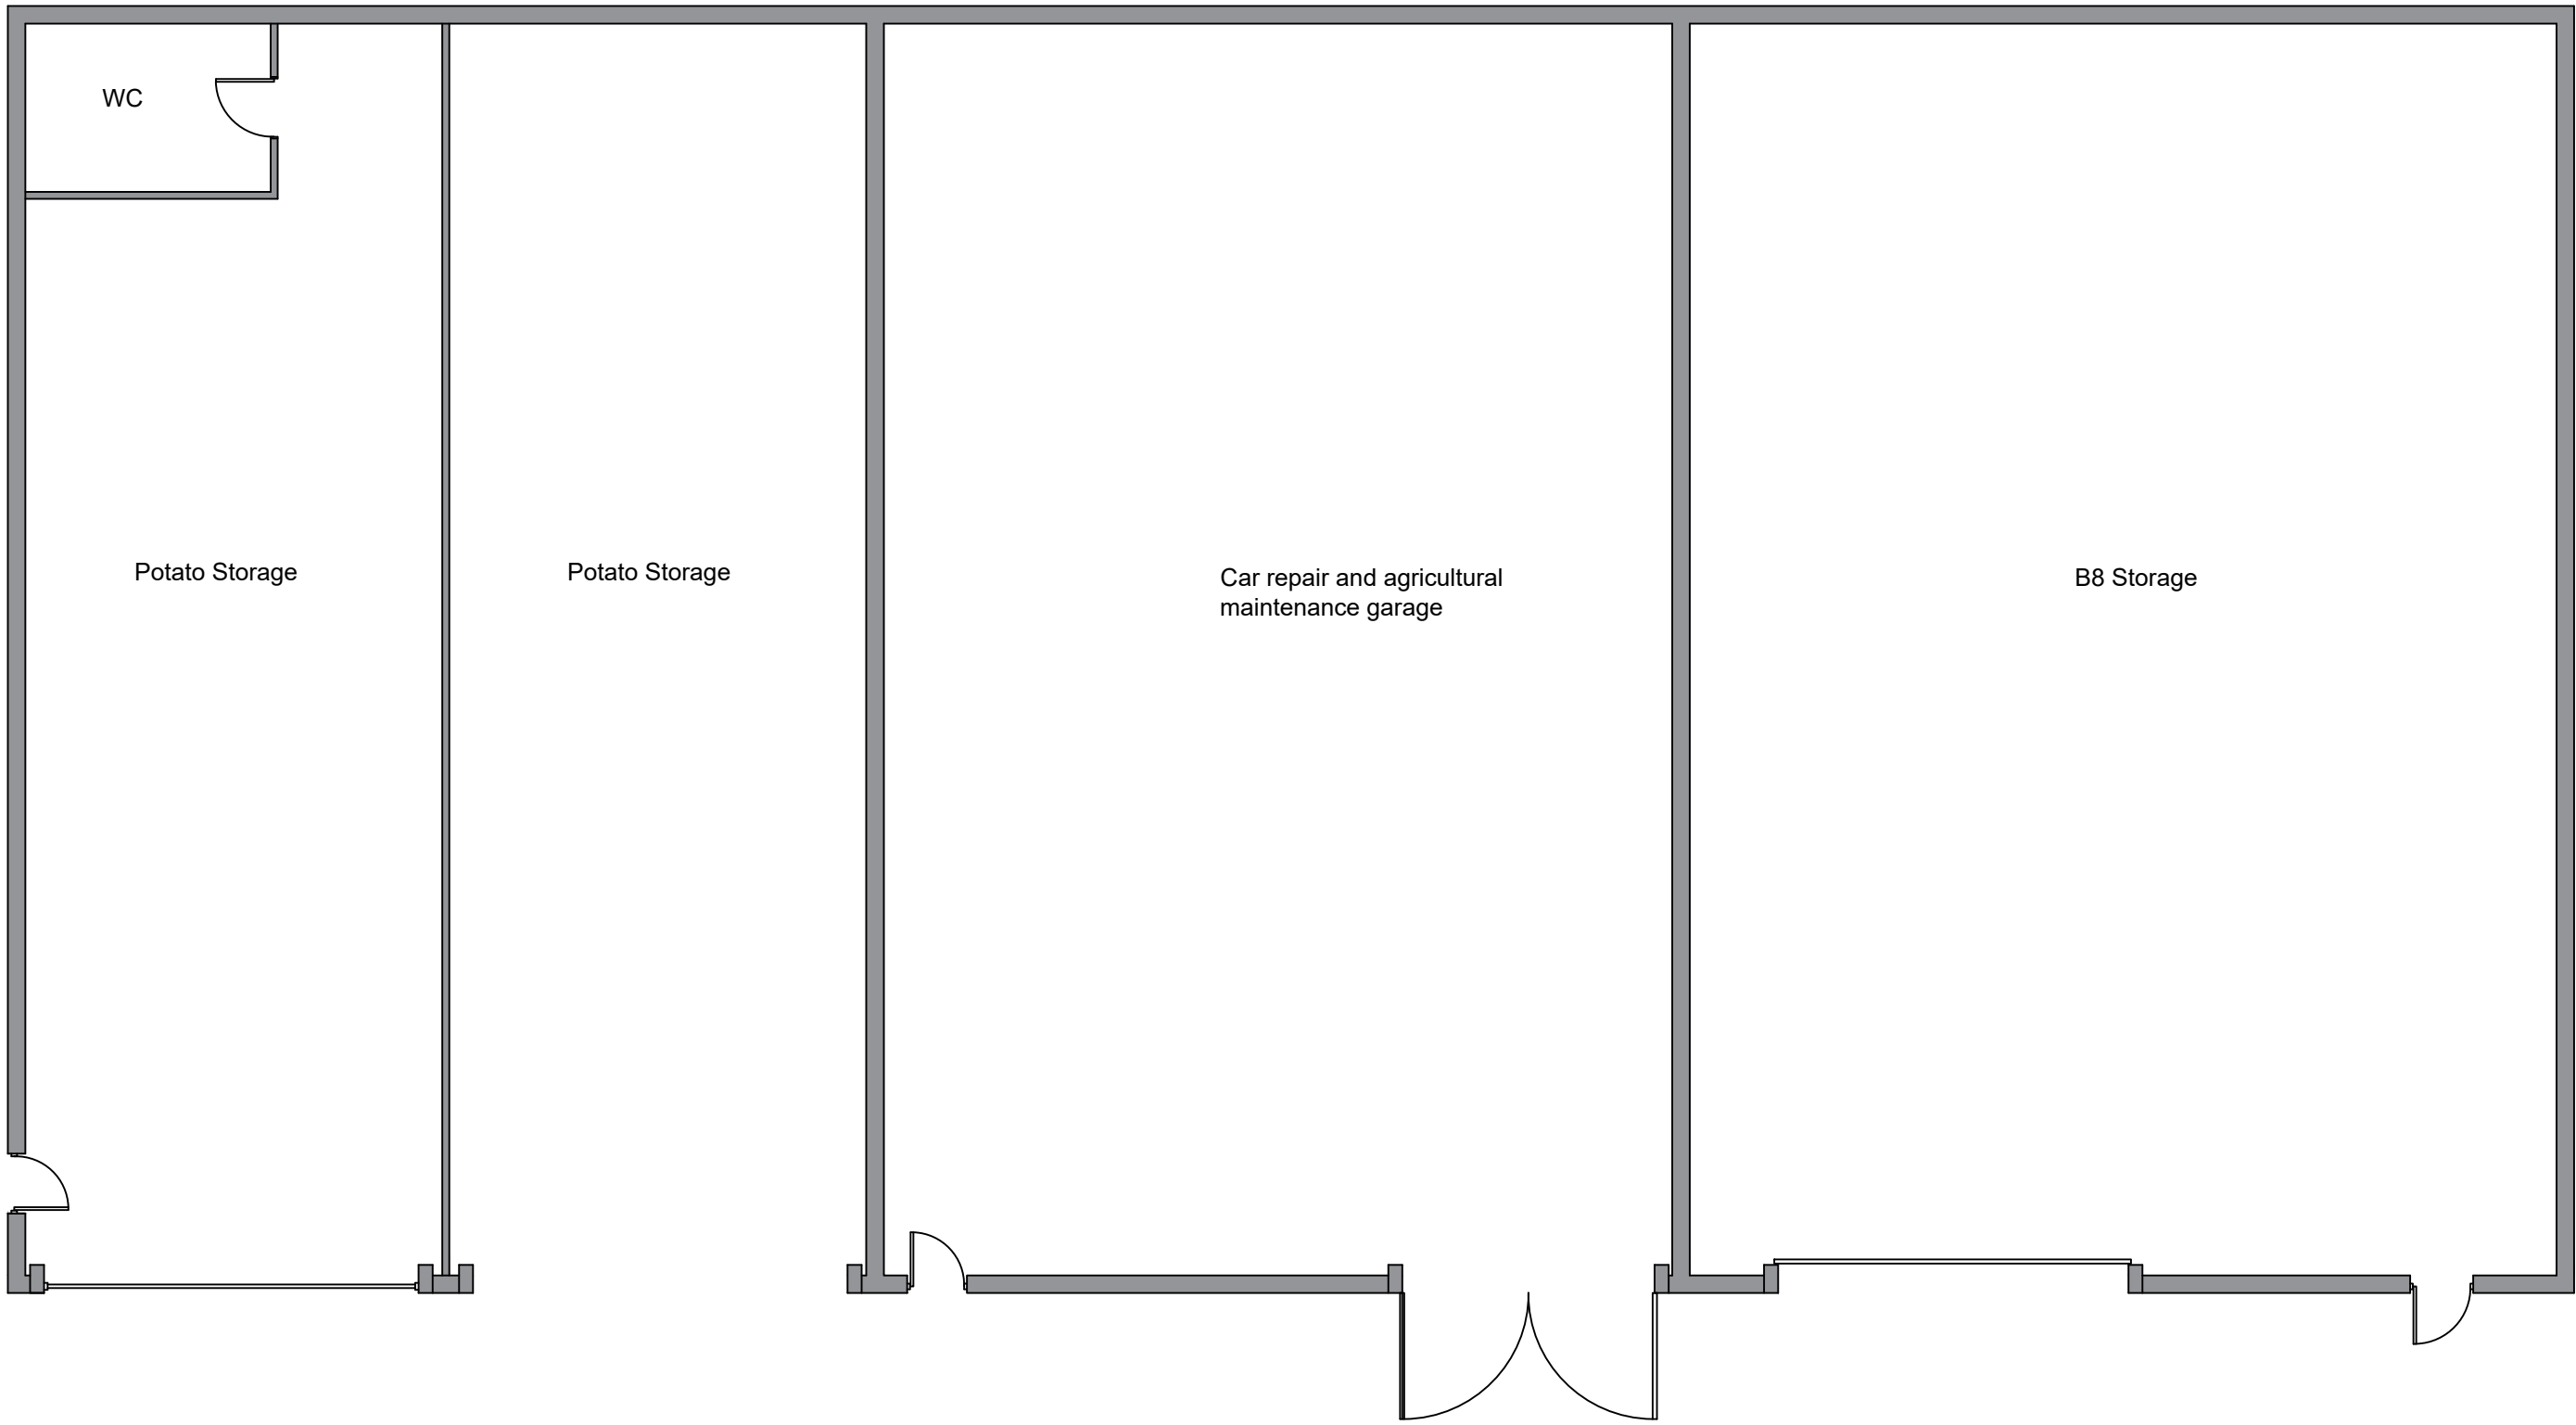

Proposed Ground Floor Plan (Scale 1:100)



Proposed Roof Plan (Scale 1:100)

 

proposals		
DOWNSVIEW ASSOCIATES Chartered Surveyors Little Acorns, Hasegates Lane, Birmingham, West Midlands, B47 2AG Tel: 0121 762 1111 Email: enquiries@downsview.co.uk		
address Spring Gardens Hasegates Pudding West Midlands B47 2AG		
project Use of barn as gym and farm office and potato barn as agricultural storage		
title GYM Proposed Layouts and elevations BUILDING 2		
scale As noted @ A1	date December 2023	revision
drawing number 2024.422b.04		