





PHYSICAL SCALE IN METRES scale 1:100

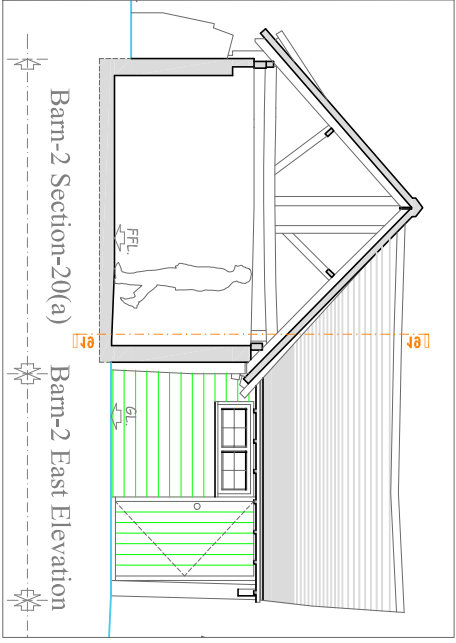


Barn-2 East Elevation

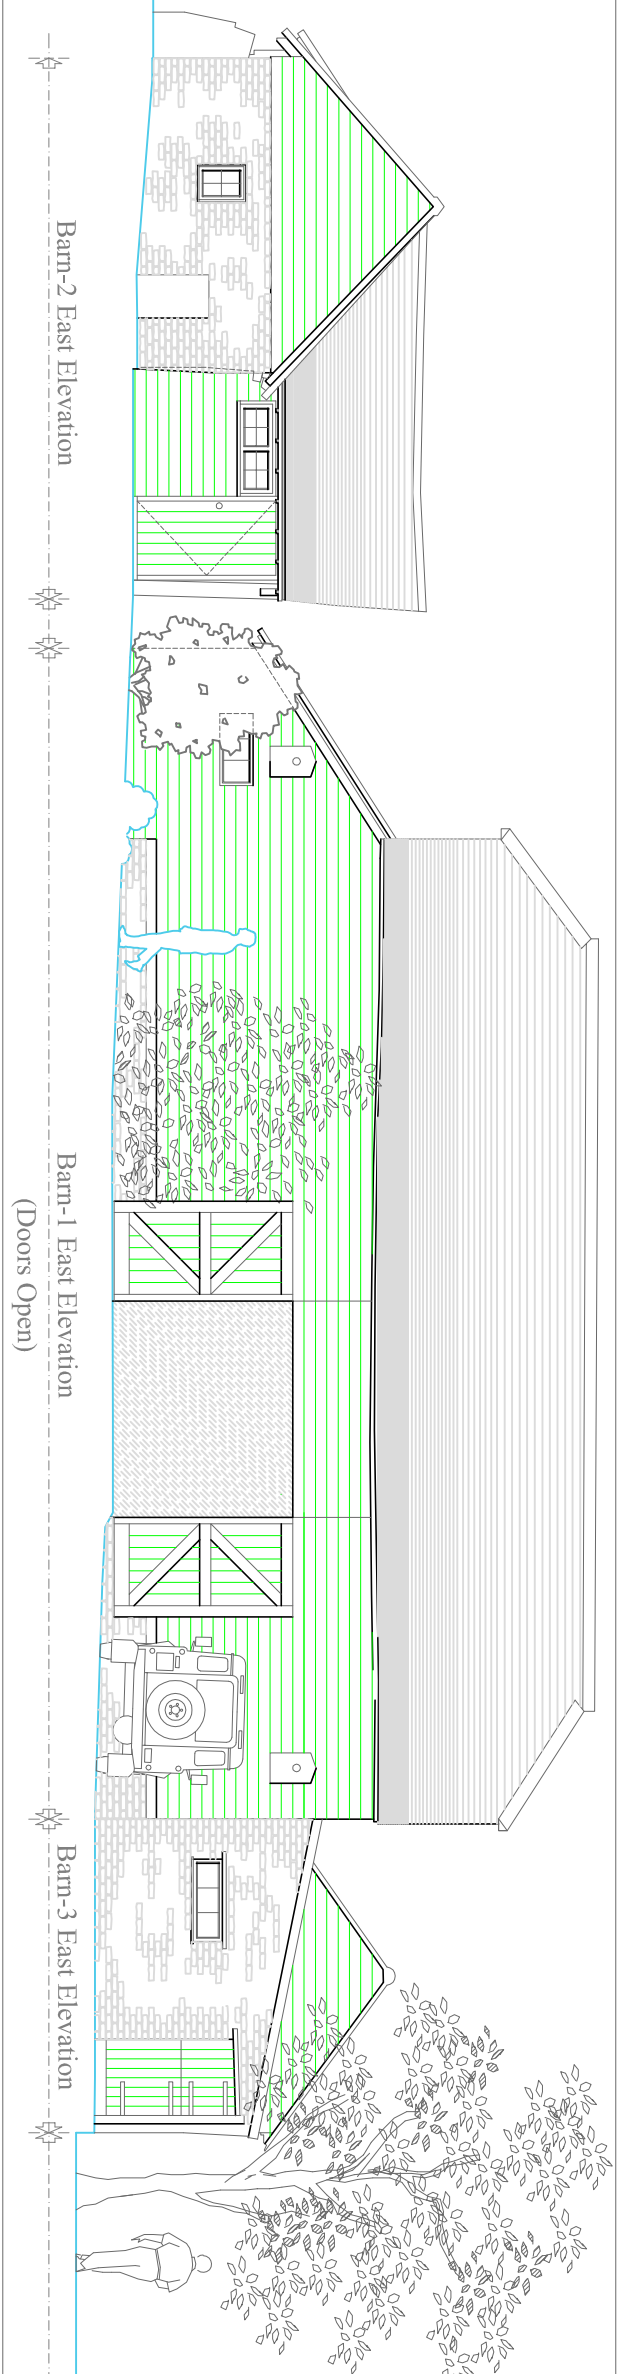


Barn-1 East Elevation
(Doors Open)

Barn-3 East Elevation

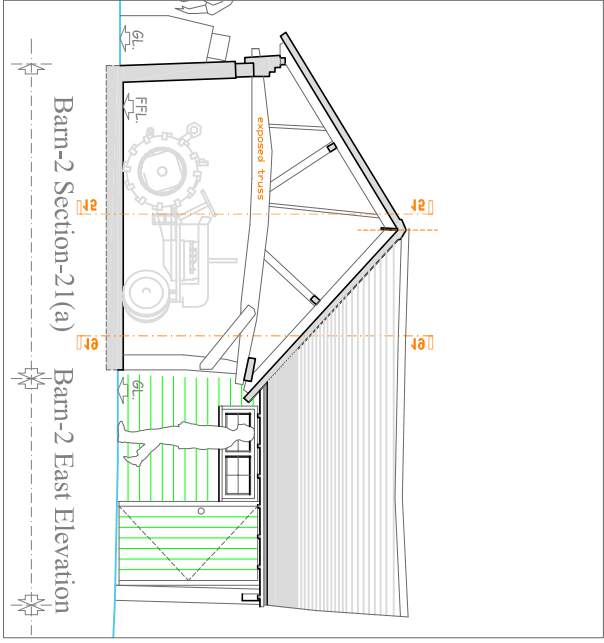


Barn-2 Section-20(a)

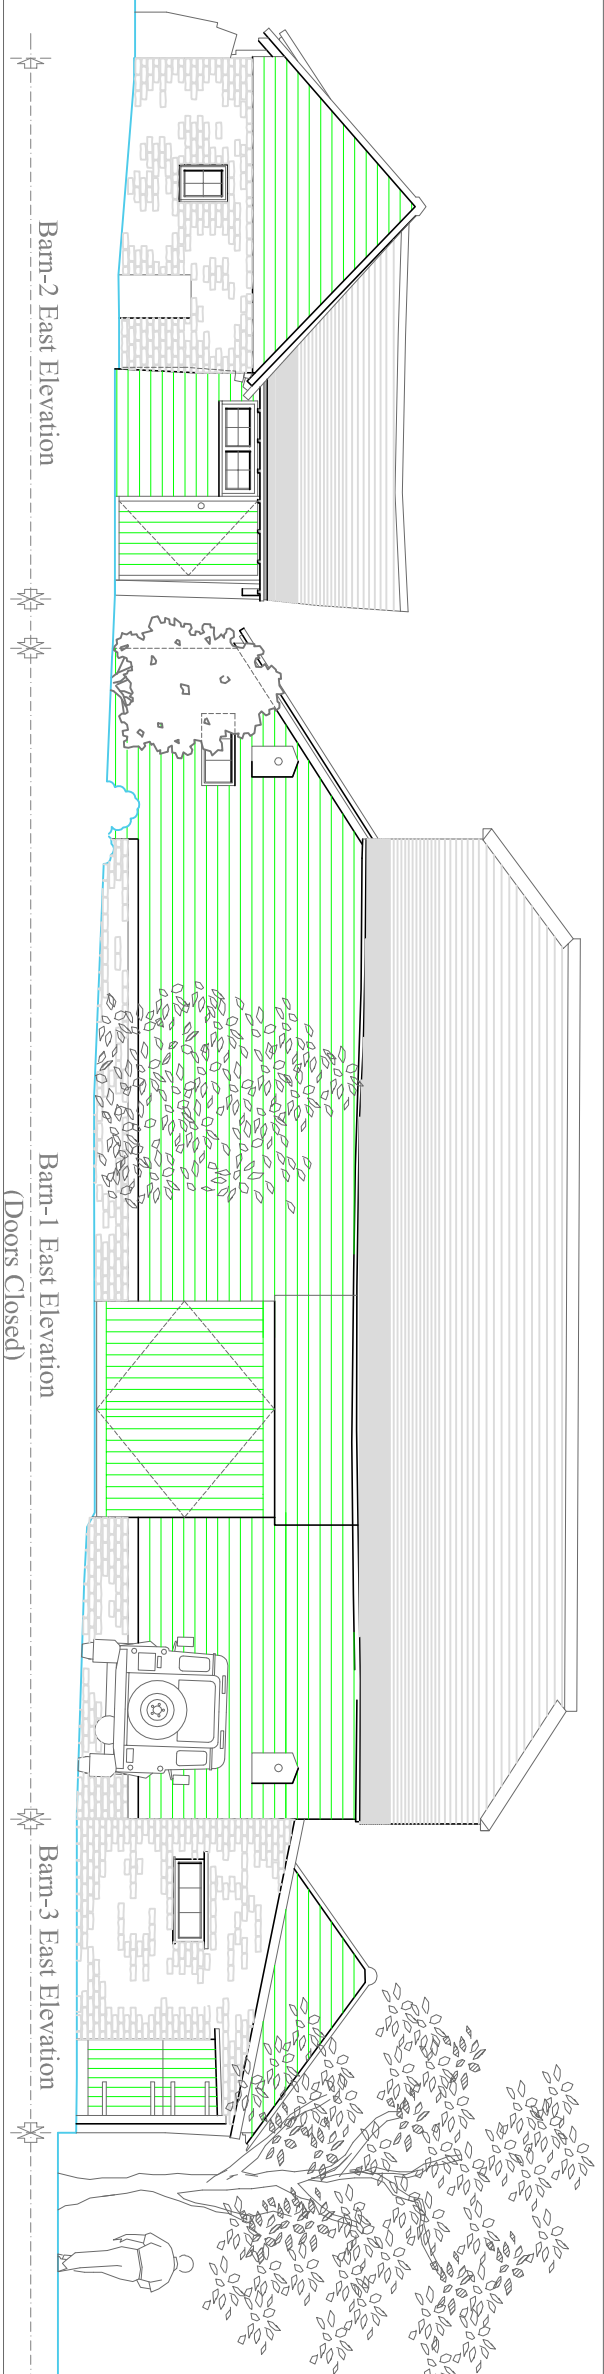

Barn-2 East Elevation

Barn-1 East Elevation
(Doors Closed)

Barn-3 East Elevation

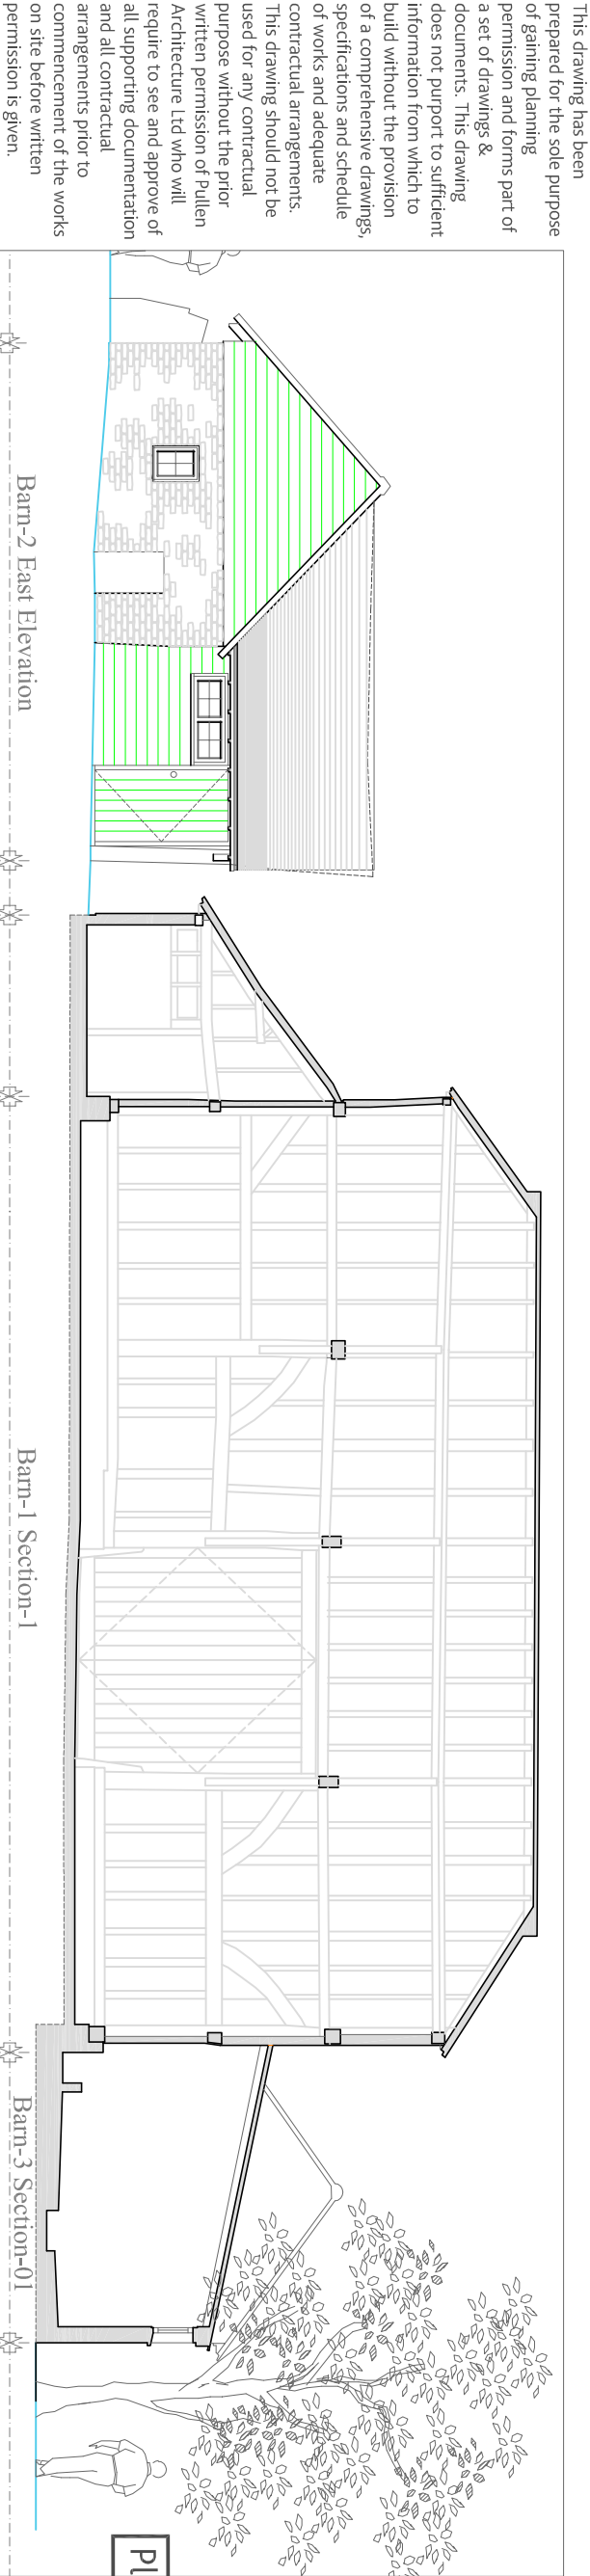

Barn-2 East Elevation

Barn-1 Section-1

Barn-3 Section-01

Existing
EAST Elevations

Planning Application Issue

REVISIONS:
19.08.2025 - 1st Design Ideas - Client Issue
27.10.2025 - 2nd Design Issue
18.12.2025 - Planning App. Issue

Restoration & Conversion Of Redundant Agricultural Barns

At

TANNERS FARM

LORDINGS ROAD . ADVERSANE . BILLINGSHURST . WEST SUSSEX . RH14 9JE

For . Polly Sampson

Job No: 704 . Scale: 1:100@A3 . Date: October 2025 . Dwg No: 704-093

PULLEN
ARCHITECTURE

41-42 Southgate place . Chichester
West Sussex . PO19 1ET
Tel 01243 859510
Email office@pullenarchitecture.co.uk
www.pullenarchitecture.co.uk

Do not scale from this drawing except for the purposes of planning.
This drawing has been prepared based on survey drawings and
information prepared by others. All dimensions and levels on all
drawings must be checked and verified on site before
commencement of works.

Any discrepancies between drawings & documents should be
reported to Pullen Architecture Ltd. This drawing/ document should
be read in conjunction with supporting drawings & documents
produced by Pullen Architecture Ltd and other consultants.

This drawing has been
prepared for the sole purpose
of gaining planning
permission and forms part of
a set of drawings &
documents. This drawing
does not purport to sufficient
information from which to
build without the provision
of a comprehensive drawings,
specifications and schedule
of works and adequate
contractual arrangements.
This drawing should not be
used for any contractual
purpose without the prior
written permission of Pullen
Architecture Ltd who will
require to see and approve of
all supporting documentation
and all contractual
arrangements prior to
commencement of the works
on site before written
permission is given.